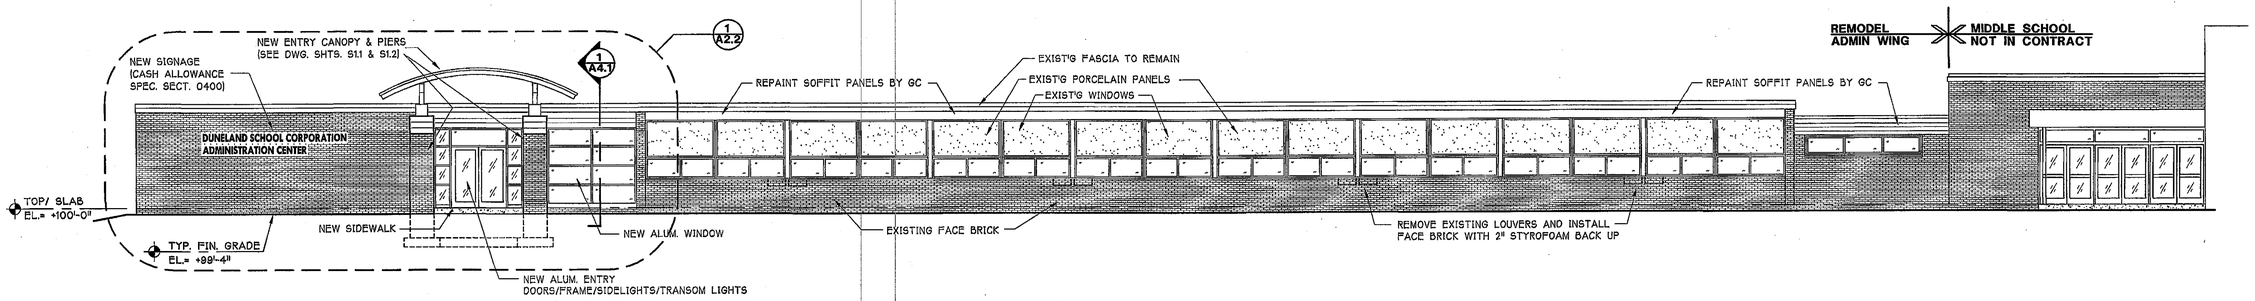

ADMINISTRATION WING / NORTH ELEVATION "A"

1/8" = 1'-0"

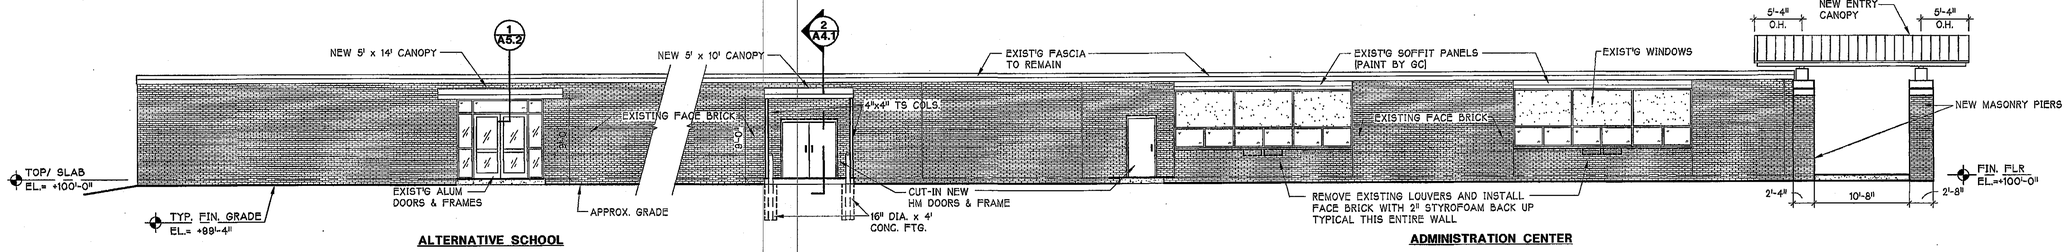

EAST ELEVATION "B"

1/8" = 1'-0"

ADMINISTRATION CENTER

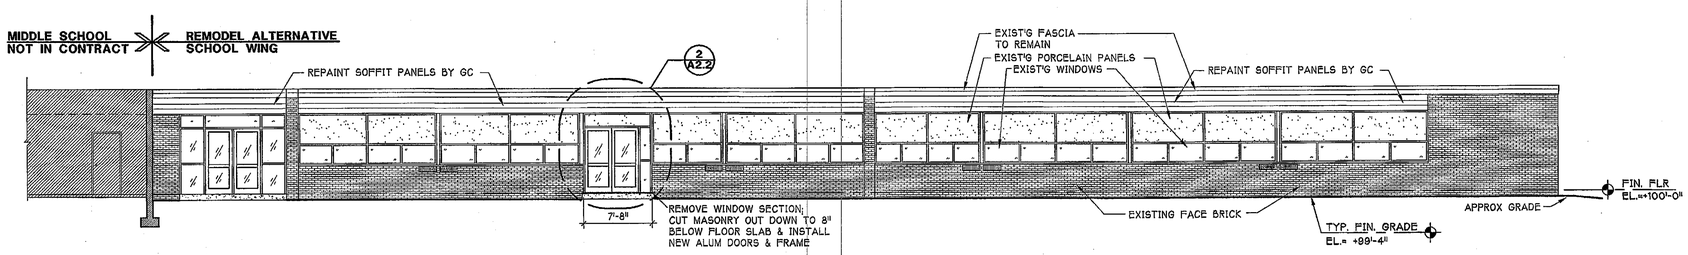

ALTERNATIVE SCHOOL SOUTH ELEVATION "C"

1/8" = 1'-0"

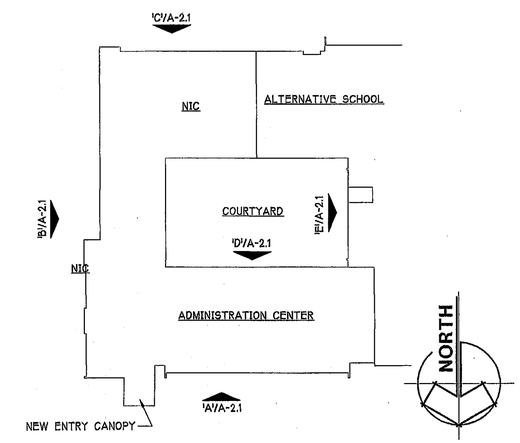

ELEVATION KEY PLAN

1" = 50'-0"

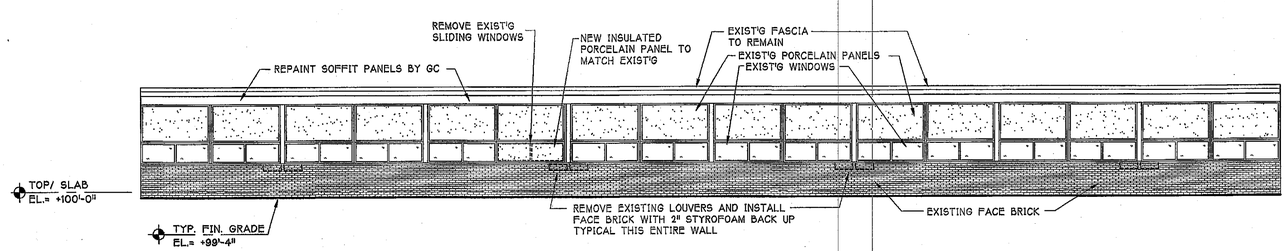

ADMINISTRATION WING / SOUTH ELEVATION "D"

(COURTYARD)

1/8" = 1'-0"

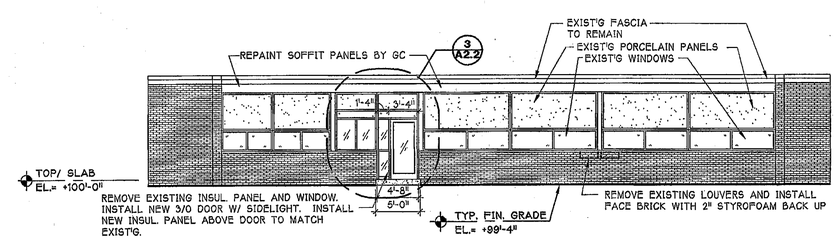

EAST ELEVATION "E"

(COURTYARD)

1/8" = 1'-0"

REVISIONS	BY

REGISTERED ROBERT M. GEROMETTA No. 2639 STATE OF INDIANA

ADMINISTRATION AND ALTERNATIVE SCHOOL ELEVATIONS

DUNELAND SCHOOLS ADMINISTRATION CENTER

CHESTERTON, IN

chesterton, indiana

651 W. MORGAN AVENUE

gerometta & kinel architects, inc.

DATE	10-06-04
SCALE	1/8" = 1'-0"
DRAWN	NMA
JOB	2103
SHEET	A2.1
OF	37 SHEETS

04-A-06