NEW ADMINISTRATION CENTER AND ALTERNATIVE SCHOOL REMODELING

DUNELAND SCHOOL CORPORATION

CHESTERTON, INDIANA

SCHOOL BOARD MEMBERS

MICHAEL GRIFFIN, PRESIDENT _____
NICK JURASEVICH, VICE PRESIDENT _____
MICHAEL TROUT, SECRETARY _____
ROBERT RHODA, MEMBER _____
JANICE CUSTER, MEMBER _____

ADMINISTRATION

DR. DIRK BAER, SUPERINTENDENT _____
MR. MONTE MOFFETT, ASSISTANT SUPERINTENDENT _____
DR. DAVID PRUIS, ASSISTANT SUPERINTENDENT _____

architect:
GEROMETTA & KINEL ARCHITECTS, INC. — CHESTERTON, INDIANA

consulting engineer:
M/E DESIGN SERVICES — MISHAWAKA, INDIANA

DRAWING INDEX

TITLE SHEET

ARCHITECTURAL
- A1.1 OVERALL ADMIN. CENTER & ALT. SCHOOL REMODELING PLAN & CODE DATA
- A1.2a NORTH WING FLOOR PLAN (ADMIN. CENTER)
- A1.2b NORTH WING DIMENSION PLAN (ADMIN. CENTER)
- A1.3a SOUTH WING FLOOR PLAN (ALTERNATIVE SCHOOL)
- A1.3b SOUTH WING DIMENSION PLAN (ALTERNATIVE SCHOOL)
- A2.1 ADMINISTRATION CENTER & ALTERNATIVE SCHOOL EXTERIOR ELEVATIONS
- A2.2 ADMINISTRATION CENTER & ALTERNATIVE SCHOOL ENLARGED ELEVATIONS
- A3.1 ADMINISTRATION CENTER BUILDING SECTIONS
- A3.2 ADMINISTRATION CENTER & ALT. SCHOOL BUILDING SECTIONS
- A4.1 ADMINISTRATION CENTER AND ALT. SCHOOL WALL SECTIONS
- A5.1 ADMIN. CENTER AND ALT. SCHOOL DOOR/FRAME TYPES & DETAILS
- A5.2 ADMINISTRATION CENTER AND ALT. SCHOOL DETAILS
- A6.1 CASEWORK: RECEPTION DESK PLAN & DETAILS

DEMOLITION
- D1.1 NORTH WING DEMOLITION PLAN
- D1.2 SOUTH WING DEMOLITION PLAN
- ✻ D2.1 ORIGINAL NORTH WING PLAN PRIOR TO INTERIOR DEMOLITION COMPLETED SUMMER 2004
- ✻ D2.2 ORIGINAL SOUTH WING PLAN PRIOR TO INTERIOR DEMOLITION COMPLETED SUMMER 2004

STRUCTURAL
- S1.1 CANOPY FRAMING & FOUNDATION PLANS & DETAILS
- S1.2 CANOPY SECTIONS & DETAILS

✻ SHEETS D2.1 & D2.2 ARE PROVIDED FOR REFERENCE ONLY

MECHANICAL
- M-1 MECHANICAL TUNNEL/FOUNDATION PLAN
- M-2 PLUMBING PLAN - AREA 'A'
- M-3 PLUMBING PLAN - AREA 'B'
- M-4 MECHANICAL HVAC PLAN - AREA 'A'
- M-5 MECHANICAL HVAC PLAN - AREA 'B'
- M-6 MECHANICAL DETAILS
- M-7 MECHANICAL DETAILS AND LEGEND
- M-8 MECHANICAL SCHEDULES AND LEGEND
- M-9 SEQUENCE OF CONTROLS

ELECTRICAL
- E-1 POWER PLAN - AREA 'A'
- E-2 POWER PLAN - AREA 'B'
- E-3 LIGHTING PLAN - AREA 'A'
- E-4 LIGHTING PLAN - AREA 'B'
- E-5 SYSTEMS PLAN - AREA 'A'
- E-6 SYSTEMS PLAN - AREA 'B'
- E-7 GENERAL NOTES, LEGEND, ONE-LINE DIAGRAM
- E-8 LIGHTING SCHEDULE, ELECTRICAL PANEL

TECHNOLOGY
- T1.0 CONDUIT RISER, LEGEND AND STANDARDS
- T1.1 UNIT "A" TECHNOLOGY PLAN
- T1.2 UNIT "B" TECHNOLOGY PLAN
- T2.1 UNIT "A" TECHNOLOGY REFLECTED CEILING PLAN
- T2.2 UNIT "B" TECHNOLOGY REFLECTED CEILING PLAN

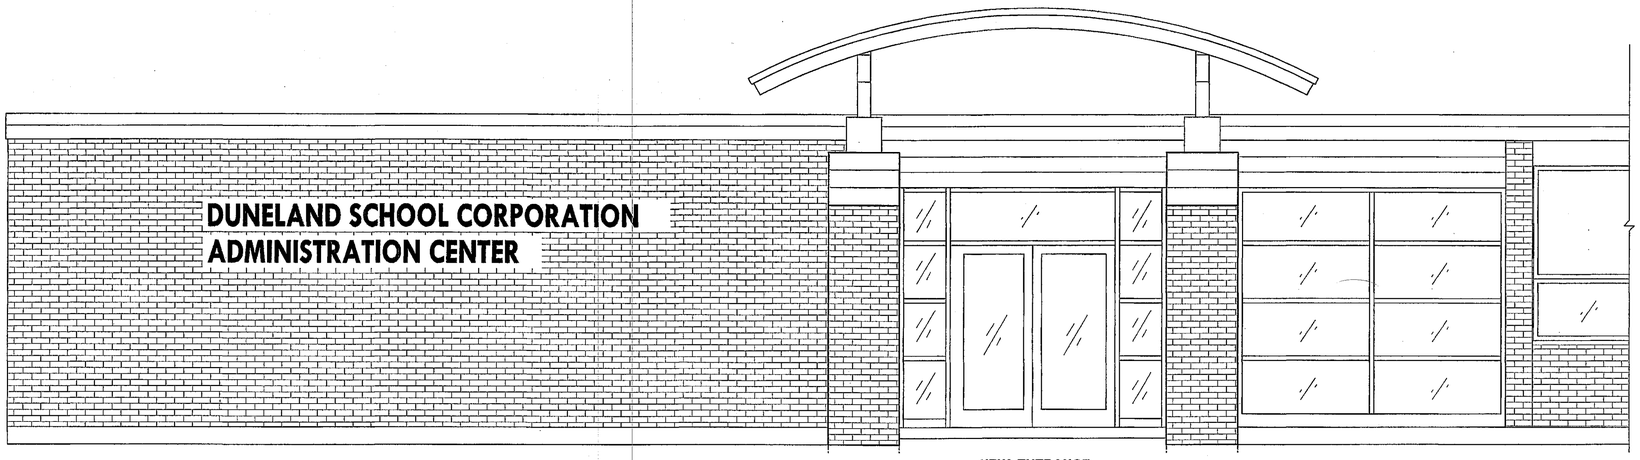

NEW ENTRANCE

REFER TO SHEET A1.1 FOR BUILDING CODE INFORMATION

04-T-01

REVISIONS	BY

ROBERT M. GEROMETTA REGISTERED No. 8059 STATE OF INDIANA ARCHITECT

TITLE PAGE
DUNELAND SCHOOLS ADMINISTRATION CENTER
651 W. MORGAN AVENUE CHESTERTON, IN
gerometta & kinel architects, inc. chesterton, indiana

DATE	10-06-04
SCALE	NONE
DRAWN	NMA
JOB	2103
SHEET	TITLE
OF	37 SHEETS

SET #3