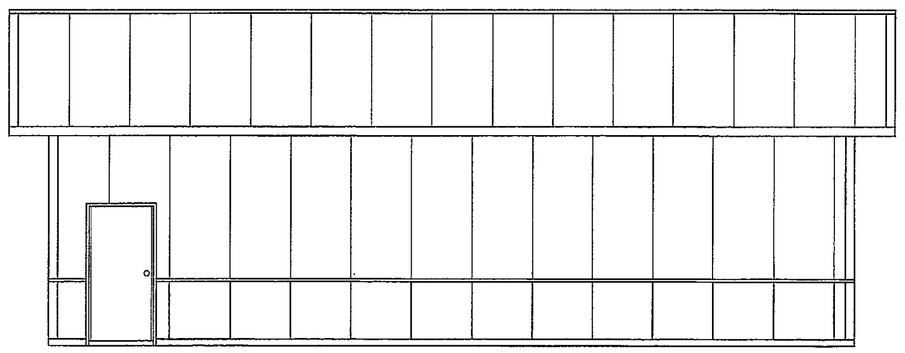

NORTH SIDE ELEVATION
SCALE: 3/16" = 1'-0"

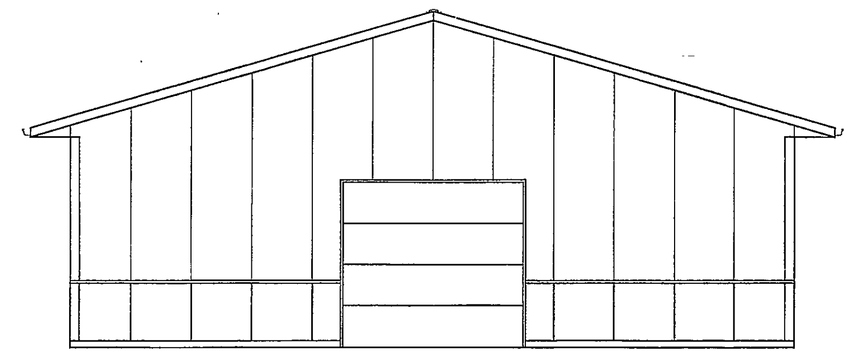

EAST END ELEVATION
SCALE: 3/16" = 1'-0"

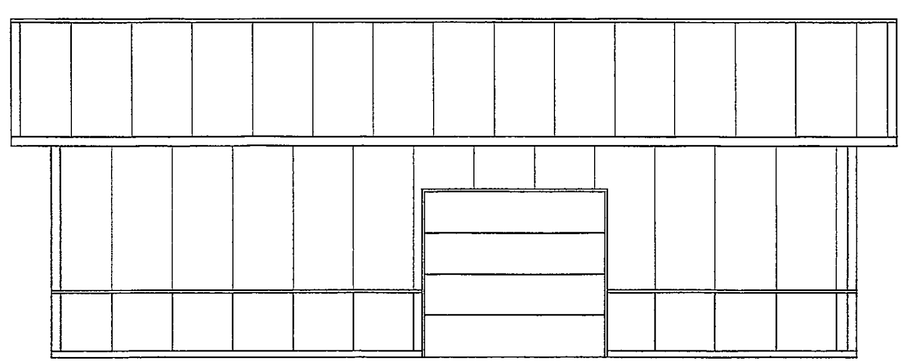

SOUTH SIDE ELEVATION
SCALE: 3/16" = 1'-0"

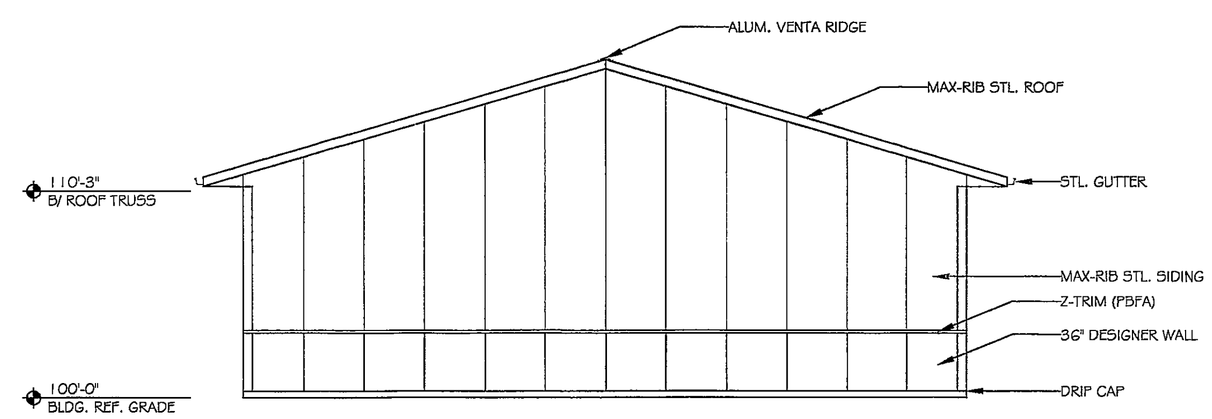

WEST END ELEVATION
SCALE: 3/16" = 1'-0"

COPYRIGHT FBi Buildings, Inc.

NO.	DATE	BY	DESCRIPTION	CHKD
2	12/08/06	SRB	REVISIONS FROM CLIENT/ENGINEERING	
1	12/04/06	SRB	FIRST DRAFT	

SEAL
ALAN J. SCHAMBACH
REGISTERED
No. 10200092
STATE OF INDIANA
PROFESSIONAL ENGINEER

Liberty Concession Building

50-1 West 900 North
Chesterton, IN 46304

SHEET TITLE
BUILDING ELEVATIONS

FBi Buildings, Inc.
3823 W 1600 S
Remington, IN 47977
219.261.3193 Phone
219.261.3193 Fax
info@fbibuildings.com Email

DRWG FILE NAME:	690626
DRWG START DATE:	12/01/06
DRAWN BY:	SRB
SHEET:	A-201
FBI PROJECT #:	690626

06-A-102