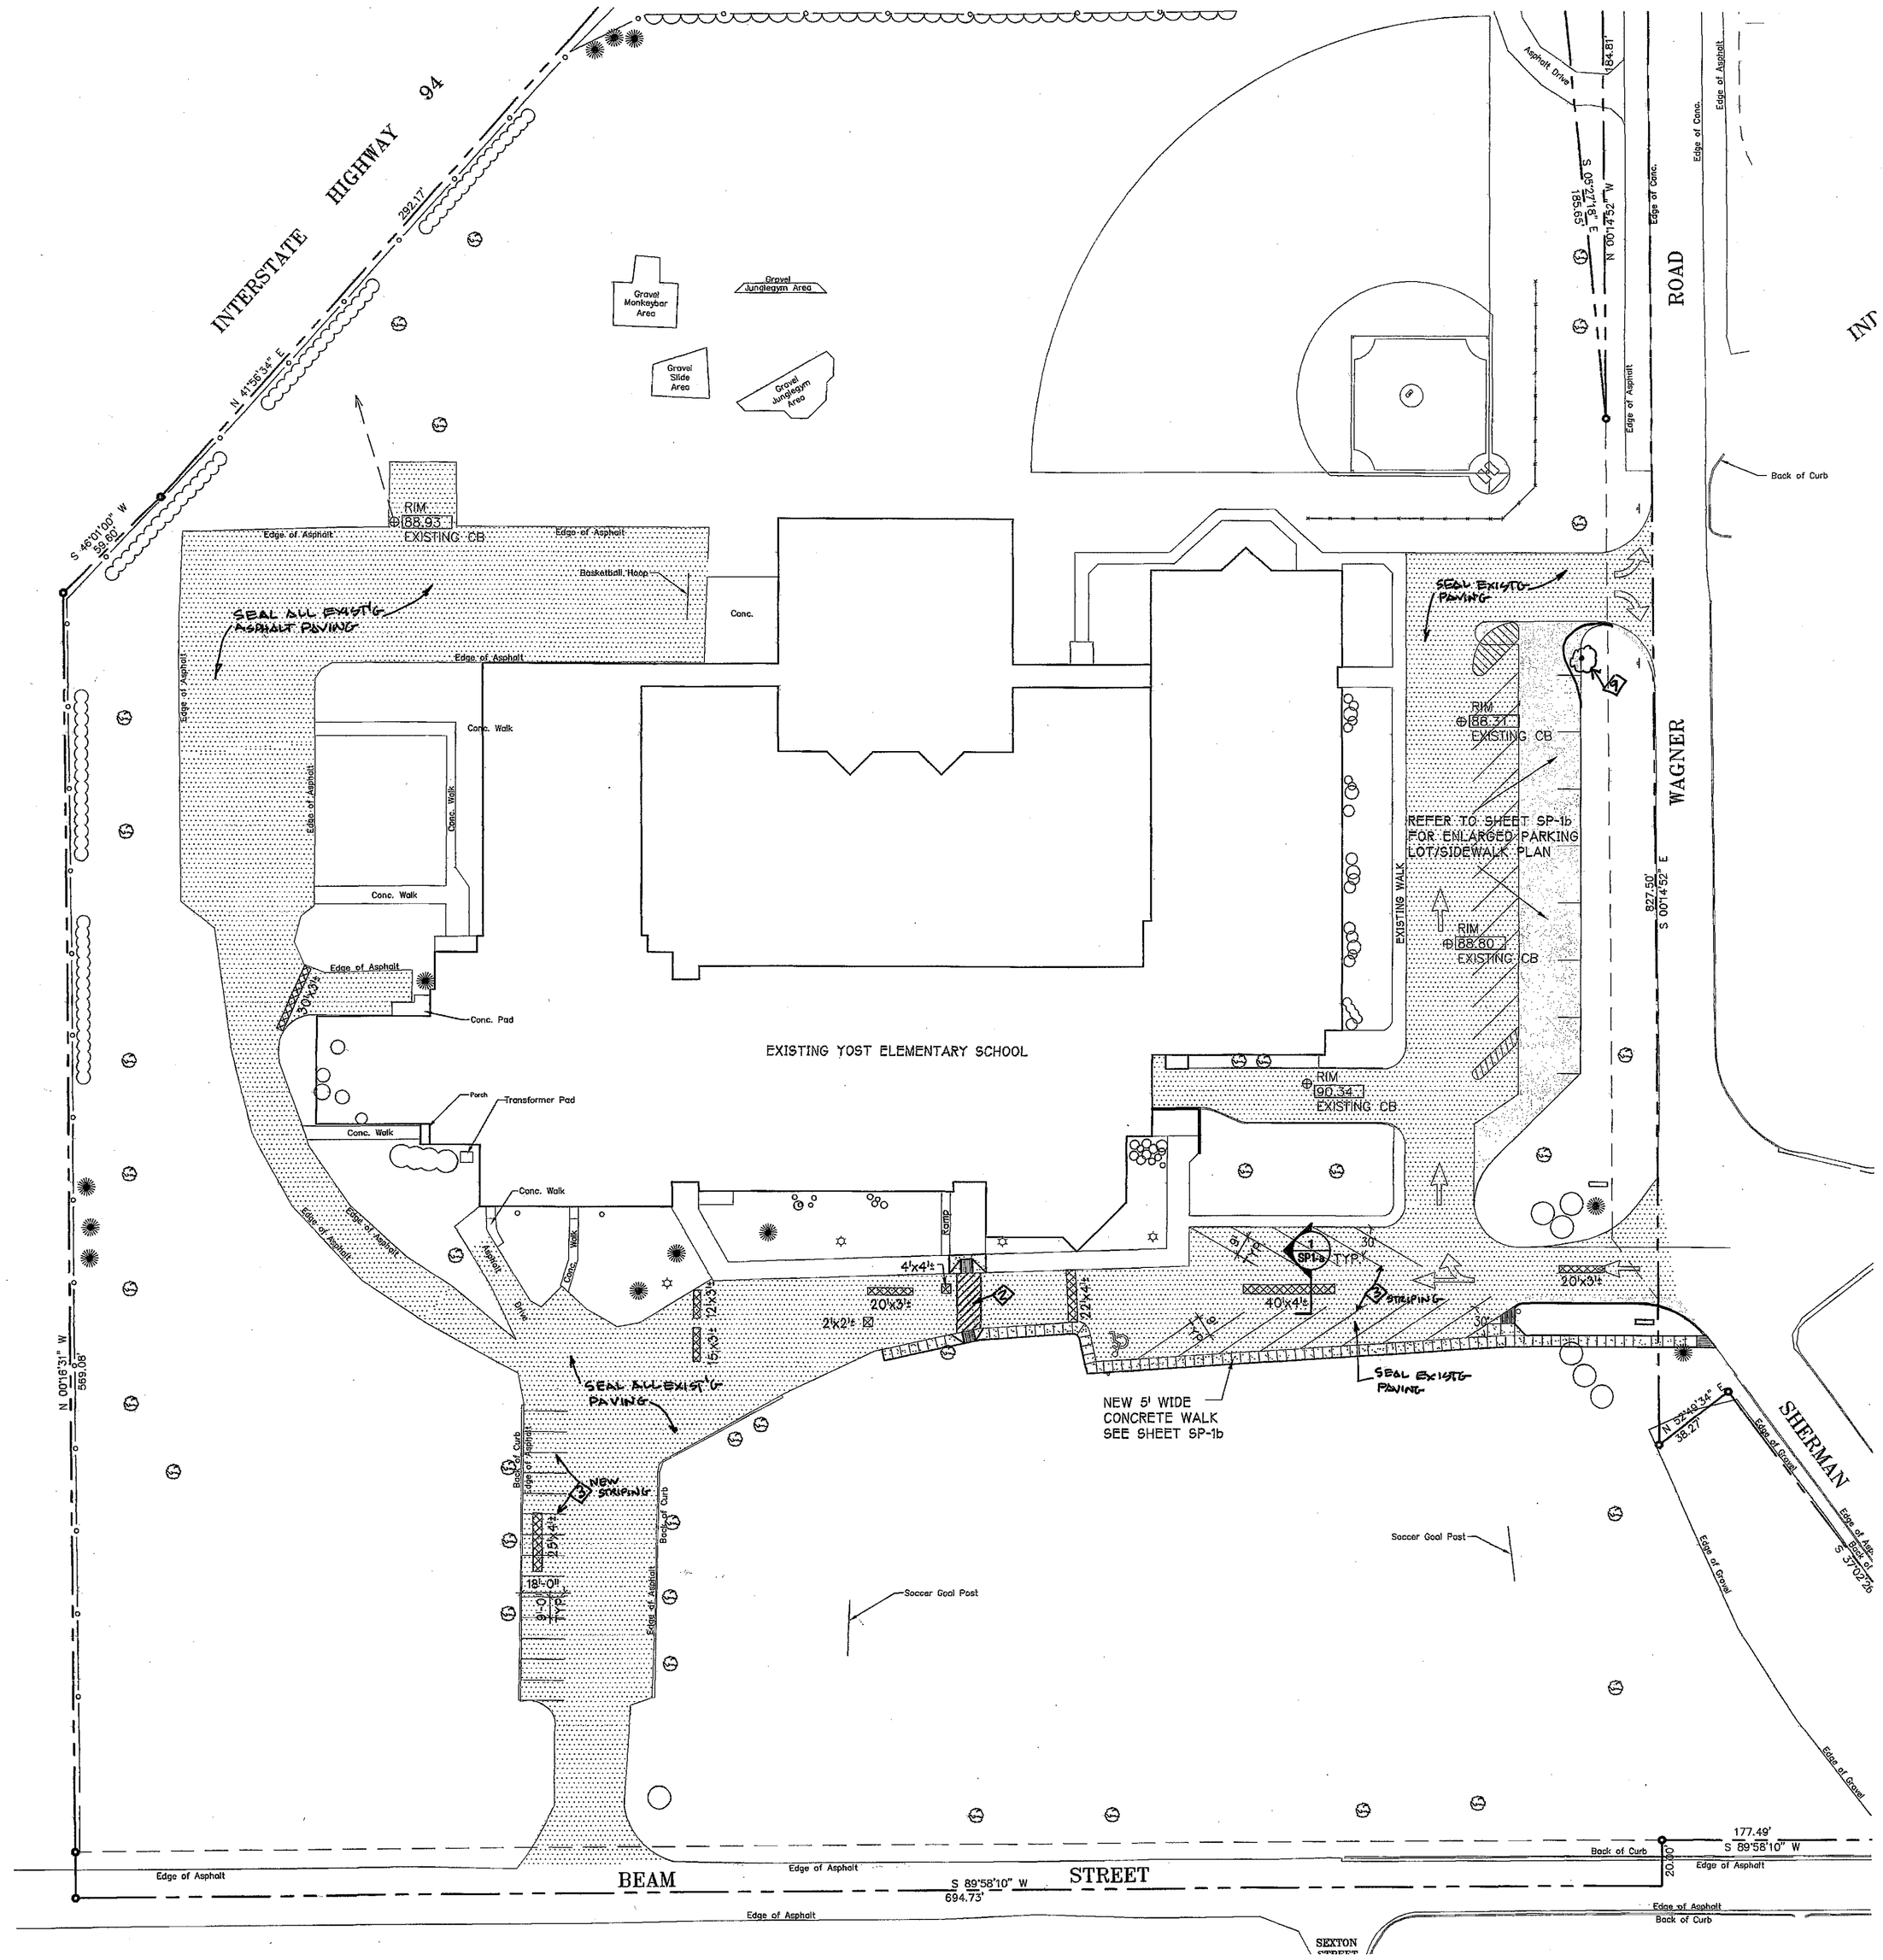

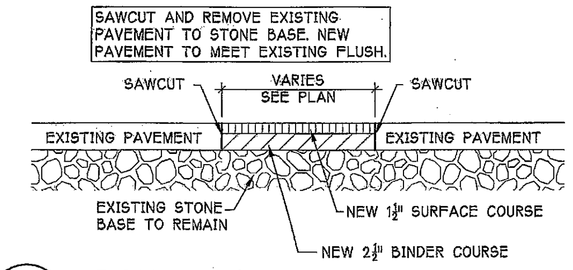

1 SP-1a **PAVEMENT REPAIR DETAIL**

3/4" = 1'-0"

HOLEY MOLEY SAYS

"DIG SAFELY"

"IT'S THE LAW"

CALL 2 WORKING DAYS BEFORE YOU DIG

1-800-382-5544

CALL TOLL FREE

PER INDIANA STATE LAW IC8-1-26.
IT IS AGAINST THE LAW TO EXCAVATE WITHOUT NOTIFYING THE UNDERGROUND LOCATION SERVICE TWO (2) WORKING DAYS BEFORE COMMENCING WORK.

LEGEND

- DENOTES PAVEMENT REPAIR. REFER TO DETAIL 1/SP1a.
- DENOTES ADDED STONE BASE AND PAVING
- DENOTES EXISTING PAVEMENT (TO BE SEAL COATED BY CONTRACTOR)

NOTE: SEE SHEET SP-1b FOR NEW SIDEWALKS IN SOUTHEAST AND PARKING LOT EXPANSION ALONG EAST SIDE AT WAGNER ROAD.

GENERAL NOTE: FILL/REPAIR ALL CRACKS IN EXISTING PAVEMENT. ALL REPAIRS TO BE FLUSH WITH EXISTING PAVEMENT. REMOVE ALL WEEDS AND SEALCOAT ALL EXISTING PAVEMENT AND RESTRIPE AS NOTED ON PLAN.

NORTH

PAVING REPAIR PLAN

1" = 40'-0"

06-C-01

REVISIONS	BY

ROBERT W. GEROMETTA REGISTERED No. 2623 STATE OF INDIANA

PAVING REPAIR PLAN

YOST ELEMENTARY SCHOOL PARKING

CHESTERTON, INDIANA

100 BEAM STREET

gerometta & kinel architects, inc.

chesterton, indiana

DATE	7-27-06
SCALE	AS NOTED
DRAWN	NJK
JOB	2623a
SHEET	SP-1a
OF	3 SHEETS