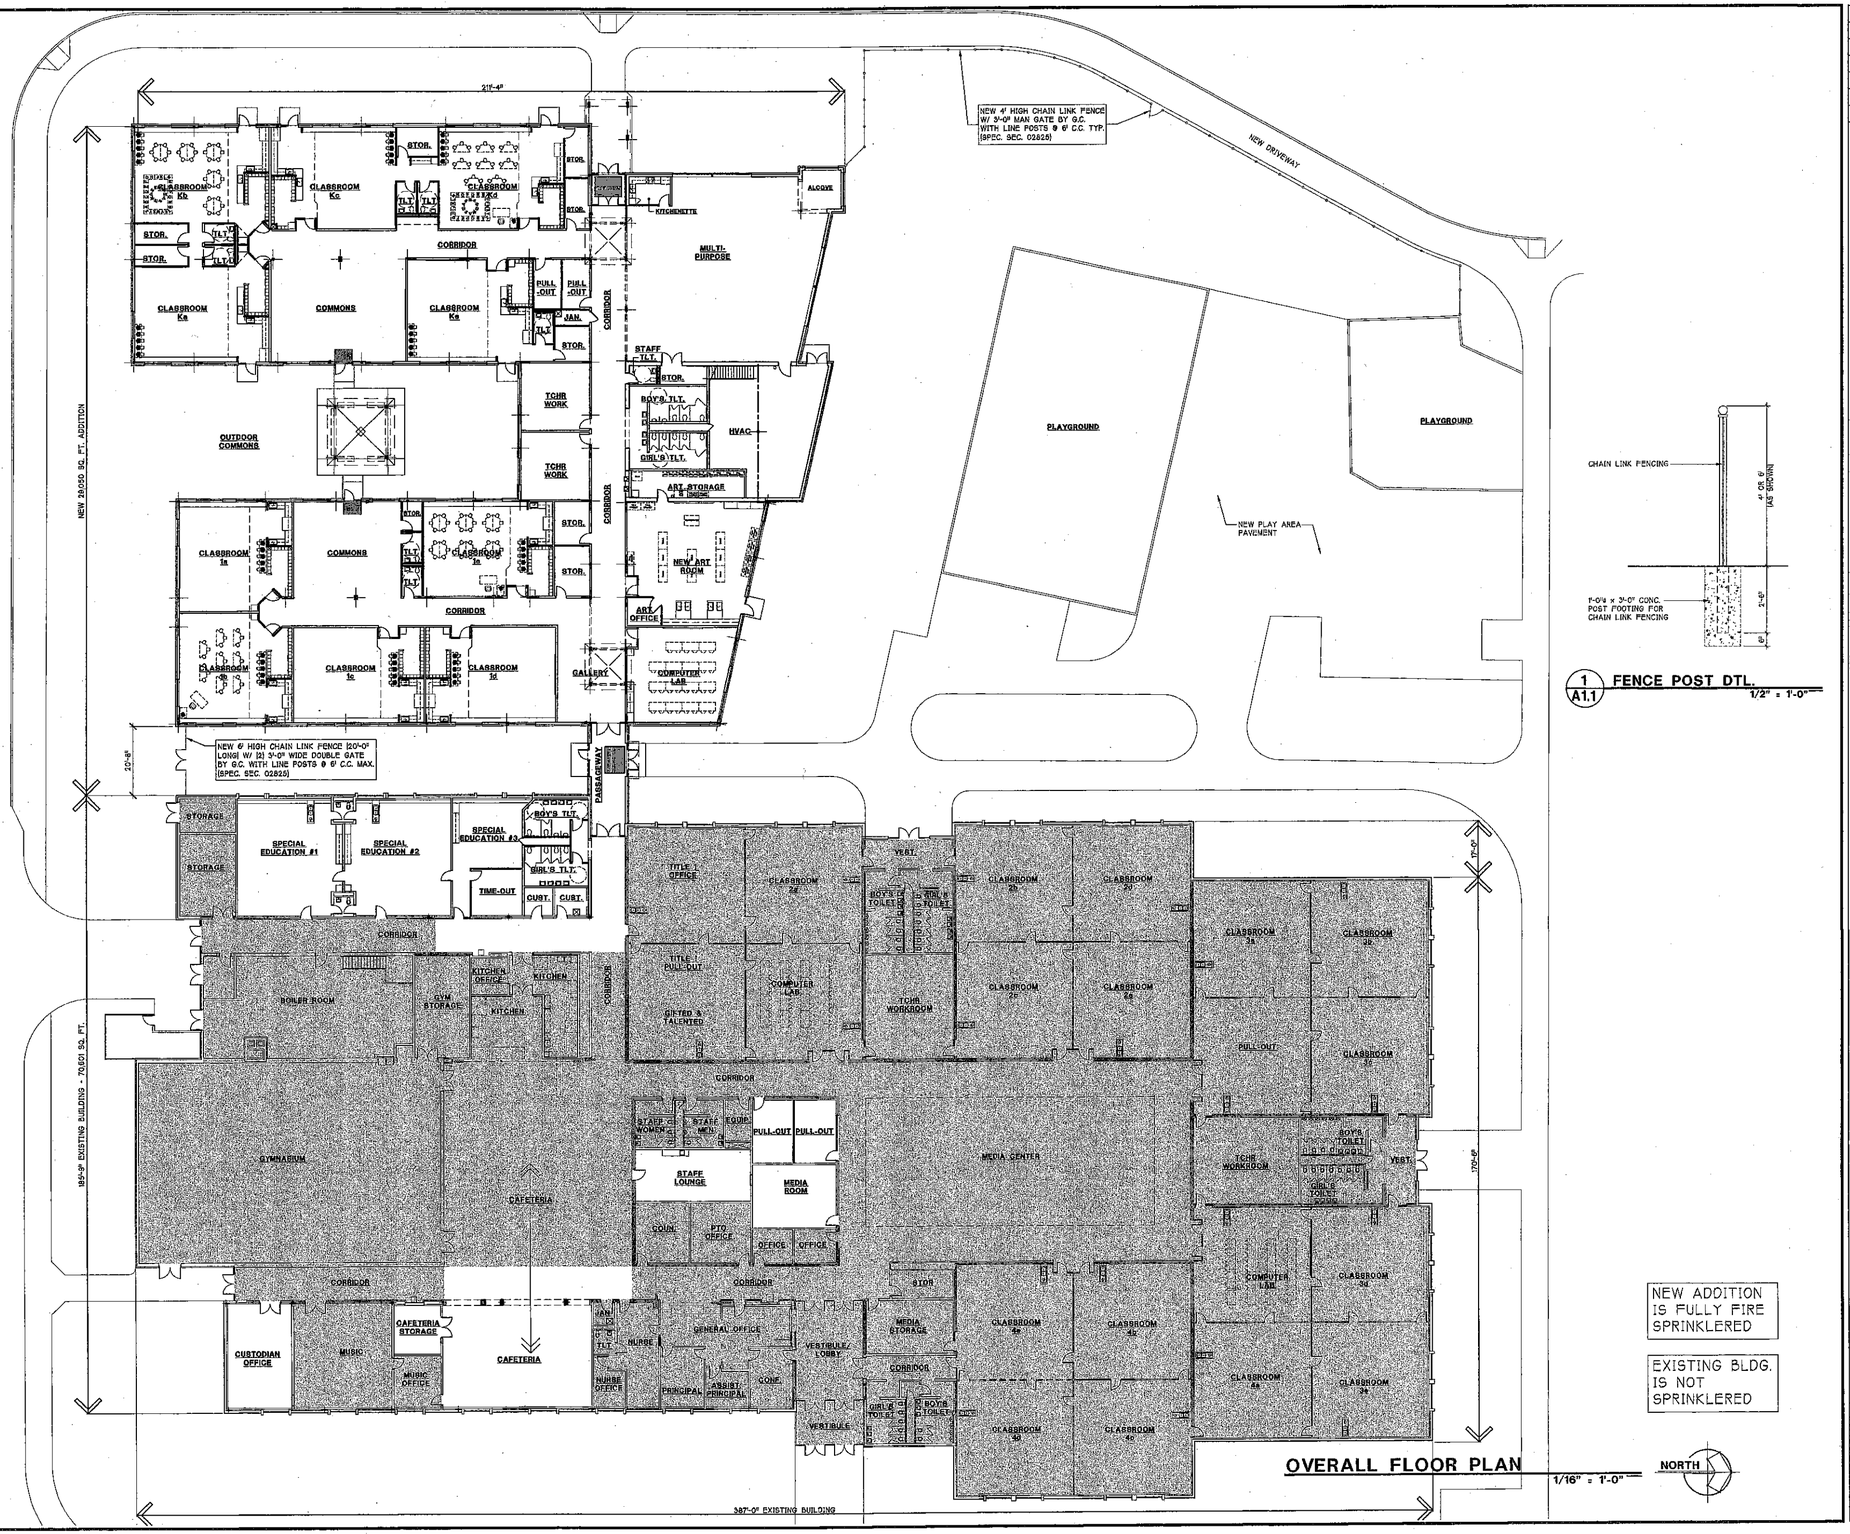

1 A1.1 FENCE POST DTL.
1/2" = 1'-0"

OVERALL FLOOR PLAN
1/16" = 1'-0"

NEW ADDITION IS FULLY FIRE SPRINKLERED

EXISTING BLDG. IS NOT SPRINKLERED

NORTH

REVISIONS	BY

OVERALL FLOOR PLAN

LIBERTY ELEMENTARY SCHOOL
EARLY LEARNING CENTER ADDITION & REMODEL
50-1 W. COUNTY ROAD 900 N. CHESTERTON, INDIANA
gerometta & kinel architects, inc. **chesterton, Indiana**

DATE	9-24-09
SCALE	1/16" = 1'-0"
DRAWN	JAV
JOB	2814
SHEET	A1.1
OF	62 SHEETS