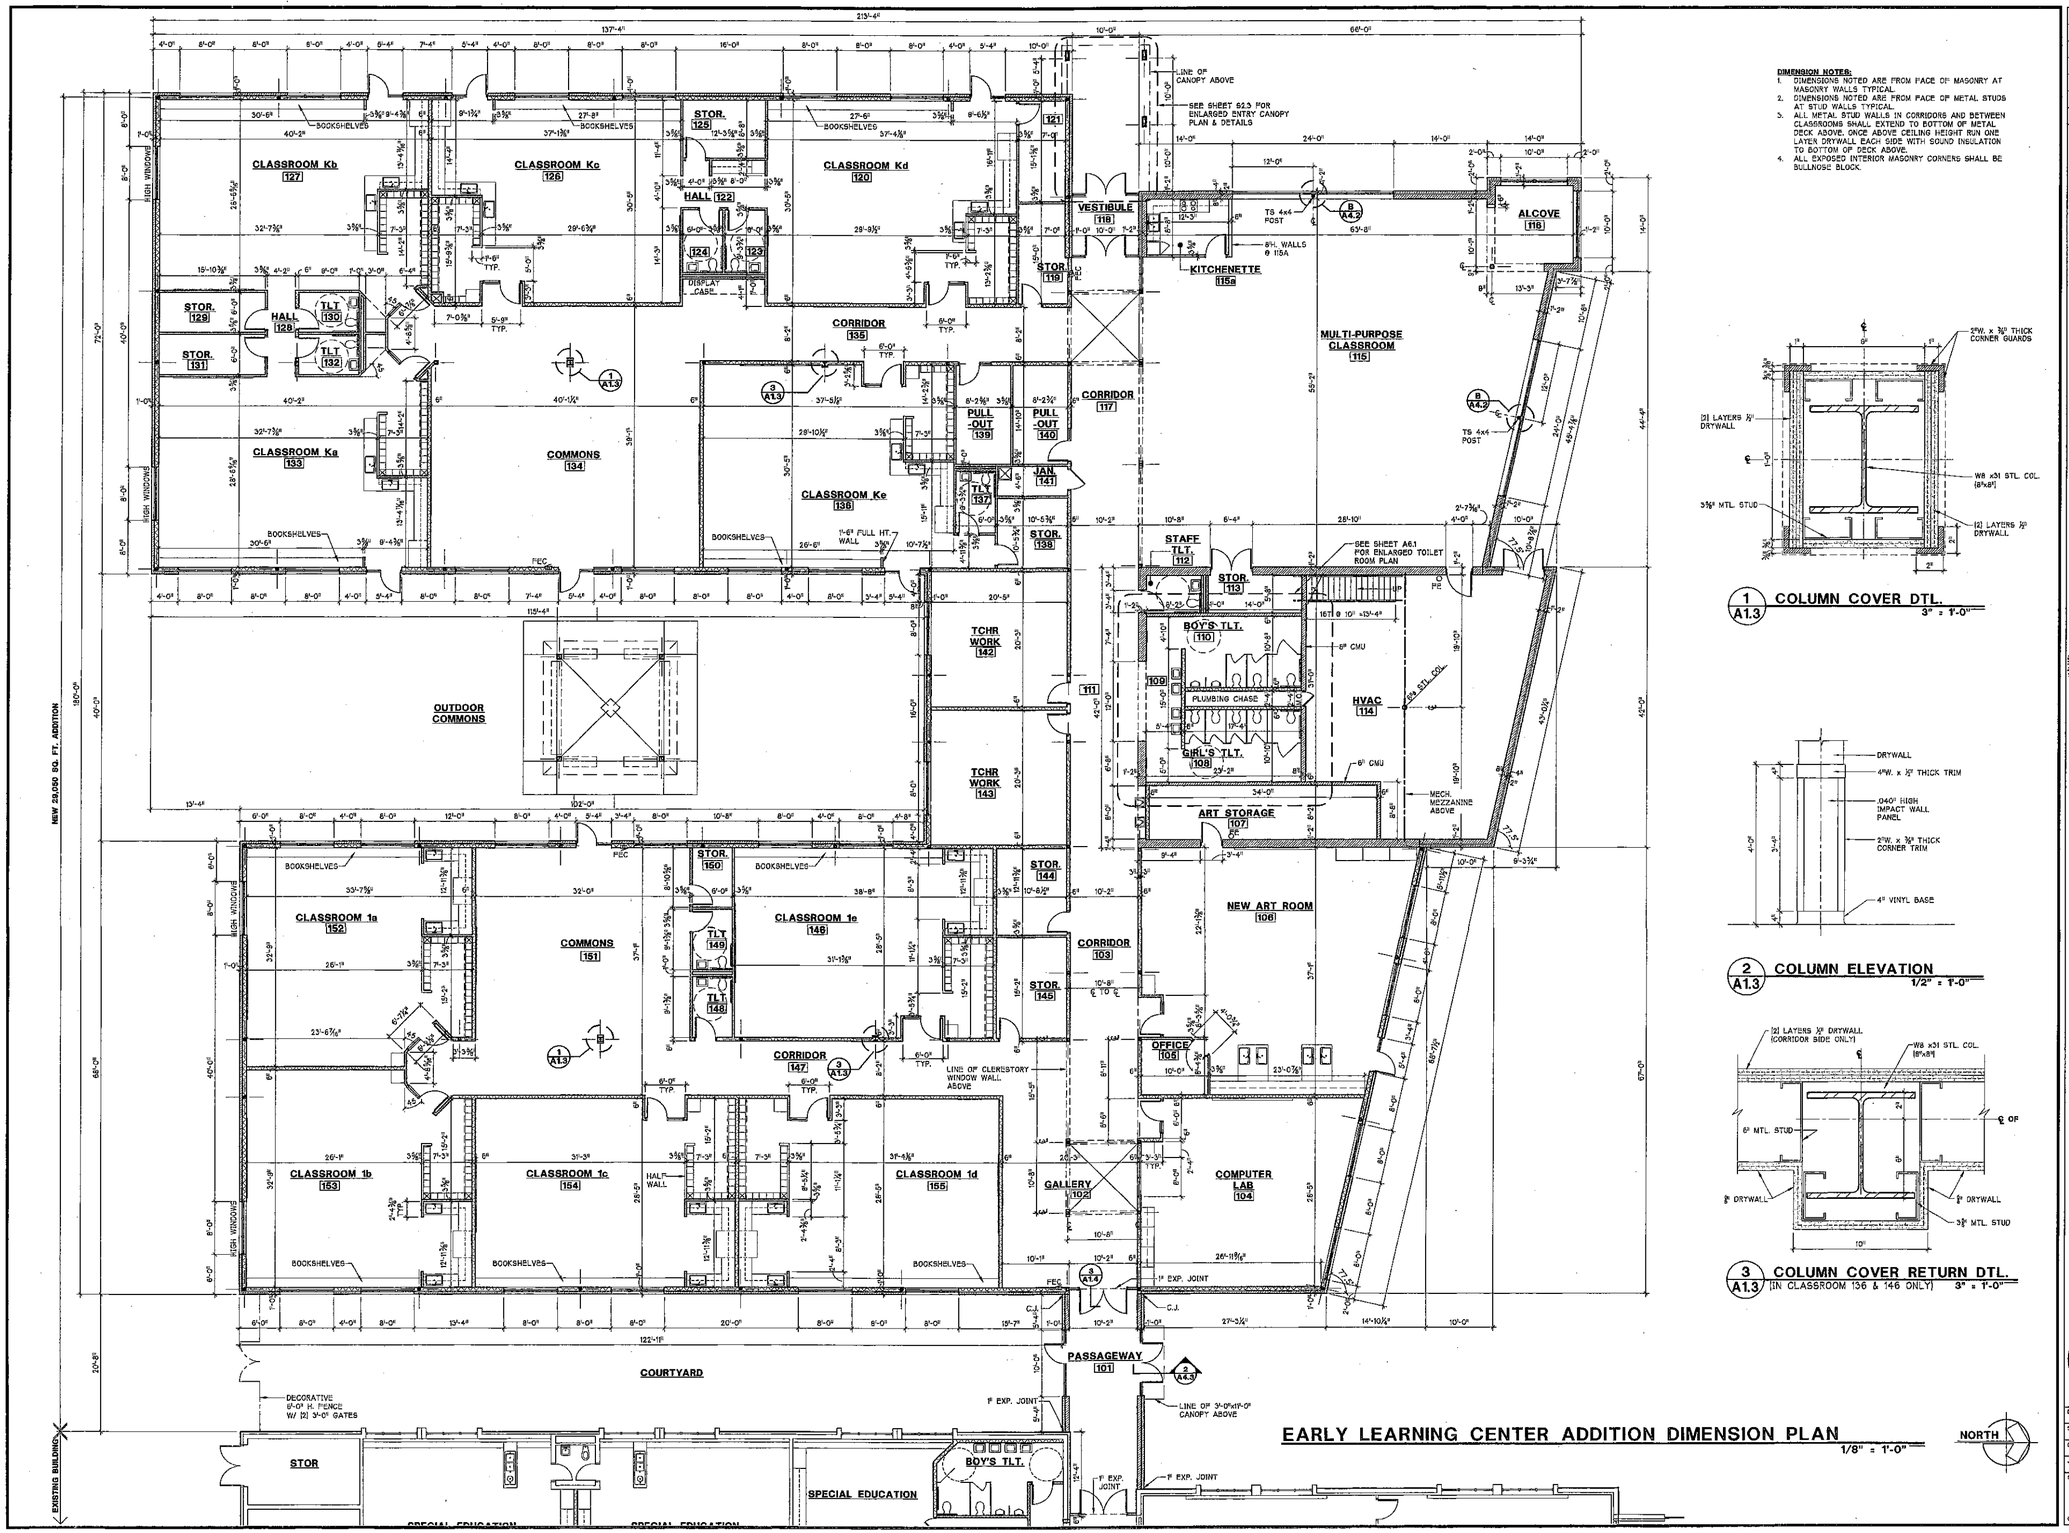

DIMENSION NOTES:

1. DIMENSIONS NOTED ARE FROM FACE OF MASONRY AT MASONRY WALLS TYPICAL.
2. DIMENSIONS NOTED ARE FROM FACE OF METAL STUDS AT STUD WALLS TYPICAL.
3. ALL METAL STUD WALLS IN CORRIDORS AND BETWEEN CLASSROOMS SHALL EXTEND TO BOTTOM OF METAL DECK ABOVE. ONCE ABOVE CEILING HEIGHT RUN ONE LAYER DRYWALL EACH SIDE WITH SOUND INSULATION TO BOTTOM OF DECK ABOVE.
4. ALL EXPOSED INTERIOR MASONRY CORNERS SHALL BE BULLNOSE BLOCK.

1 / A1.3 COLUMN COVER DTL.
3" = 1'-0"

2 / A1.3 COLUMN ELEVATION
1/2" = 1'-0"

3 / A1.3 COLUMN COVER RETURN DTL.
(IN CLASSROOM 136 & 146 ONLY) 3" = 1'-0"

EARLY LEARNING CENTER ADDITION DIMENSION PLAN

1/8" = 1'-0"

REVISIONS	BY

EARLY LEARNING CENTER ADDITION DIMENSIONED FLOOR PLAN

LIBERTY ELEMENTARY SCHOOL

EARLY LEARNING CENTER ADDITION & REMODEL

50-1 W. COUNTY ROAD 900 N.
CHESTERTON, INDIANA

gerometta & kinel architects, inc.
chesterton, indiana

DATE	9-24-09
SCALE	1/8" = 1'-0"
DRAWN	JAV
JOB	2914
SHEET	A1.3
OF	62 SHEETS