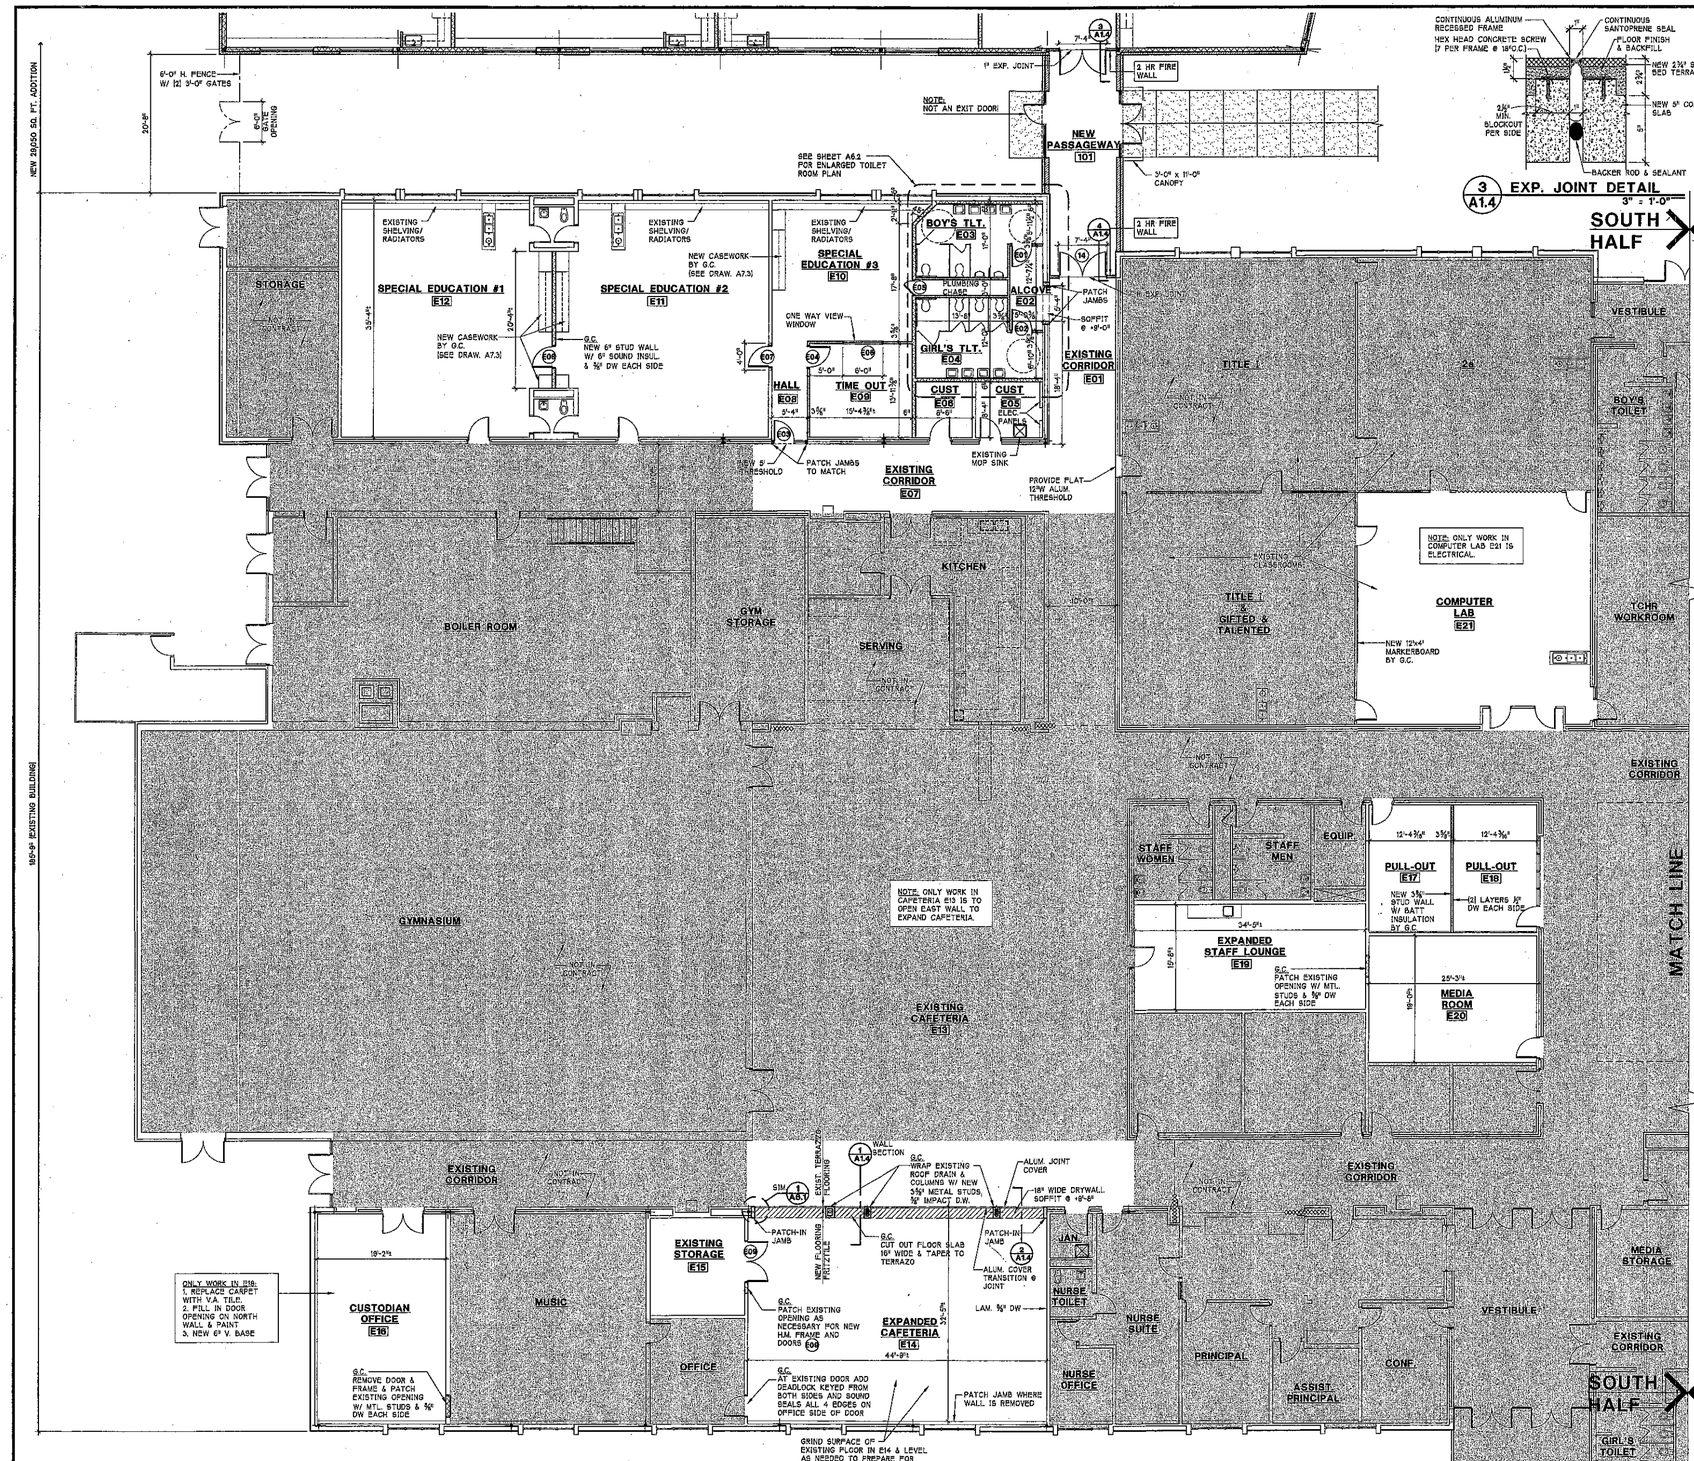

EXISTING BUILDING REMODEL FLOOR PLAN - SOUTH HALF

1/8" = 1'-0"

3 A1.4 EXP. JOINT DETAIL

3" = 1'-0"

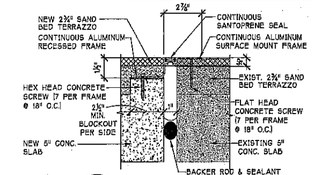

4 A1.4 EXP. JOINT DETAIL

3" = 1'-0"

SYMBOLS KEY

- EXISTING WALLS
- 8" BEARING WALL - 8" CONCRETE BLOCK
- 14" BEARING WALL - 8" CONCRETE BLOCK - AIR SPACE - 4" CONCRETE BLOCK
- 12" EXTERIOR WALL - 6" METAL STUDS @ 16" O.C. - 4" UTILITY FACE BRICK
- 3 5/8" OR 6" METAL STUDS @ 16" O.C. (SEE ROOM FINISH SCHEDULE FOR DRYWALL THICKNESS)
- F.E.C. - FIRE EXTINGUISHER CABINET
- C.J. - CONTROL JOINT (SEE ELEVATIONS)
- NOT IN CONTRACT

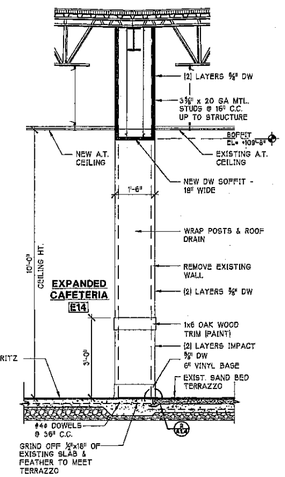

1 A1.4 WALL SECTION

1/2" = 1'-0"

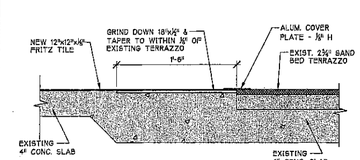

2 A1.4 DETAIL

1 1/2" = 1'-0"

REVISIONS	BY

EXISTING BUILDING REMODEL FLOOR PLAN - SOUTH HALF

LIBERTY ELEMENTARY SCHOOL
EARLY LEARNING CENTER ADDITION & REMODEL
50-1 W. COUNTY ROAD 900 N. CHESTERTON, INDIANA

gerometta & kinel architects, inc.
chesterton, indiana

DATE	9-24-09
SCALE	1/8" = 1'-0"
DRAWN	JAV
JOB	2014
SHEET	A1.4
OF	62 SHEETS