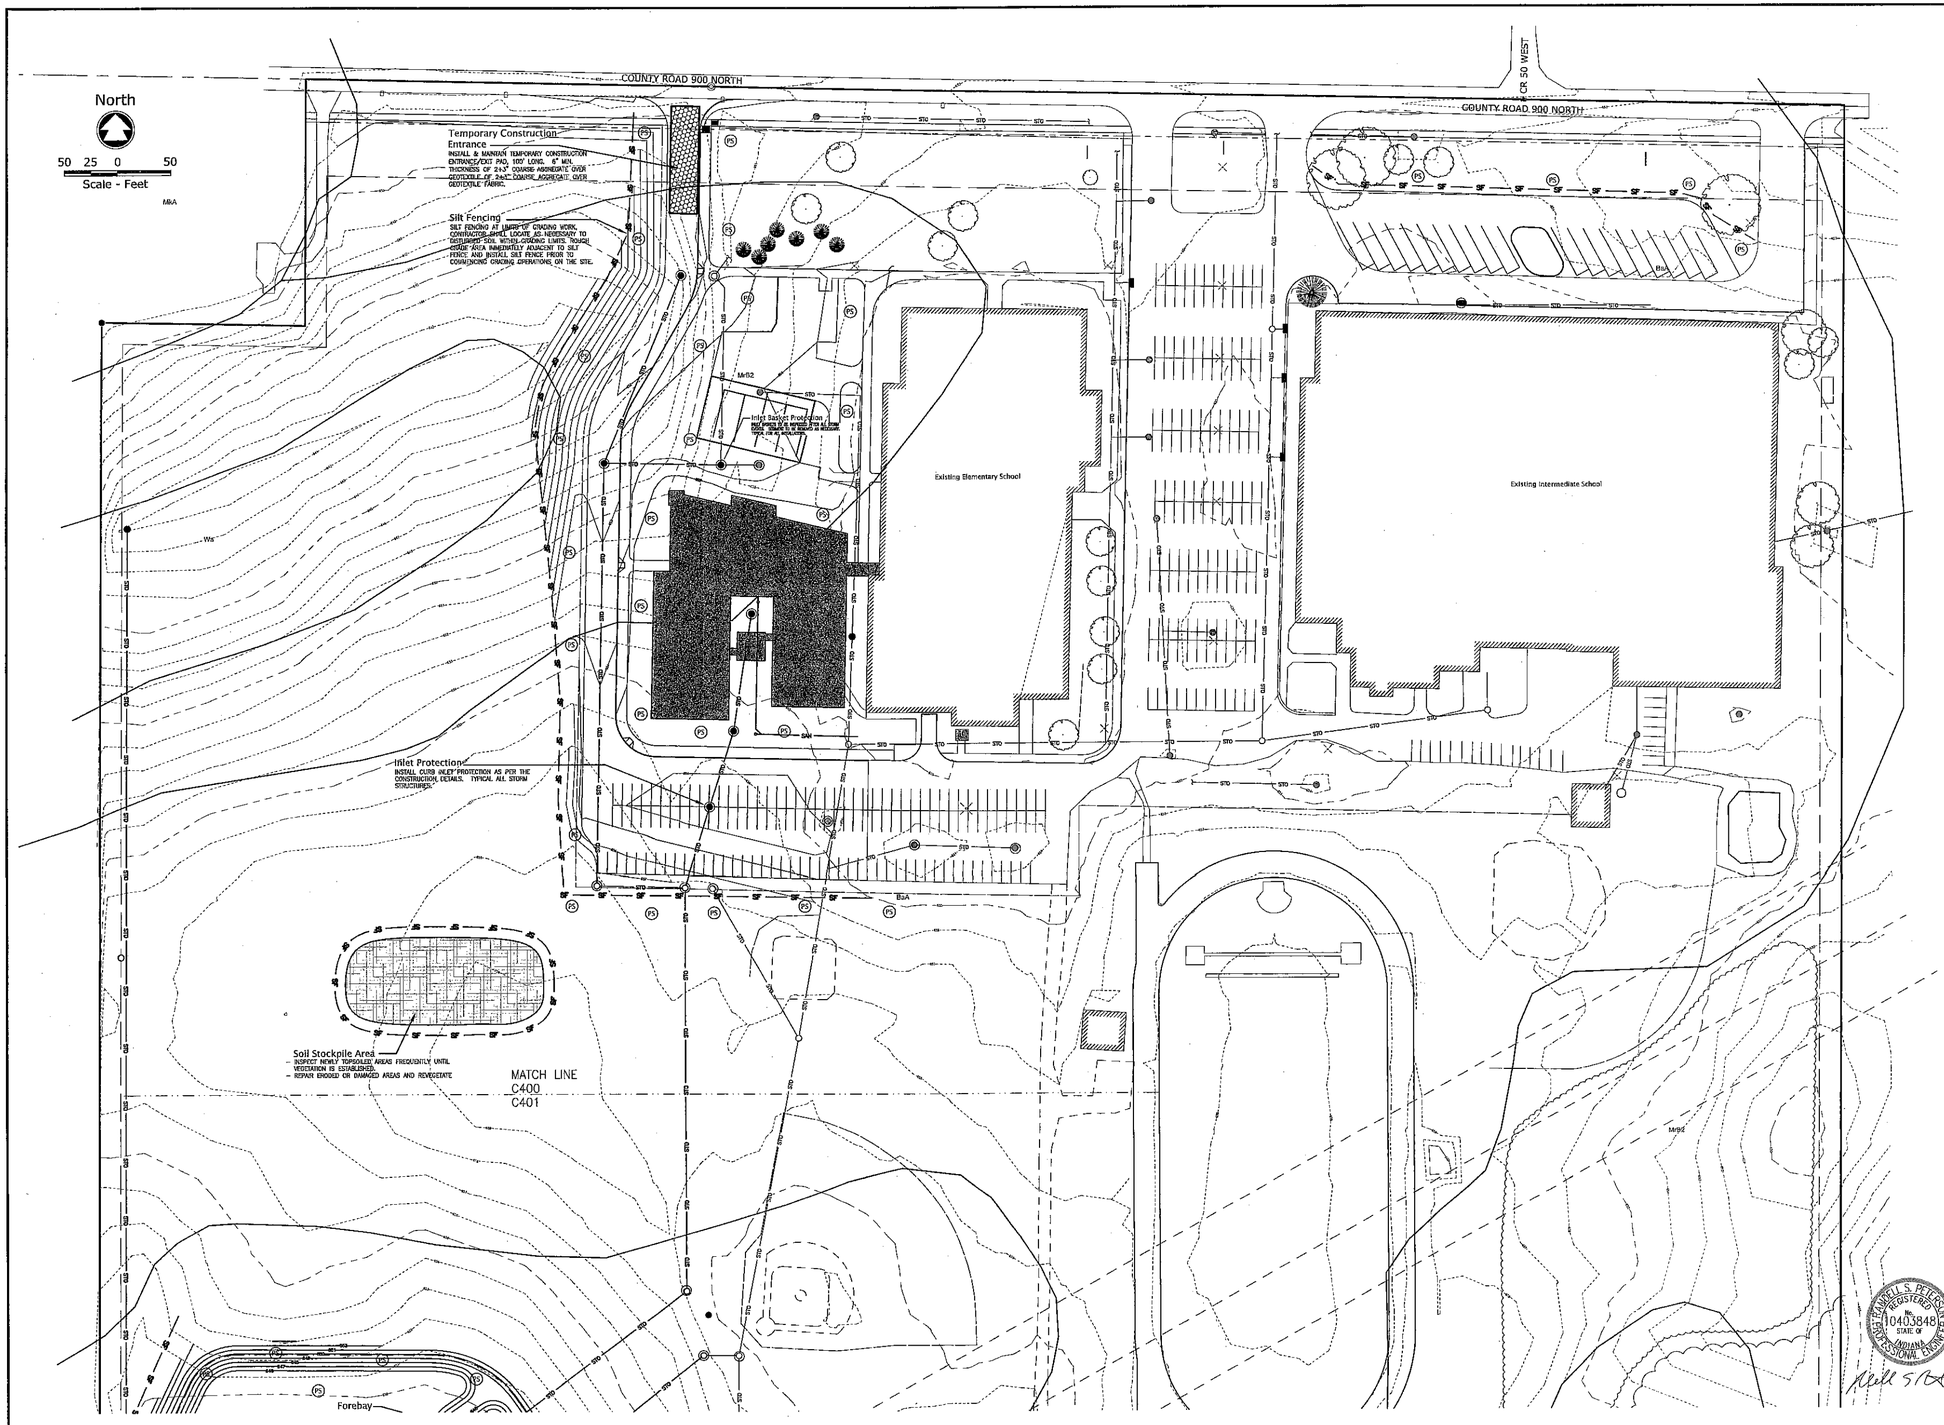

McMAHON
ENGINEERS ARCHITECTS
7565 Kimbark Drive
Merrillville, Indiana 46410
Tel: (219) 462-7763 Fax: (219) 464-8248
www.mcm-inc.com

McMahon provides this drawing and data, regardless of form, as data repository for the use by McMahon. The copyright is and remains the property of McMahon. The recipient agrees to the extent permitted by law to hold harmless and indemnify McMahon for any reuse of or changes made to the original drawing or data without prior written consent by McMahon.

NO.	DATE	REVISION

Storm Water Pollution Prevention Plan

Liberty Elementary and Middle Schools - Duneland School Corp.

Liberty Township, Porter County, Indiana

DESIGNED	DRAWN
RSP	RSP

PROJECT NO. D05218-59-0134.00

DATE September 24, 2009

SHEET NO. C400