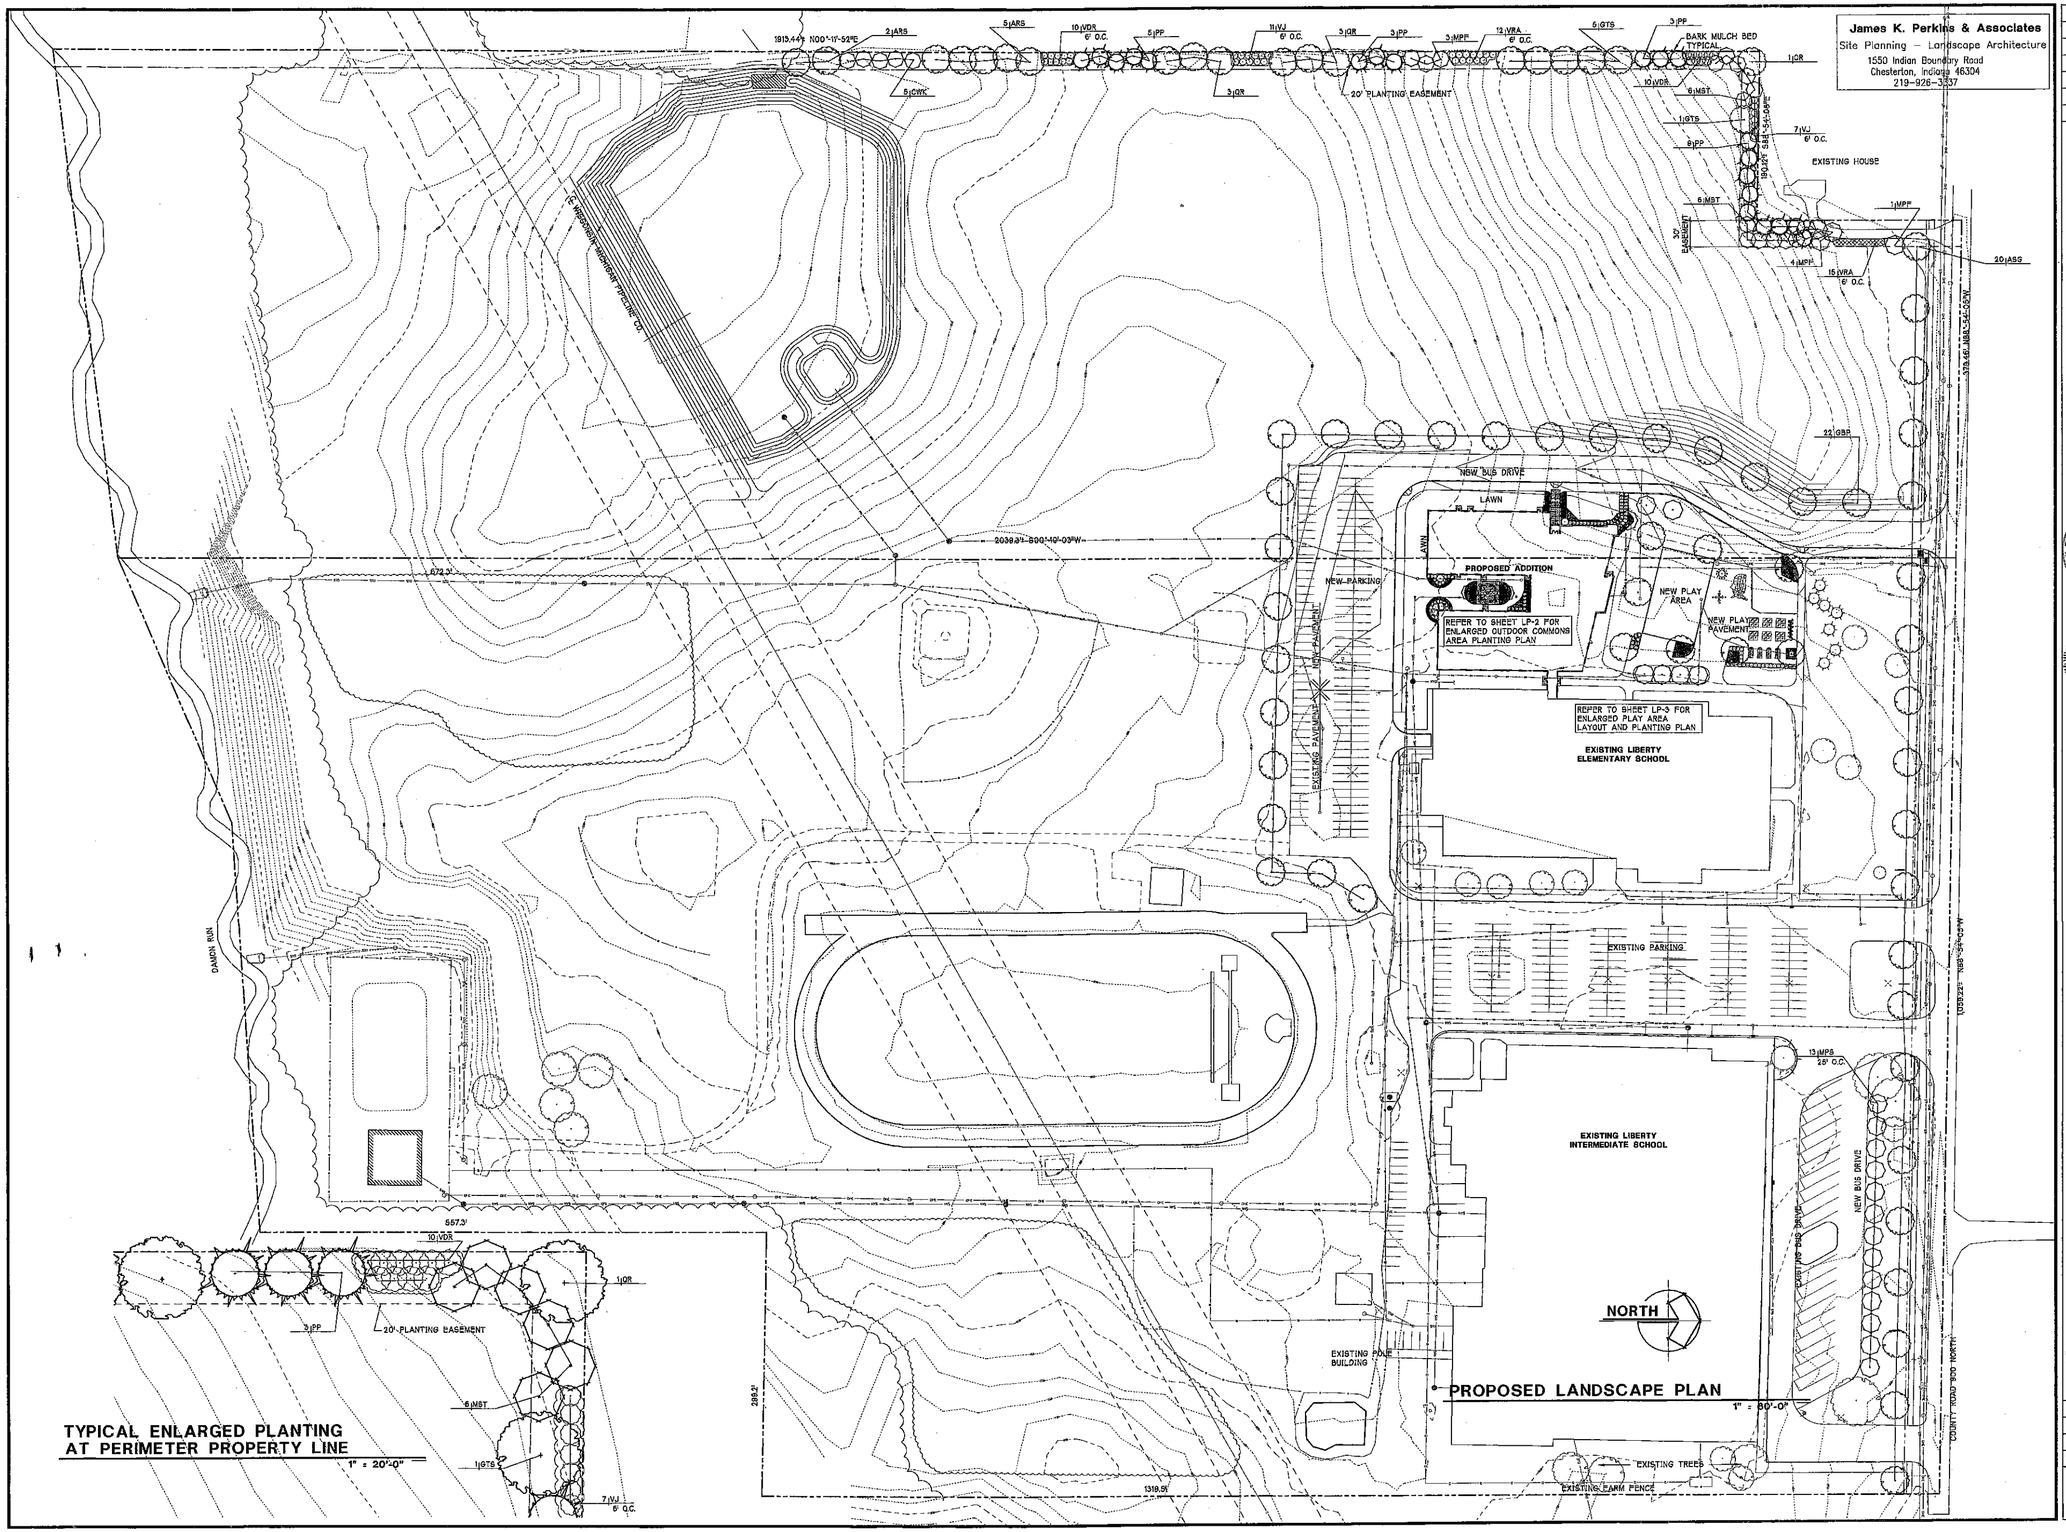


| REVISIONS | BY |
|---|---|
| | |
| | |
| | |
| | |
| | |
| | |

OVERALL LANDSCAPE PLAN

**LIBERTY ELEMENTARY SCHOOL**
EARLY LEARNING CENTER ADDITION & REMODEL
CHESTERTON, INDIANA
50-1 W. COUNTY ROAD 900 N.
**chesterton, indiana**

**gerometta & kinel architects, inc.**

| | |
|---|---|
| DATE | 9-24-09 |
| SCALE | AS NOTED |
| DRAWN | NJK |
| JOB | 2014 |
| SHEET | **LP-1** |
| OF | 62 SHEETS |