M/E DESIGN SERVICES
MECHANICAL/ELECTRICAL CONSULTING ENGINEERS
120 South Hill Street
Mishawaka, Indiana 46544
(574) 256-1914
JOB NO. 5348

REVISIONS	BY

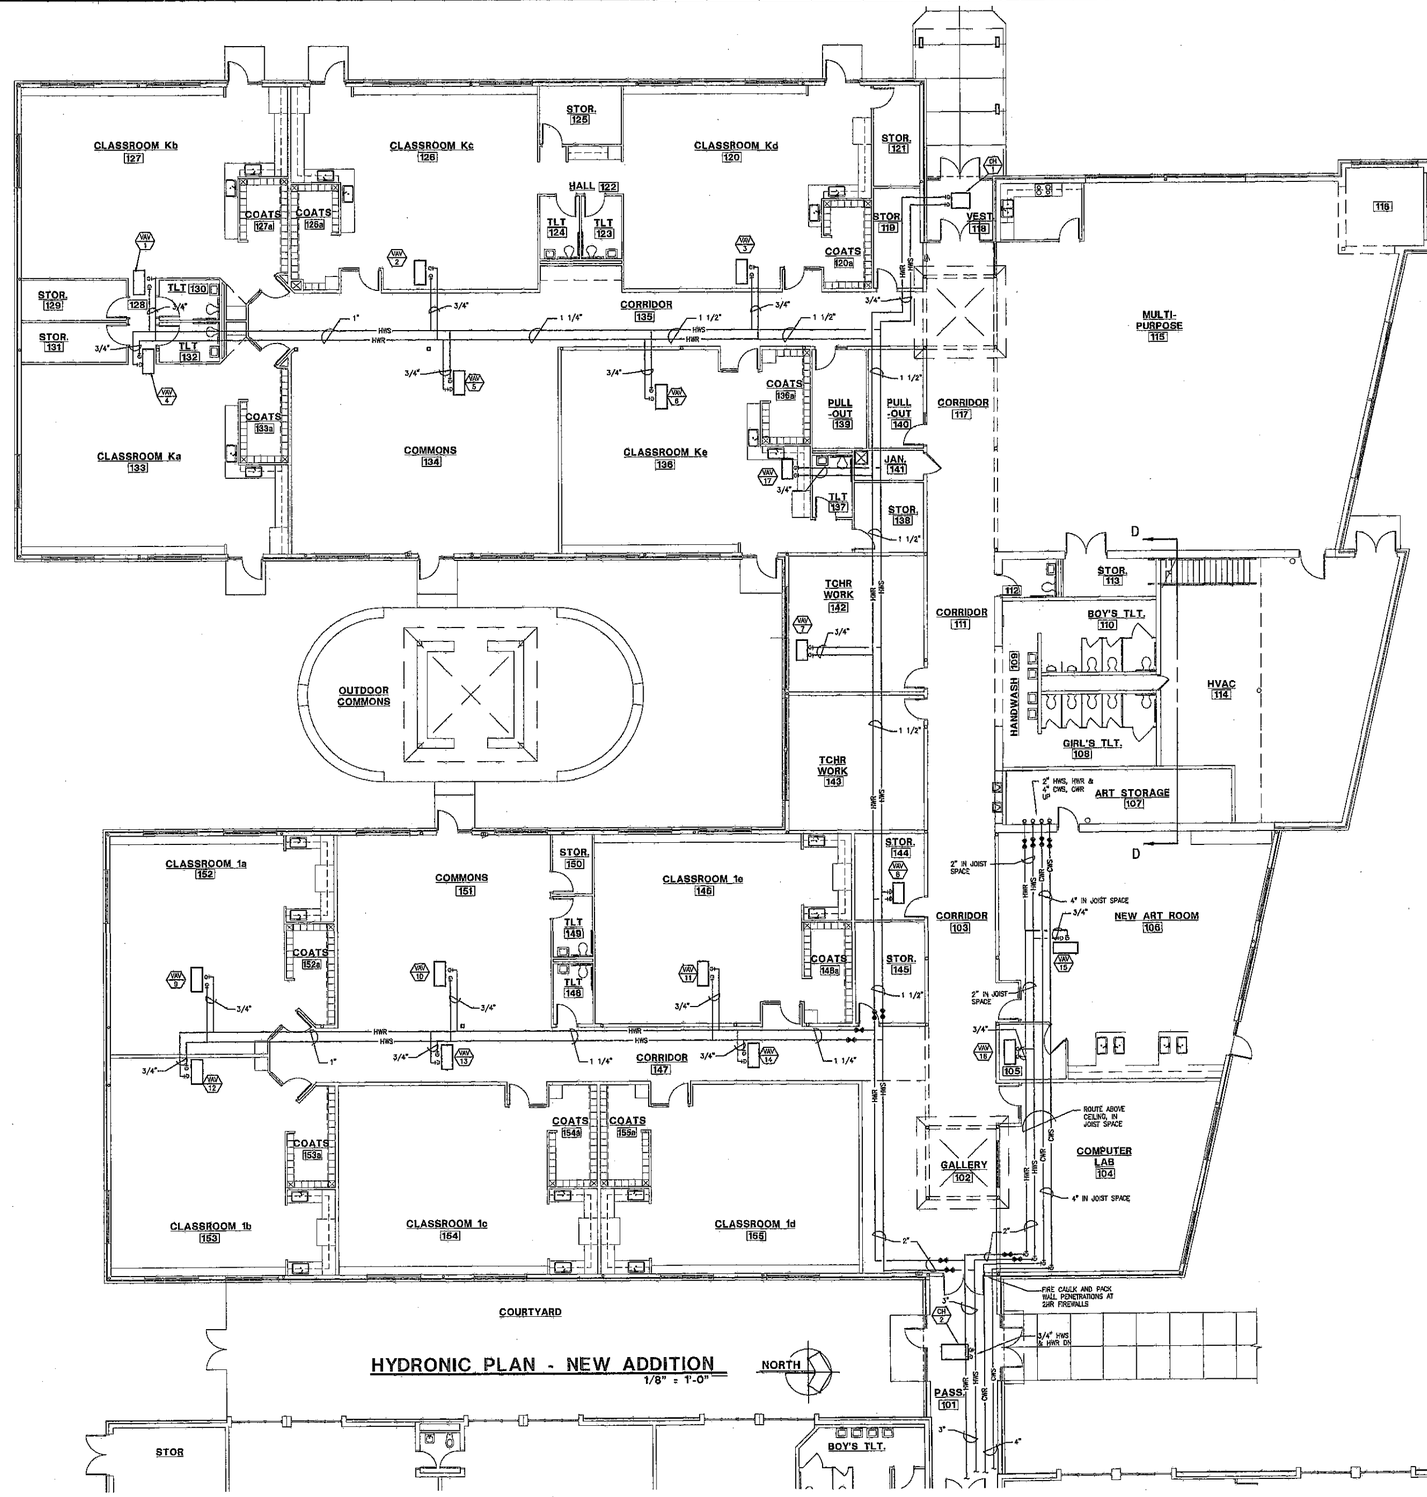

HYDRONIC PLAN - NEW ADDITION
1/8" = 1'-0"

MEZZANINE HYDRONIC PLAN
1/8" = 1'-0"

SECTION D-D
1/8" = 1'-0"

THOMAS P. COOK
REGISTERED
No. 21396
STATE OF INDIANA
PROFESSIONAL ENGINEER

HYDRONIC PLANS - NEW ADDITION

LIBERTY ELEMENTARY SCHOOL
EARLY LEARNING CENTER ADDITION & REMODEL
501 W. COUNTY ROAD 900 N.
CHESTERTON, INDIANA
gerometta & kinel architects, inc.
chesterton, indiana

DATE 9-24-09
SCALE
DRAWN
JOB 2914
SHEET **M2.2**