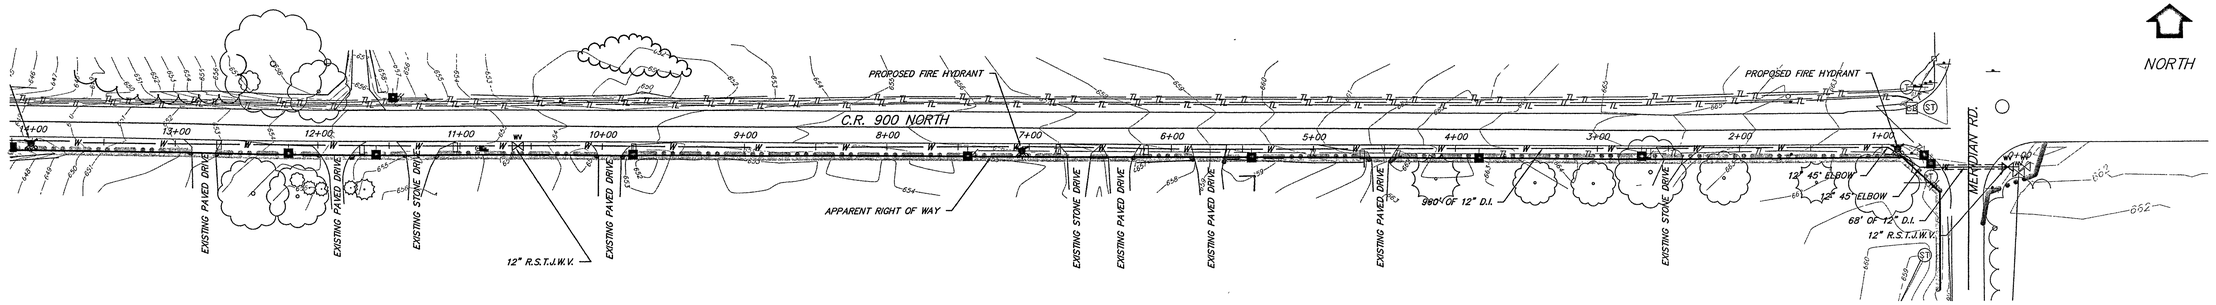

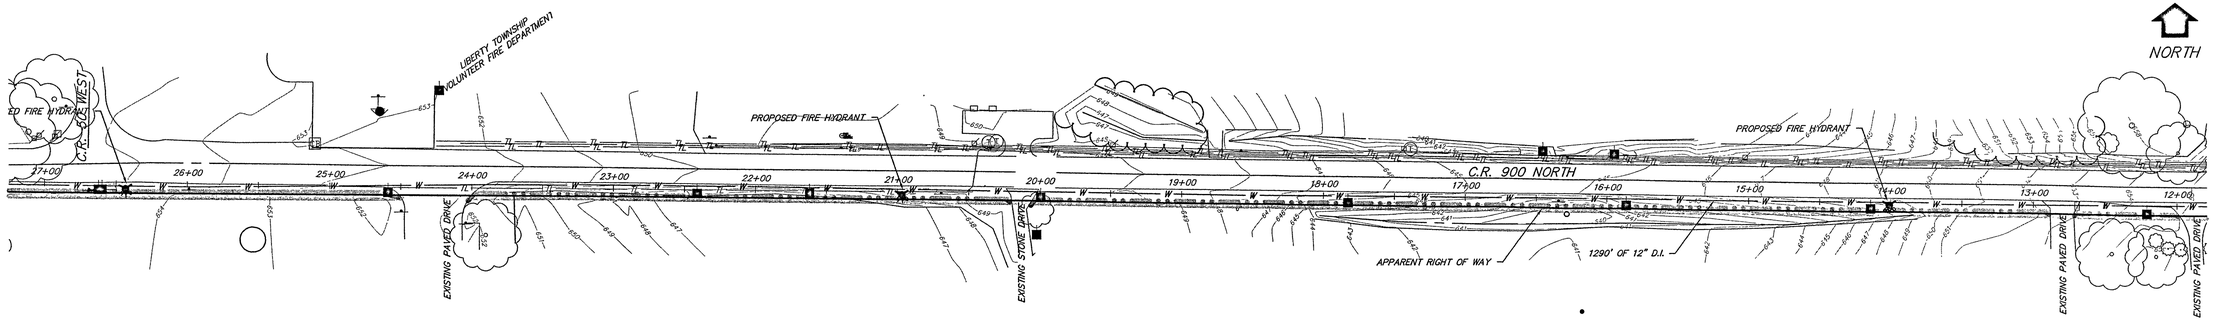

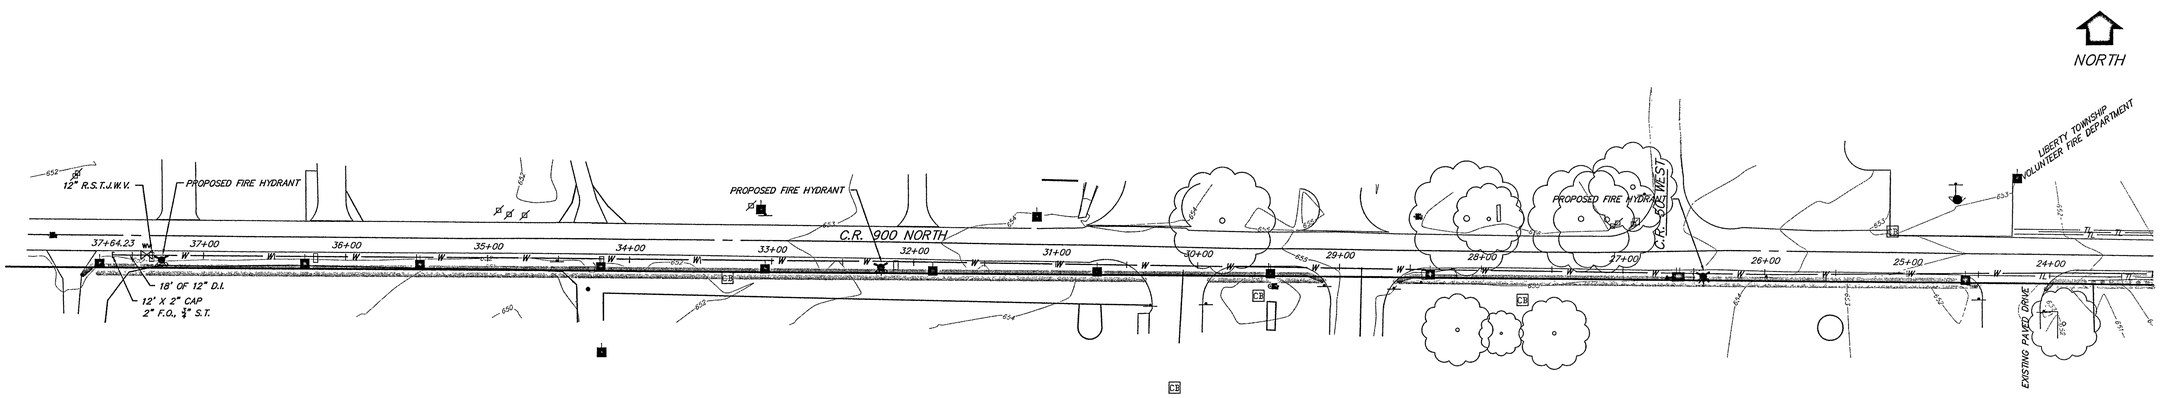

SILT FENCE – INSTALL ALONG RIGHT OF WAY. MAINTAIN UNTIL A THICK GRASS GROWTH IS ESTABLISHED ON EXPOSED AREAS ADJACENT AND SLOPING AWAY FROM THE ROAD. IN AREAS WHERE SILT FENCE IS SHOWN, EXCAVATION TO FORCE THE WATER TO POOL IS AN ACCEPTABLE ALTERNATIVE.

BOUNDARY OF AREAS PROPOSED TO REMAIN UNDISTURBED DURING CONSTRUCTION OF PUBLIC IMPROVEMENTS.

PRELIMINARY
DATE
JUL 29 2009

	STORM
	SANITARY
	WATER
	ROAD

CHARLES E. RAY JR. 10837 PROFESSIONAL ENGINEER SEAL INDIANA

C.R.900 N. WATER MAIN EXTENSION EROSION CONTROL

REVISIONS	BY

DUNELAND GROUP
ENGINEERING & SURVEYING
1498 POPE COURT
CHESTERTON, INDIANA 46304
219-926-1007 fax 219-926-1544
E-MAIL dgi@dunelandgroup.com

DATE	7/6/09
SCALE	1" = 50'
DRAWN	JWD
PROJECT	1778.
SHEET	5