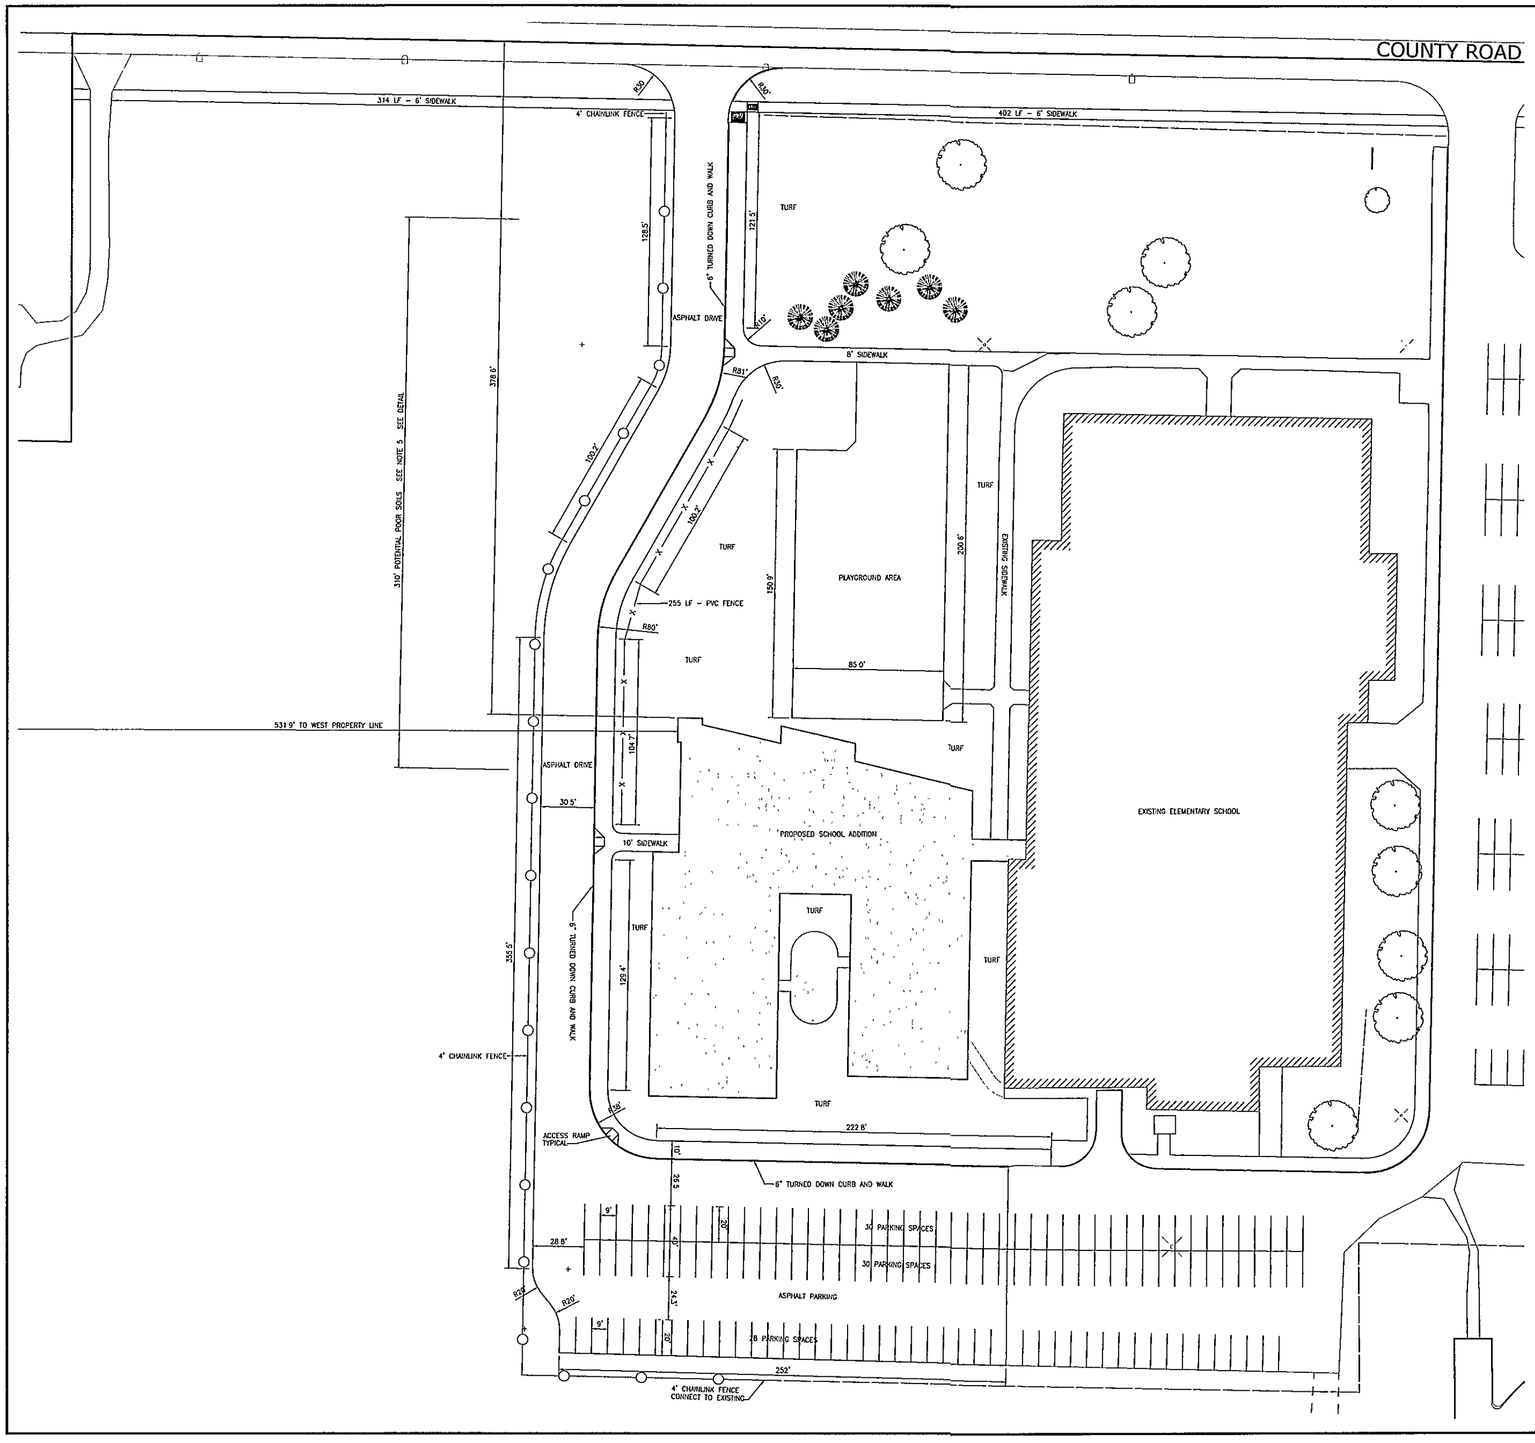

NOTES

1. ALL DIMENSIONS ARE TO THE BACK OF CURB OR EDGE OF PAVEMENT, WHICHEVER IS APPLICABLE.
2. REFER TO ARCHITECTURAL PLANS PREPARED BY GERDMETTA AND KINEL FOR ALL BUILDING DETAILS
3. THE SITE IS CURRENTLY ZONED INSTITUTIONAL (IN) AND RESIDENTIAL (R1)
4. COORDINATE WITH ARCHITECTURAL DRAWINGS FOR LOCATION OF ALL STOOPS
5. REFER TO GEOTECHNICAL EXPLORATION REPORT BY WEAVER BOOS CONSULTANTS DATED JUNE 29, 2009, FOR COMPLETE SOILS REPORT AND RECOMMENDATIONS

McMAHON
ENGINEERS ARCHITECTS
SERVICES WITHOUT BORDERS
Valparaiso Indiana 46385
Tel (219) 462-7713 Fax (219) 464-8248
www.mcmahon.com

McMahon provides this drawing and data, regardless of form, as instruments of service. All rights including copyright are retained by McMahon. The information appears to be factual but should be verified and validated by the user. McMahon accepts no liability and has taken no precautions to protect against viruses. McMahon makes no other express or implied warranties concerning this drawing or data.

NO.	DATE	REVISION

Site Plan

Liberty Elementary and Middle Schools - Duneland School Corp.
Liberty Township, Porter County, Indiana

RANDELL S. PETERSON REGISTERED No. 10403848 STATE OF INDIANA PROFESSIONAL ENGINEER

09-C-64

DESIGNED	DRAWN
RSP	RSP

PROJECT NO
D0528 59 0134 00

DATE
July 24, 2009

SHEET NO
C100