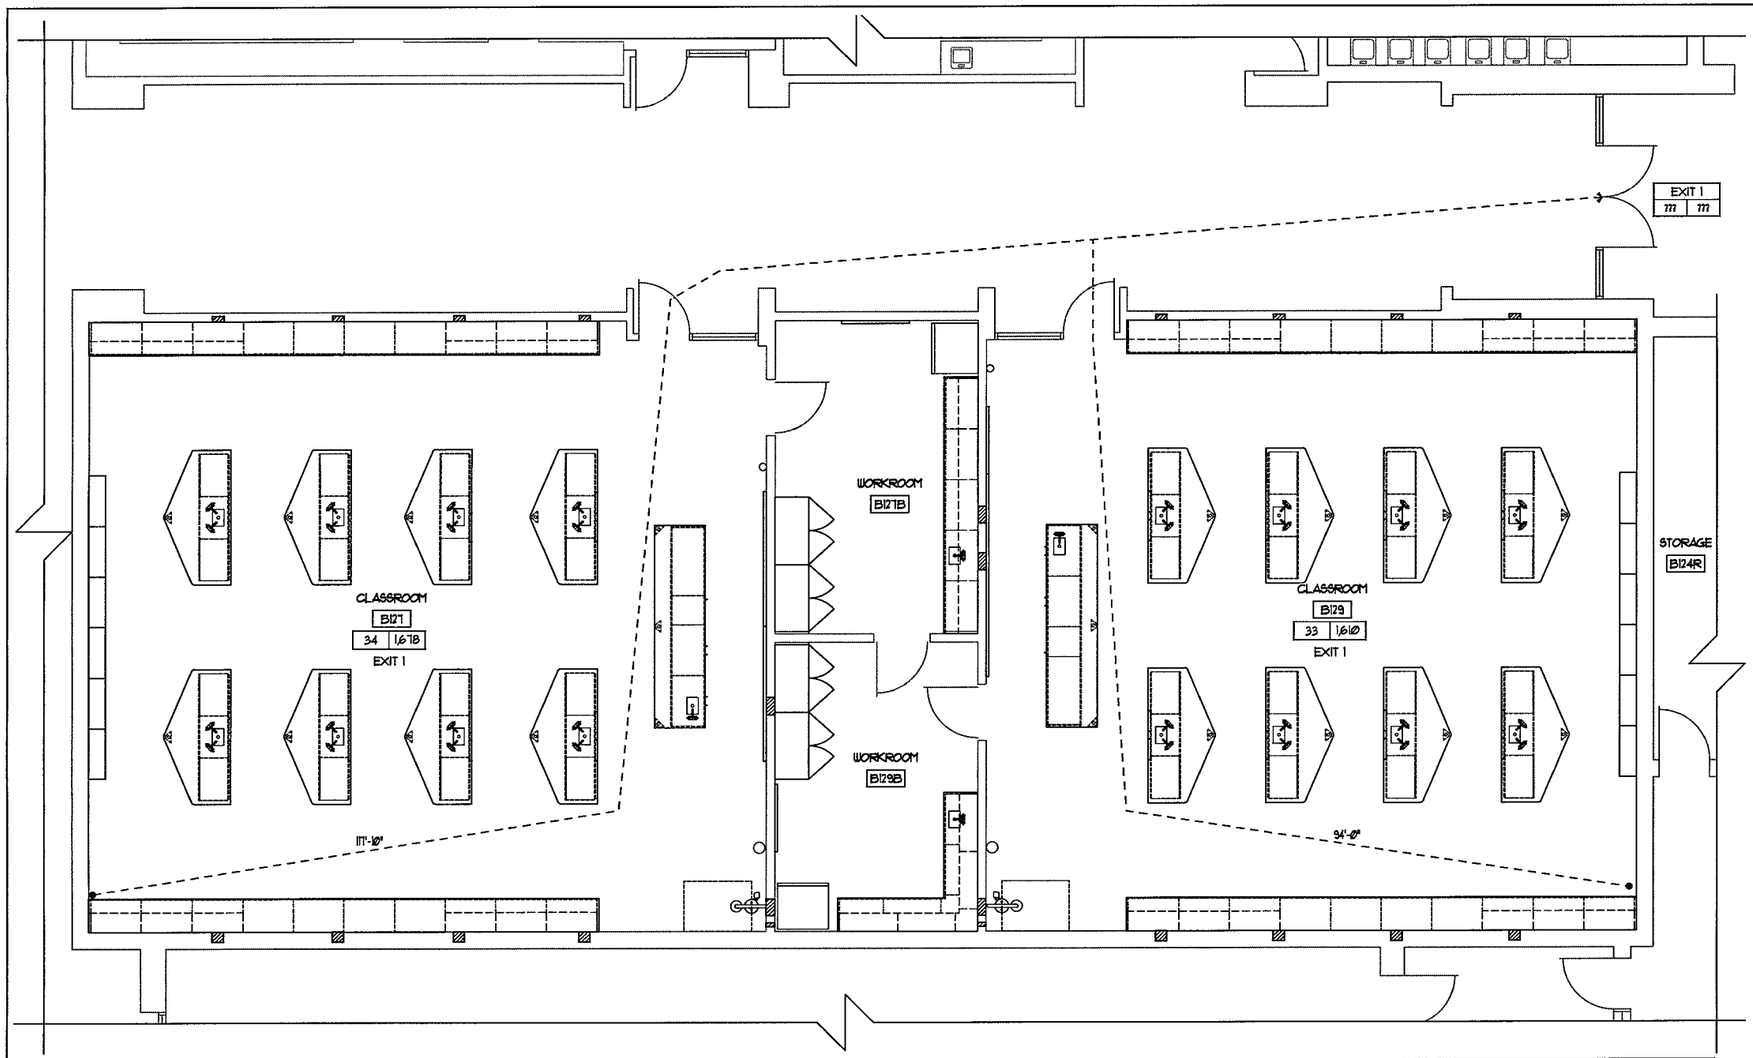

1 PARTIAL FIRST FLOOR SAFETY REFERENCE PLAN
1/4" = 1'-0"

N

EGRESS LEGEND

OCCUPANCY; X X; EXIT X; AREA (S.F.); EXIT(S) USED	ROOM OCCUPANCY AND EXIT INFORMATION
EXIT NUMBER; EXIT #; OCC. CAP; EGRESS CAPACITY USED; MAXIMUM EGRESS CAPACITY	EXIT INFORMATION
EGRESS PATH; 114'	DISTANCE AND PATH OF EGRESS

LEGEND

	1-HOUR CONSTRUCTION AT ROOM INDICATED
(XXX)	FIRE RATING OF DOOR ASSEMBLY IN HOURS (ONLY NEW DOORS AND FRAMES ARE LABELED ON PLAN)
EX F.E.C.	EXISTING FIRE EXTINGUISHER CABINET
F.E.C.	FIRE EXTINGUISHER CABINET

GENERAL NOTES

1. ALL WORK SHALL COMPLY WITH LOCAL, MUNICIPAL AND STATE CODES.

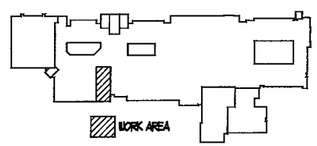

KEY PLAN
NOT TO SCALE

N

TRIA ARCHITECTURE

Millies Engineering Group
MEP ENGINEERS
(P) 219.324.6400
(F) 219.324.6402
2711 WILMINGTON DR. #A
MERRILL, INDIANA 46321

DUNELAND SCHOOL CORPORATION
2017 SCIENCE LAB RENOVATIONS AT:
CHESTERTON MIDDLE SCHOOL
651 W. MORGAN AVENUE, CHESTERTON, INDIANA 46304

PROJECT NUMBER: 11-010
PROJECT MANAGER: TS
DRAWN BY: MBR
ISSUED FOR BID AND PERMIT: 6/30/2017
REVISIONS:

PARTIAL FIRST FLOOR SAFETY REFERENCE PLAN

Expires 12/31/2017

AG2.10