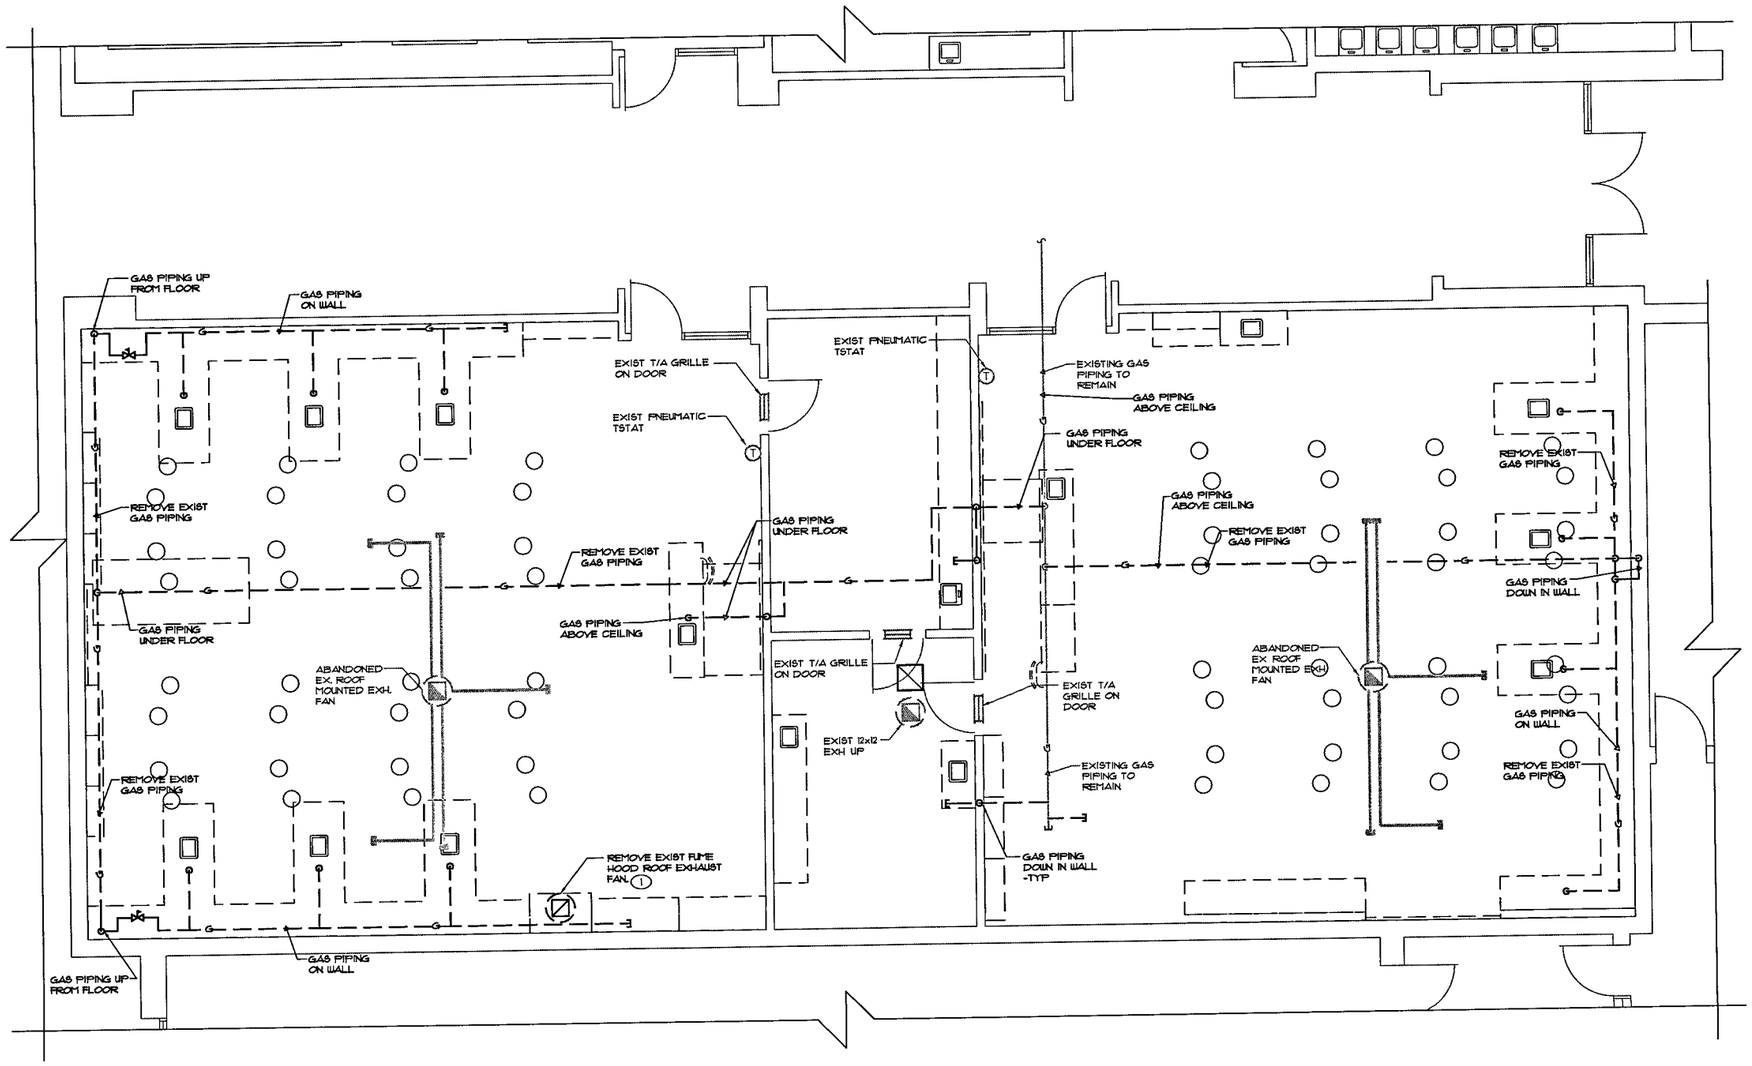

1 PARTIAL FIRST FLOOR PLAN - MECHANICAL DEMOLITION
1/4" = 1'-0"

SHEET NOTES

1. CLEAN, LUBRICATE AND CHECK EXISTING EXHAUST UNIT FOR PROPER OPERATION AND SUBMIT REPORT FOR ANY UNIT DEFICIENCIES. PROVIDE NEW BELTS. BALANCE UNIT TO EXHAUST AIR VALUES INDICATED

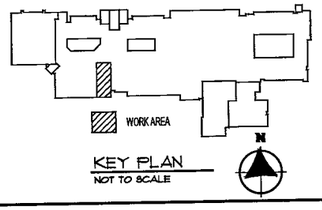

KEY PLAN
NOT TO SCALE

TRIA ARCHITECTURE

Millies Engineering Group
MEP ENGINEERS
(P) 219.324.6400
(F) 219.324.0403
6111 Broadway P.O. Box 1
Merrillville, IN 46410

DUNELAND SCHOOL CORPORATION
2017 SCIENCE LAB RENOVATIONS AT:
CHESTERTON MIDDLE SCHOOL
651 W. MORGAN AVENUE, CHESTERTON, INDIANA 46304

PROJECT NUMBER: 17-010	REVISIONS:
PROJECT MANAGER: XXX	
DRAWN BY: XXX	
ISSUED FOR BID AND PERMIT: TBD	

PARTIAL FIRST FLOOR PLAN - MECHANICAL DEMOLITION

M0.10