


EAST ELEVATION
SCALE : 1/8" = 1'-0"

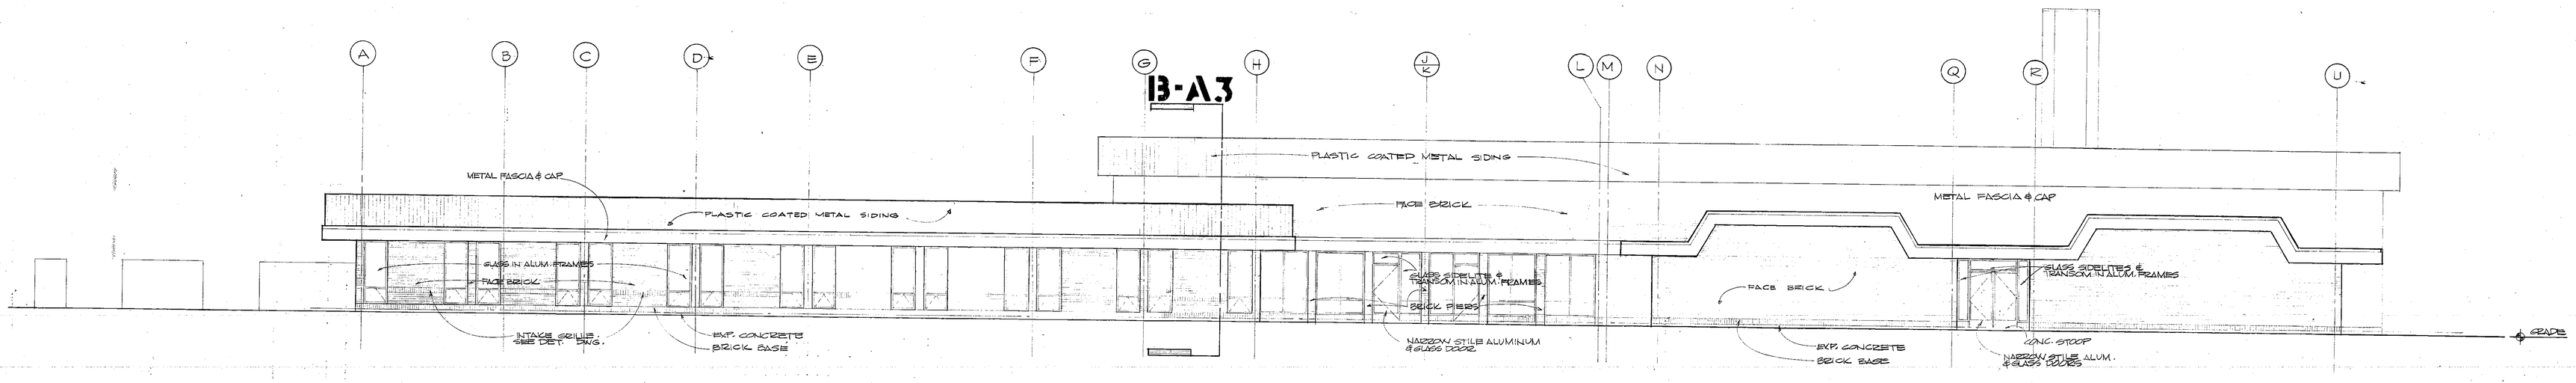


WEST ELEVATION
SCALE : 1/8" = 1'-0"




MEZZANINE FLOOR PLAN
SCALE: 1/8"=1'-0"

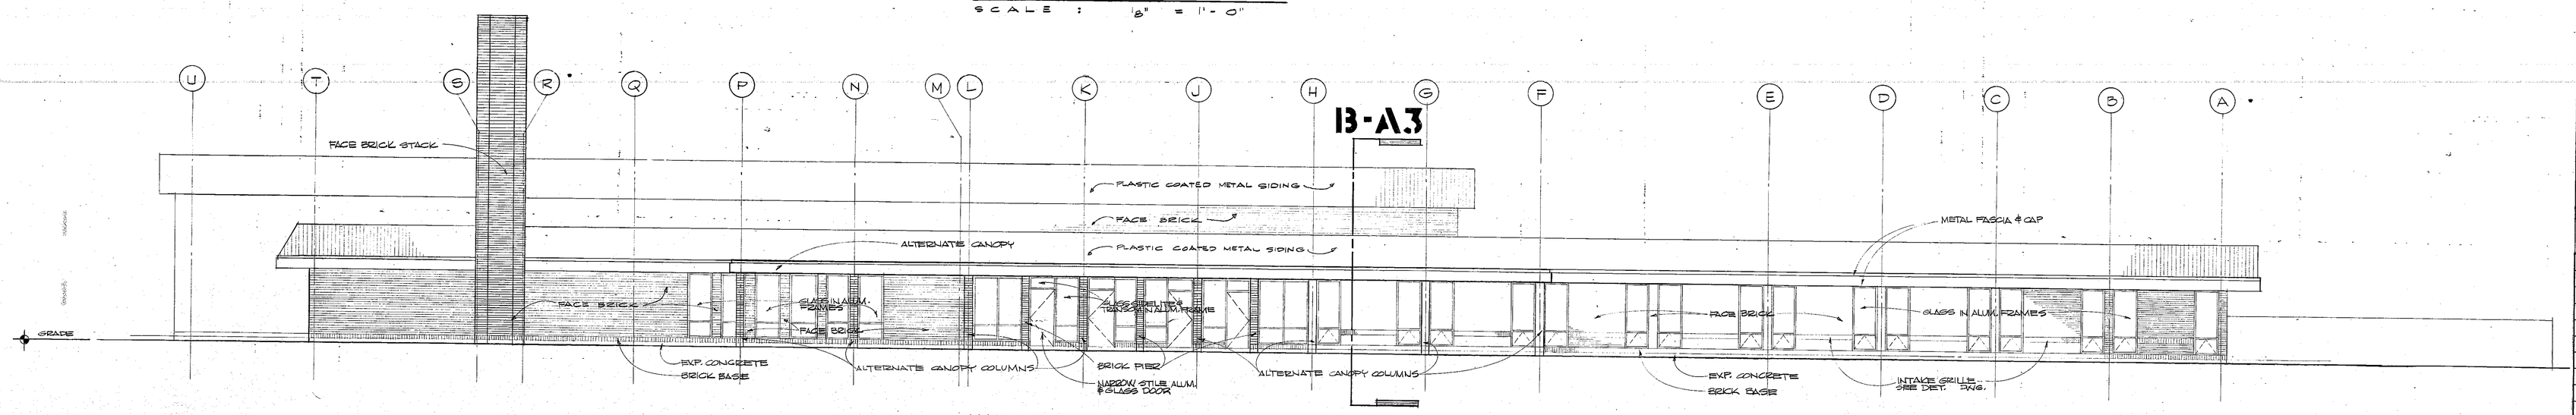


SOUTH ELEVATION
SCALE : 1/8" = 1'-0"

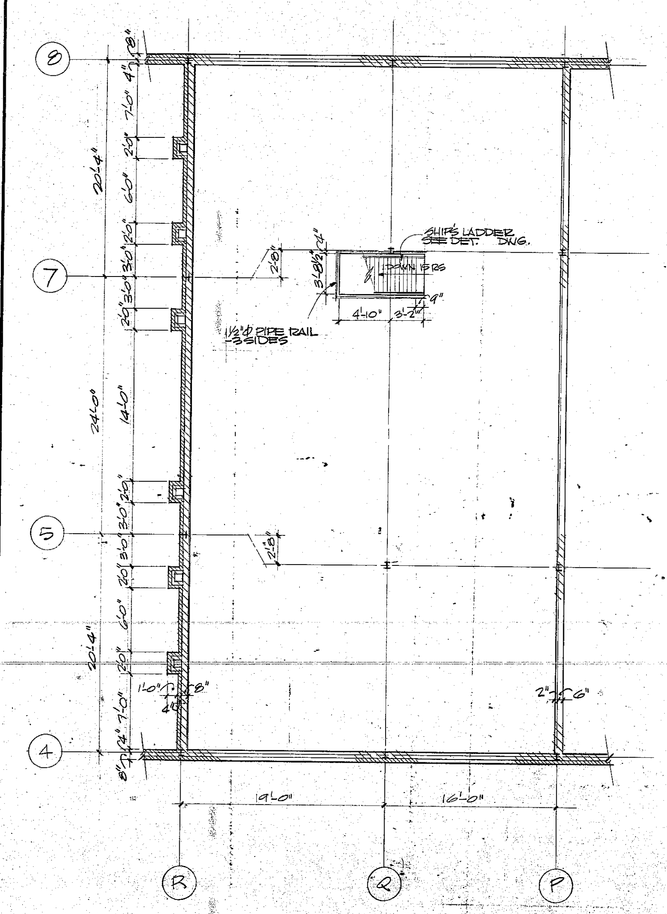


NORTH ELEVATION
SCALE : 1/8" = 1'-0"

| NO | PRINTS & DISTRIBUTION | BY |
|---|---|---|
| | | |
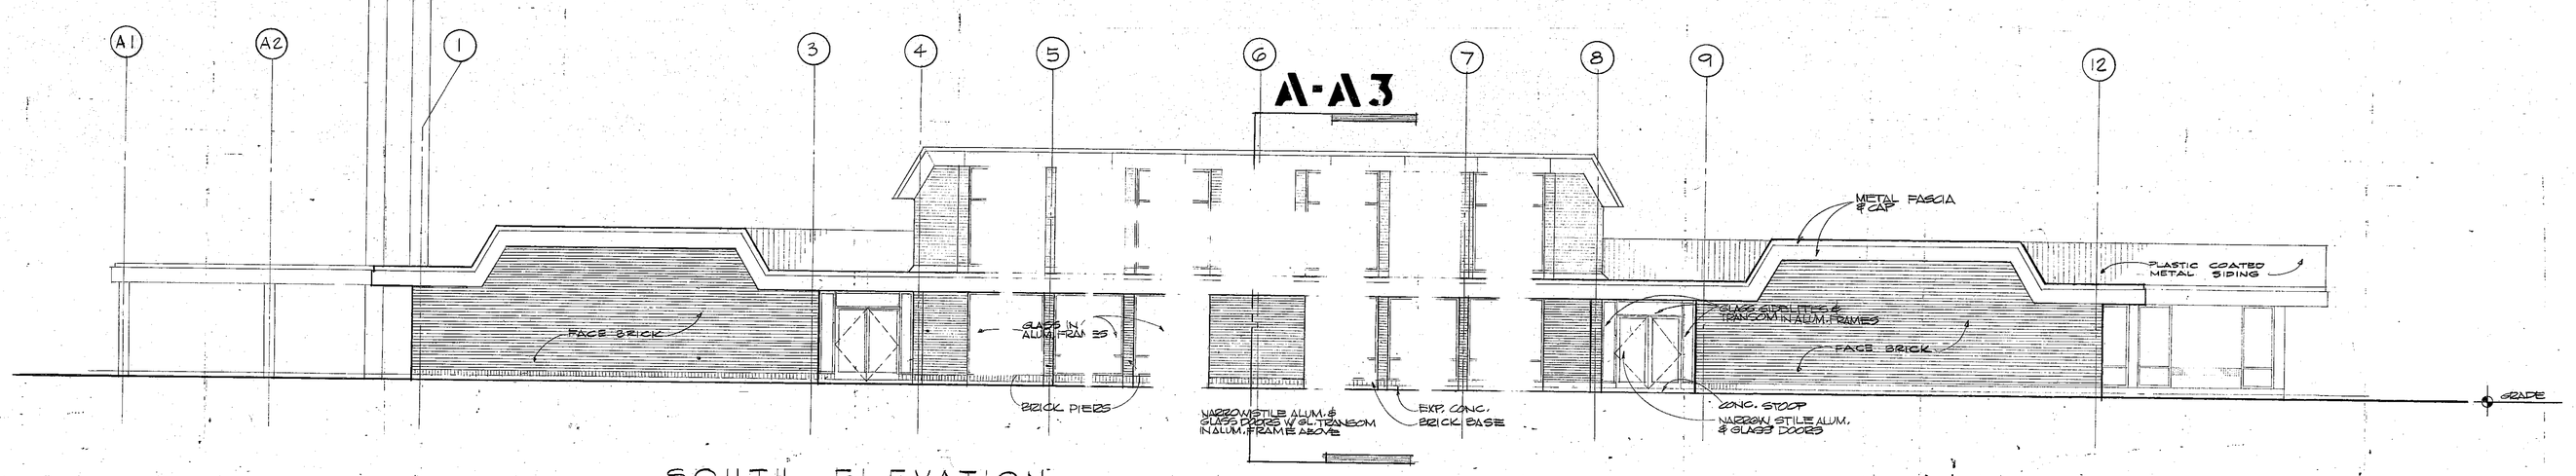
| NO | REVISIONS - THUS | BY | D |
|---|---|---|---|
| | | | |

WESTCHESTER TOWNSHIP ELEMENTARY SCHOOL

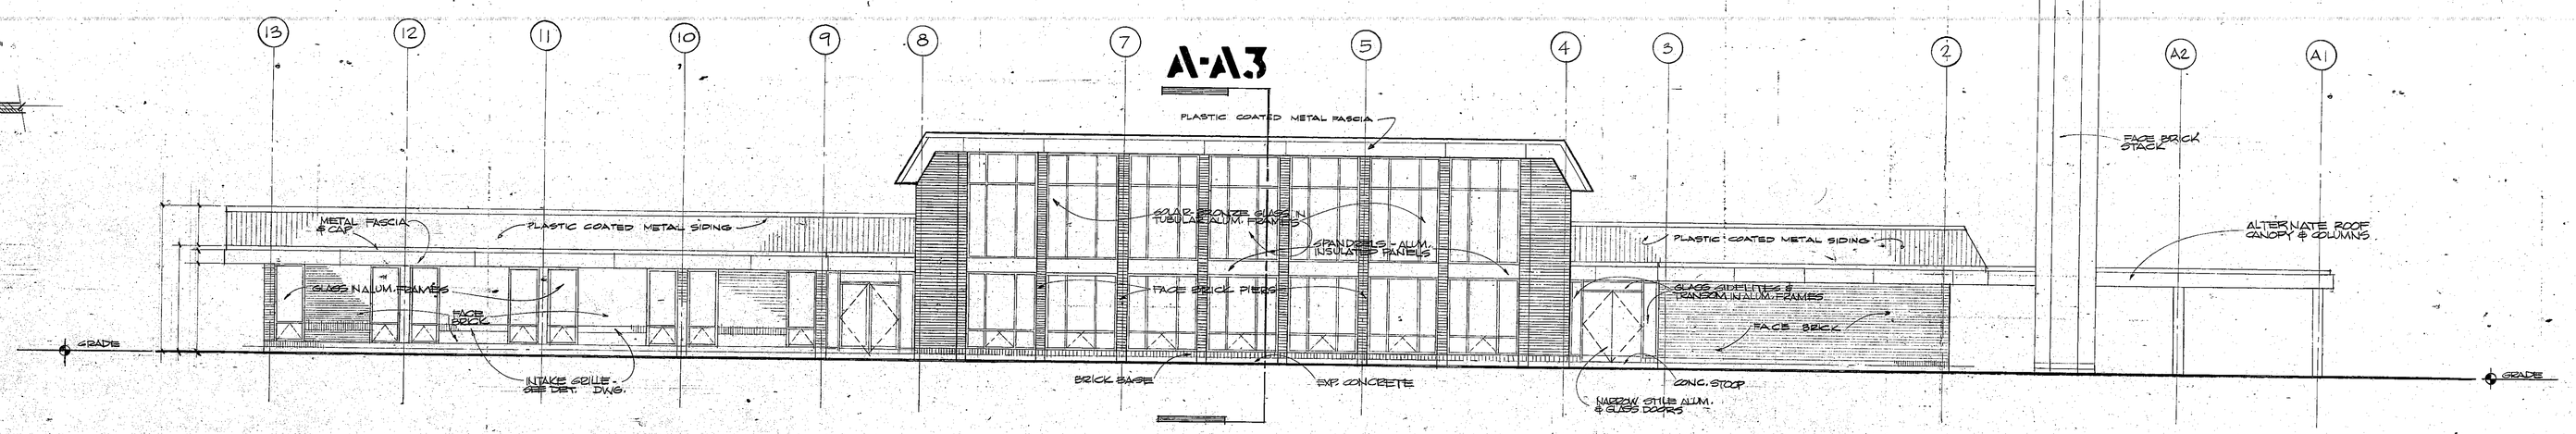5TH STREET & UNION AVENUE
CHESTERTON INDIANA
FOR THE
WESTCHESTER TOWNSHIP SCHOOL CORPORATION


THE Perkins & Will PARTNERSHIP
ARCHITECTS
309 West Jackson Blvd
Chicago Illinois 60606
Phone 312-427-9300

CHESTER L. STEMP & ASSOCIATES
ASSOCIATE ENGINEERS
122 North Calumet Road
Chesterton, Indiana 46304
Phone 219-926-1790


DATE
PROJECT NO: 20710
DRAWN BY: H. CAPLIN
CHECKED BY:
DEPT. HEAD: STURSMAN
PROJ. ARCH.: P. BENQ. IEL

A2

65-A-02