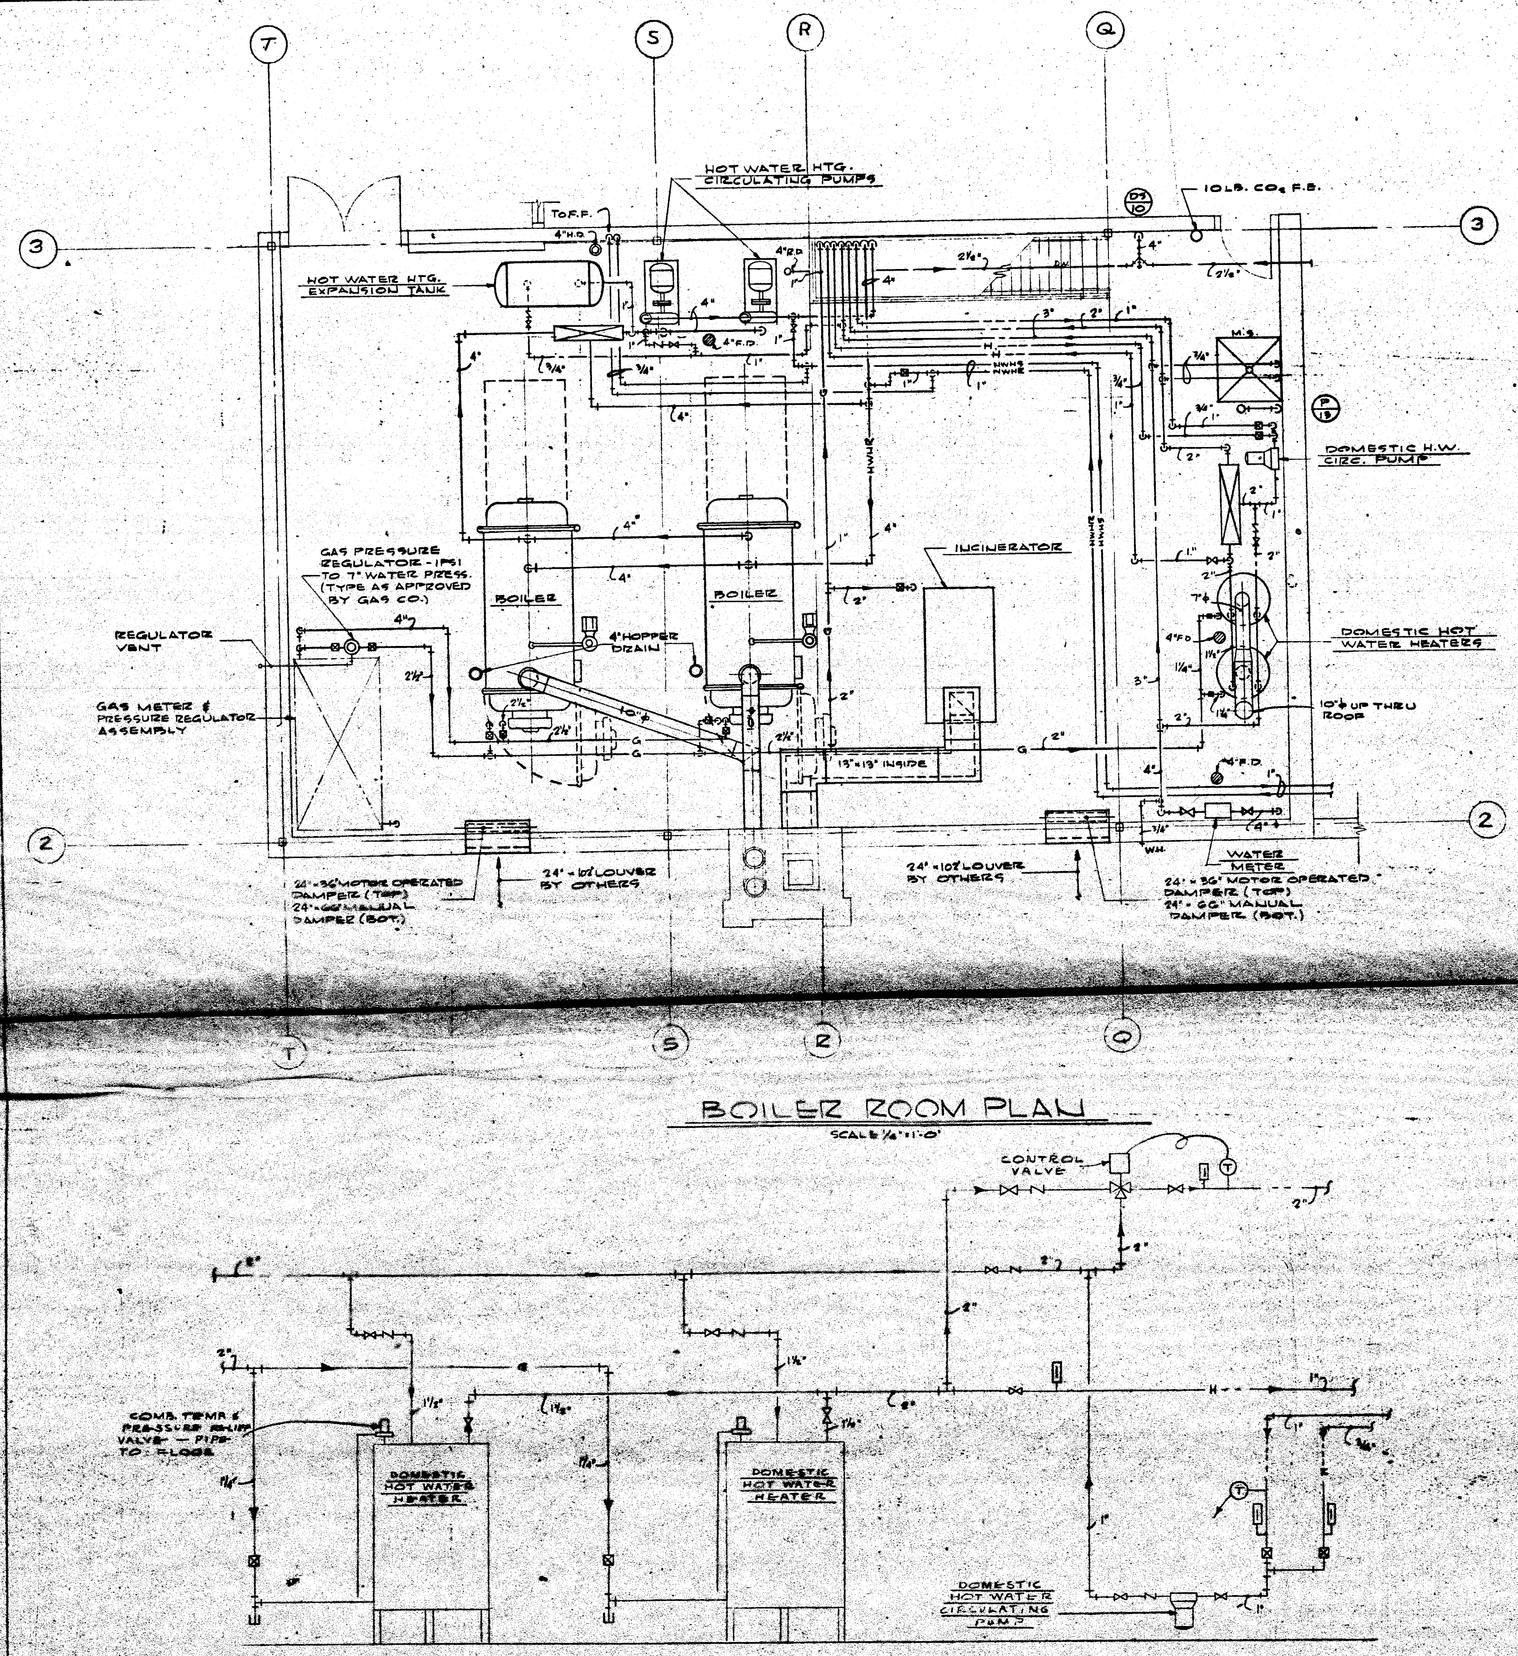

BOILER ROOM PLAN

SCALE 3/4"=1'-0"

DOMESTIC HOT WATER PIPING DIAGRAM

NOT TO SCALE

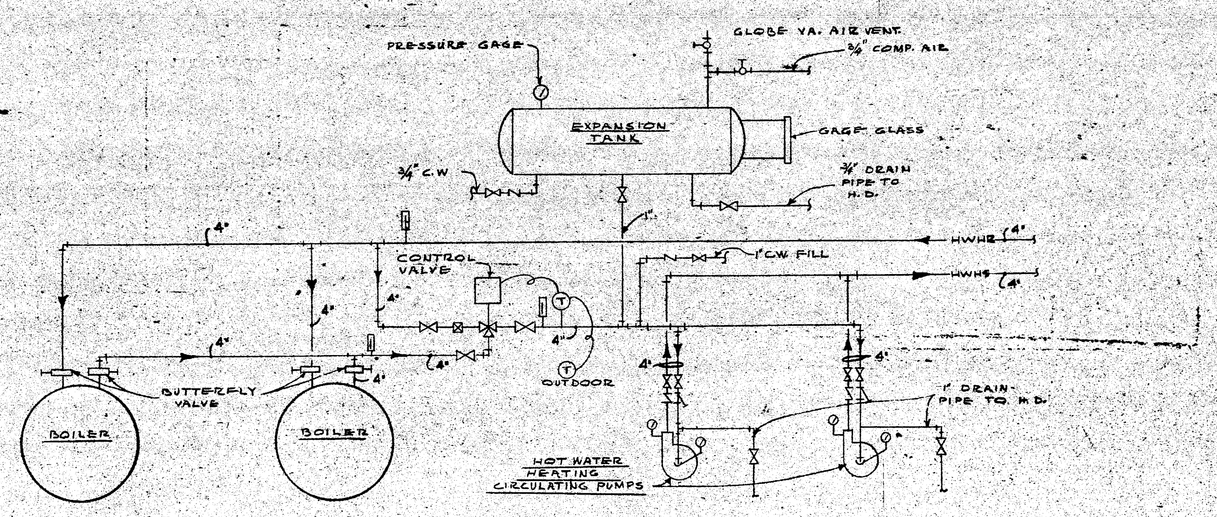

HOT WATER HEATING PIPING DIAGRAM

NOT TO SCALE

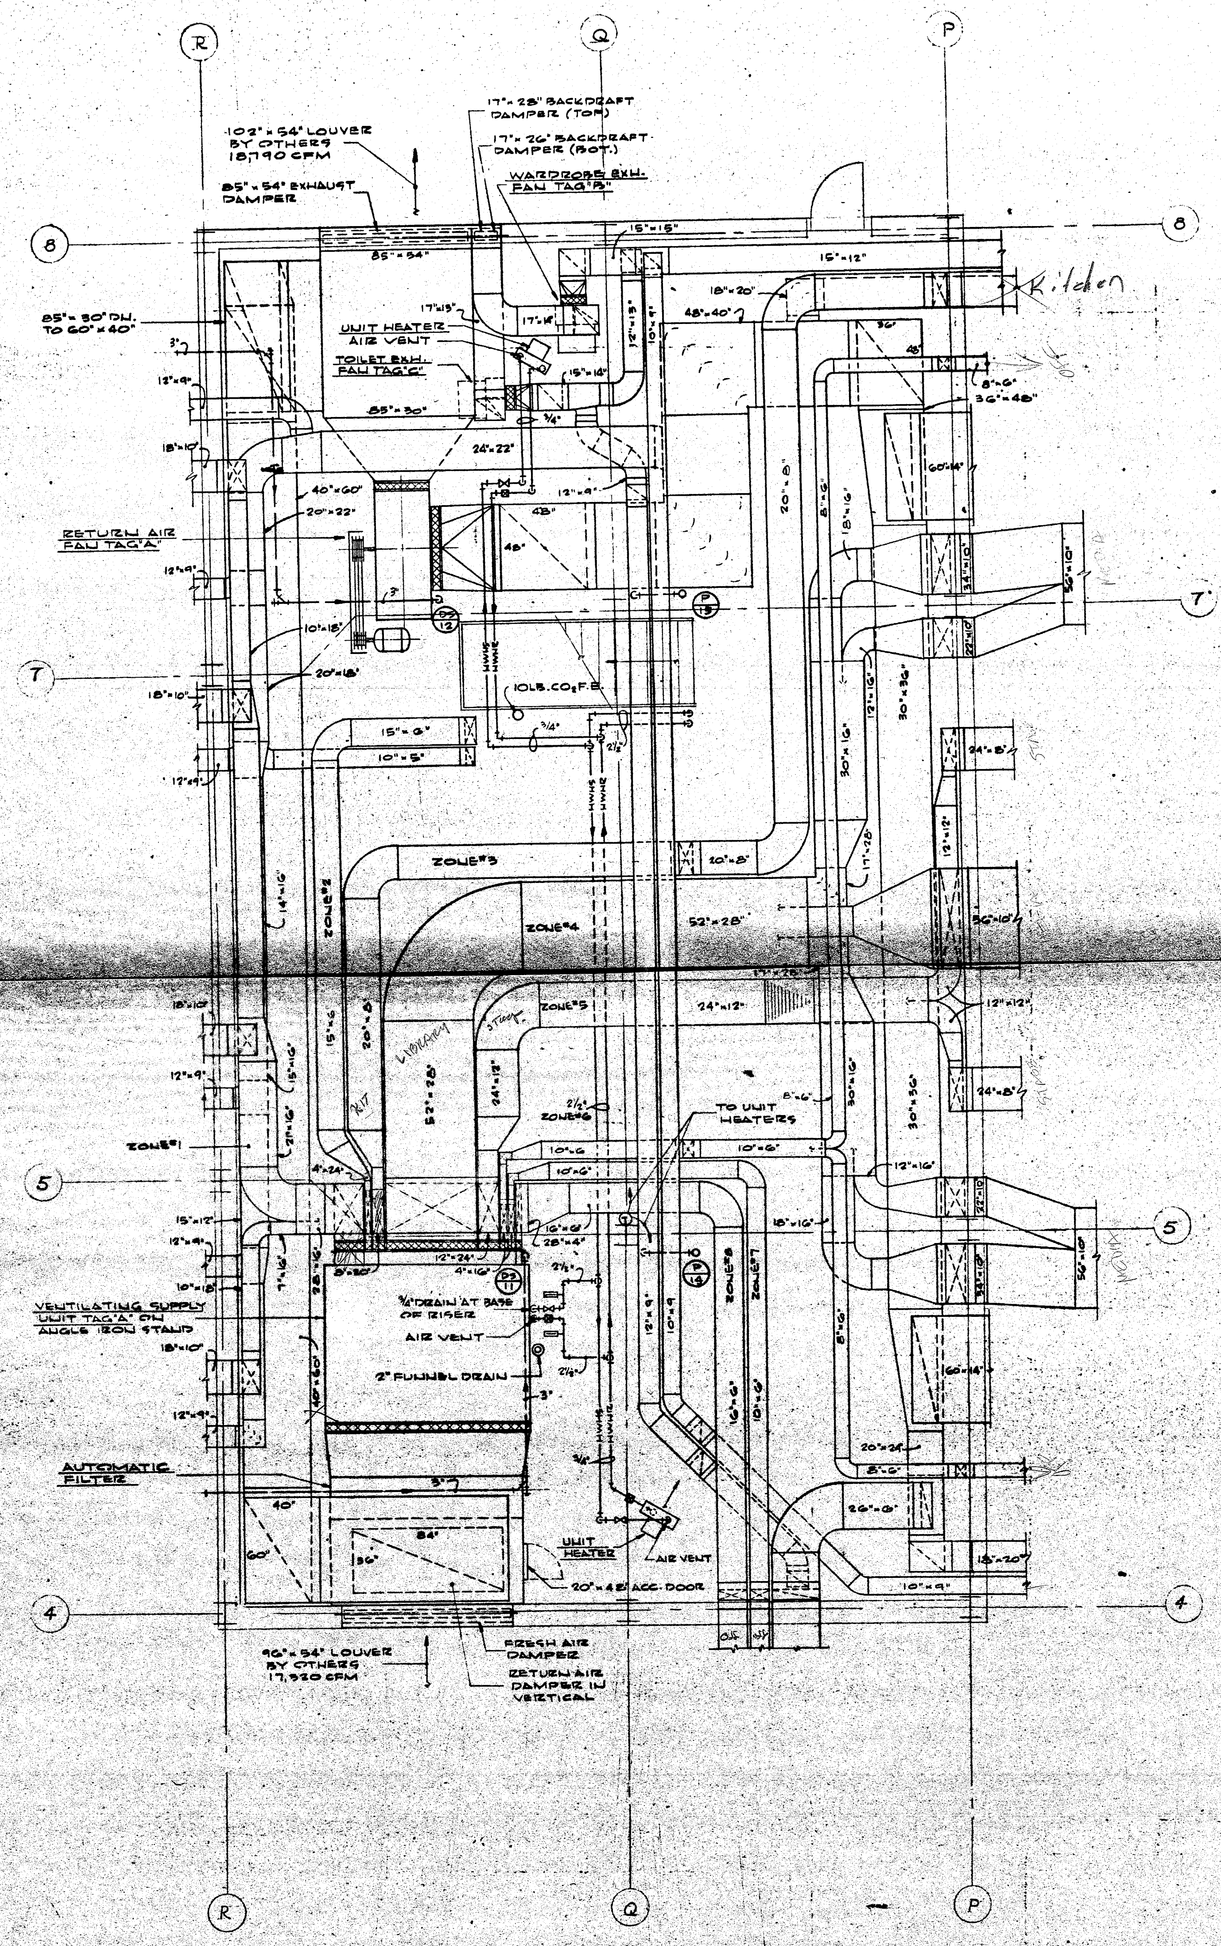

MECHANICAL EQUIPMENT ROOM PLAN

SCALE 1/2"=1'-0"

NO	PRINTS & DISTRIBUTION	BY	DATE
5	Bidge	EG	4/21
6	Office	EG	4/21
7	Bid Purposes	EG	4/21

NO	REVISIONS - THUS	BY	DATE

WESTCHESTER TOWNSHIP ELEMENTARY SCHOOL

5TH STREET & UNION AVENUE
CHESTERTON INDIANA
FOR THE
WESTCHESTER TOWNSHIP SCHOOL CORPORATION

BOILER ROOM AND MECHANICAL EQUIP. ROOM PLANS

MECHANICAL

THE Perkins & Will PARTNERSHIP
ARCHITECTS
309 West Jackson Blvd
Chicago Illinois 60606
Phone 312-427-9300

CHESTER L. STEMP & ASSOCIATES
ASSOCIATE ENGINEERS
120 North Calumet Road
Chesterton, Indiana 46304
Phone 219-926-1290

DATE 6-26-65
PROJECT NO. 21670
DRAWN BY D.S.W., J.D.C.
CHECKED BY N.J. SCHARRES
DEPT. HEAD SCHARRES
PROJ. ARCH. D. SCHULTES

M-3

SCHARRES & ASSOCIATES
CONSULTING ENGINEERS
DIVERSIFIED PLAZA CHICAGO, ILLINOIS