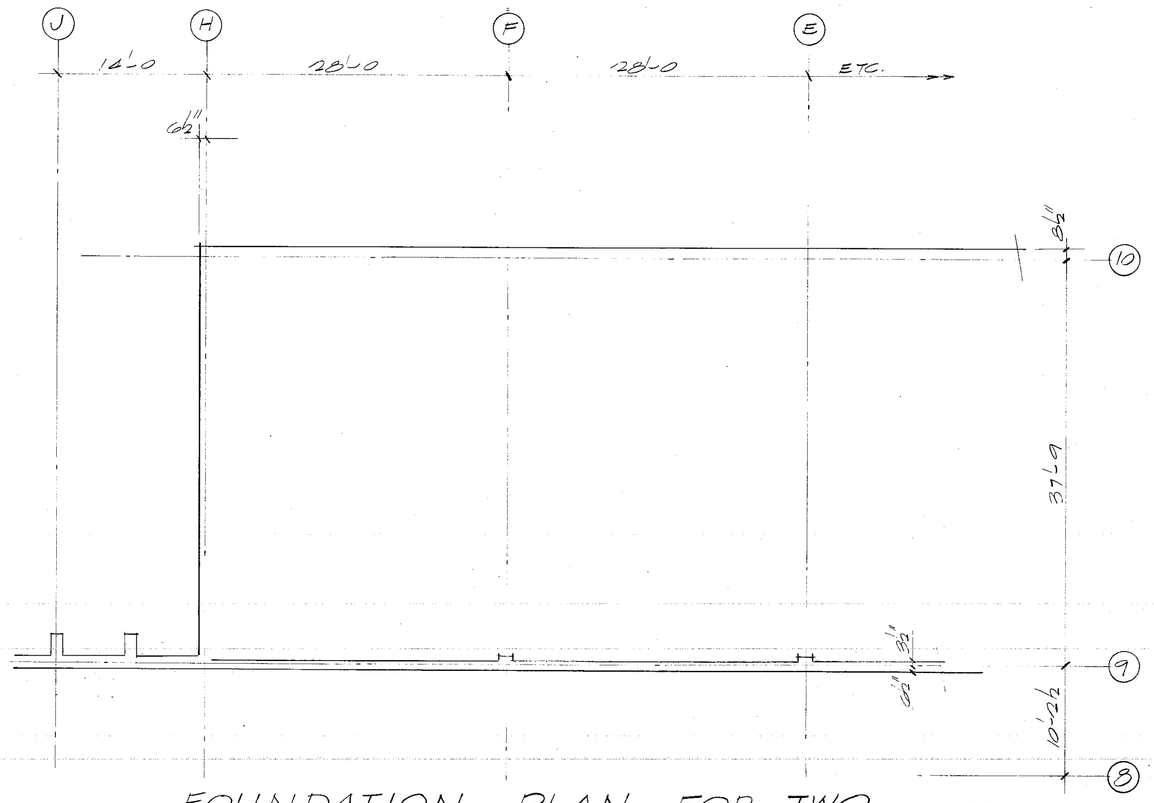

FOUNDATION PLAN FOR TWO ALTERNATE CLASSROOMS

1/8" = 1'-0

NORTH

NO	PRINTS & DISTRIBUTION	BY	DATE

NO	REVISIONS - THUS	BY	DATE

WESTCHESTER TOWNSHIP ELEMENTARY SCHOOL

5TH STREET & UNION AVENUE
CHESTERTON INDIANA

FOR THE

WESTCHESTER TOWNSHIP SCHOOL CORPORATION

THE Perkins & Will PARTNERSHIP
ARCHITECTS
309 West Jackson Blvd
Chicago Illinois 60606
Phone 312 - 427 - 9300

CHESTER L. STEMP & ASSOCIATES
ASSOCIATE ENGINEERS
152 North Calumet Road
Chesterton, Indiana 46304
Phone 219 - 926 - 1790

DATE
PROJECT NO.
DRAWN BY
CHECKED BY
DEPT. HEAD
PROJ. ARCH.

65-59

S3