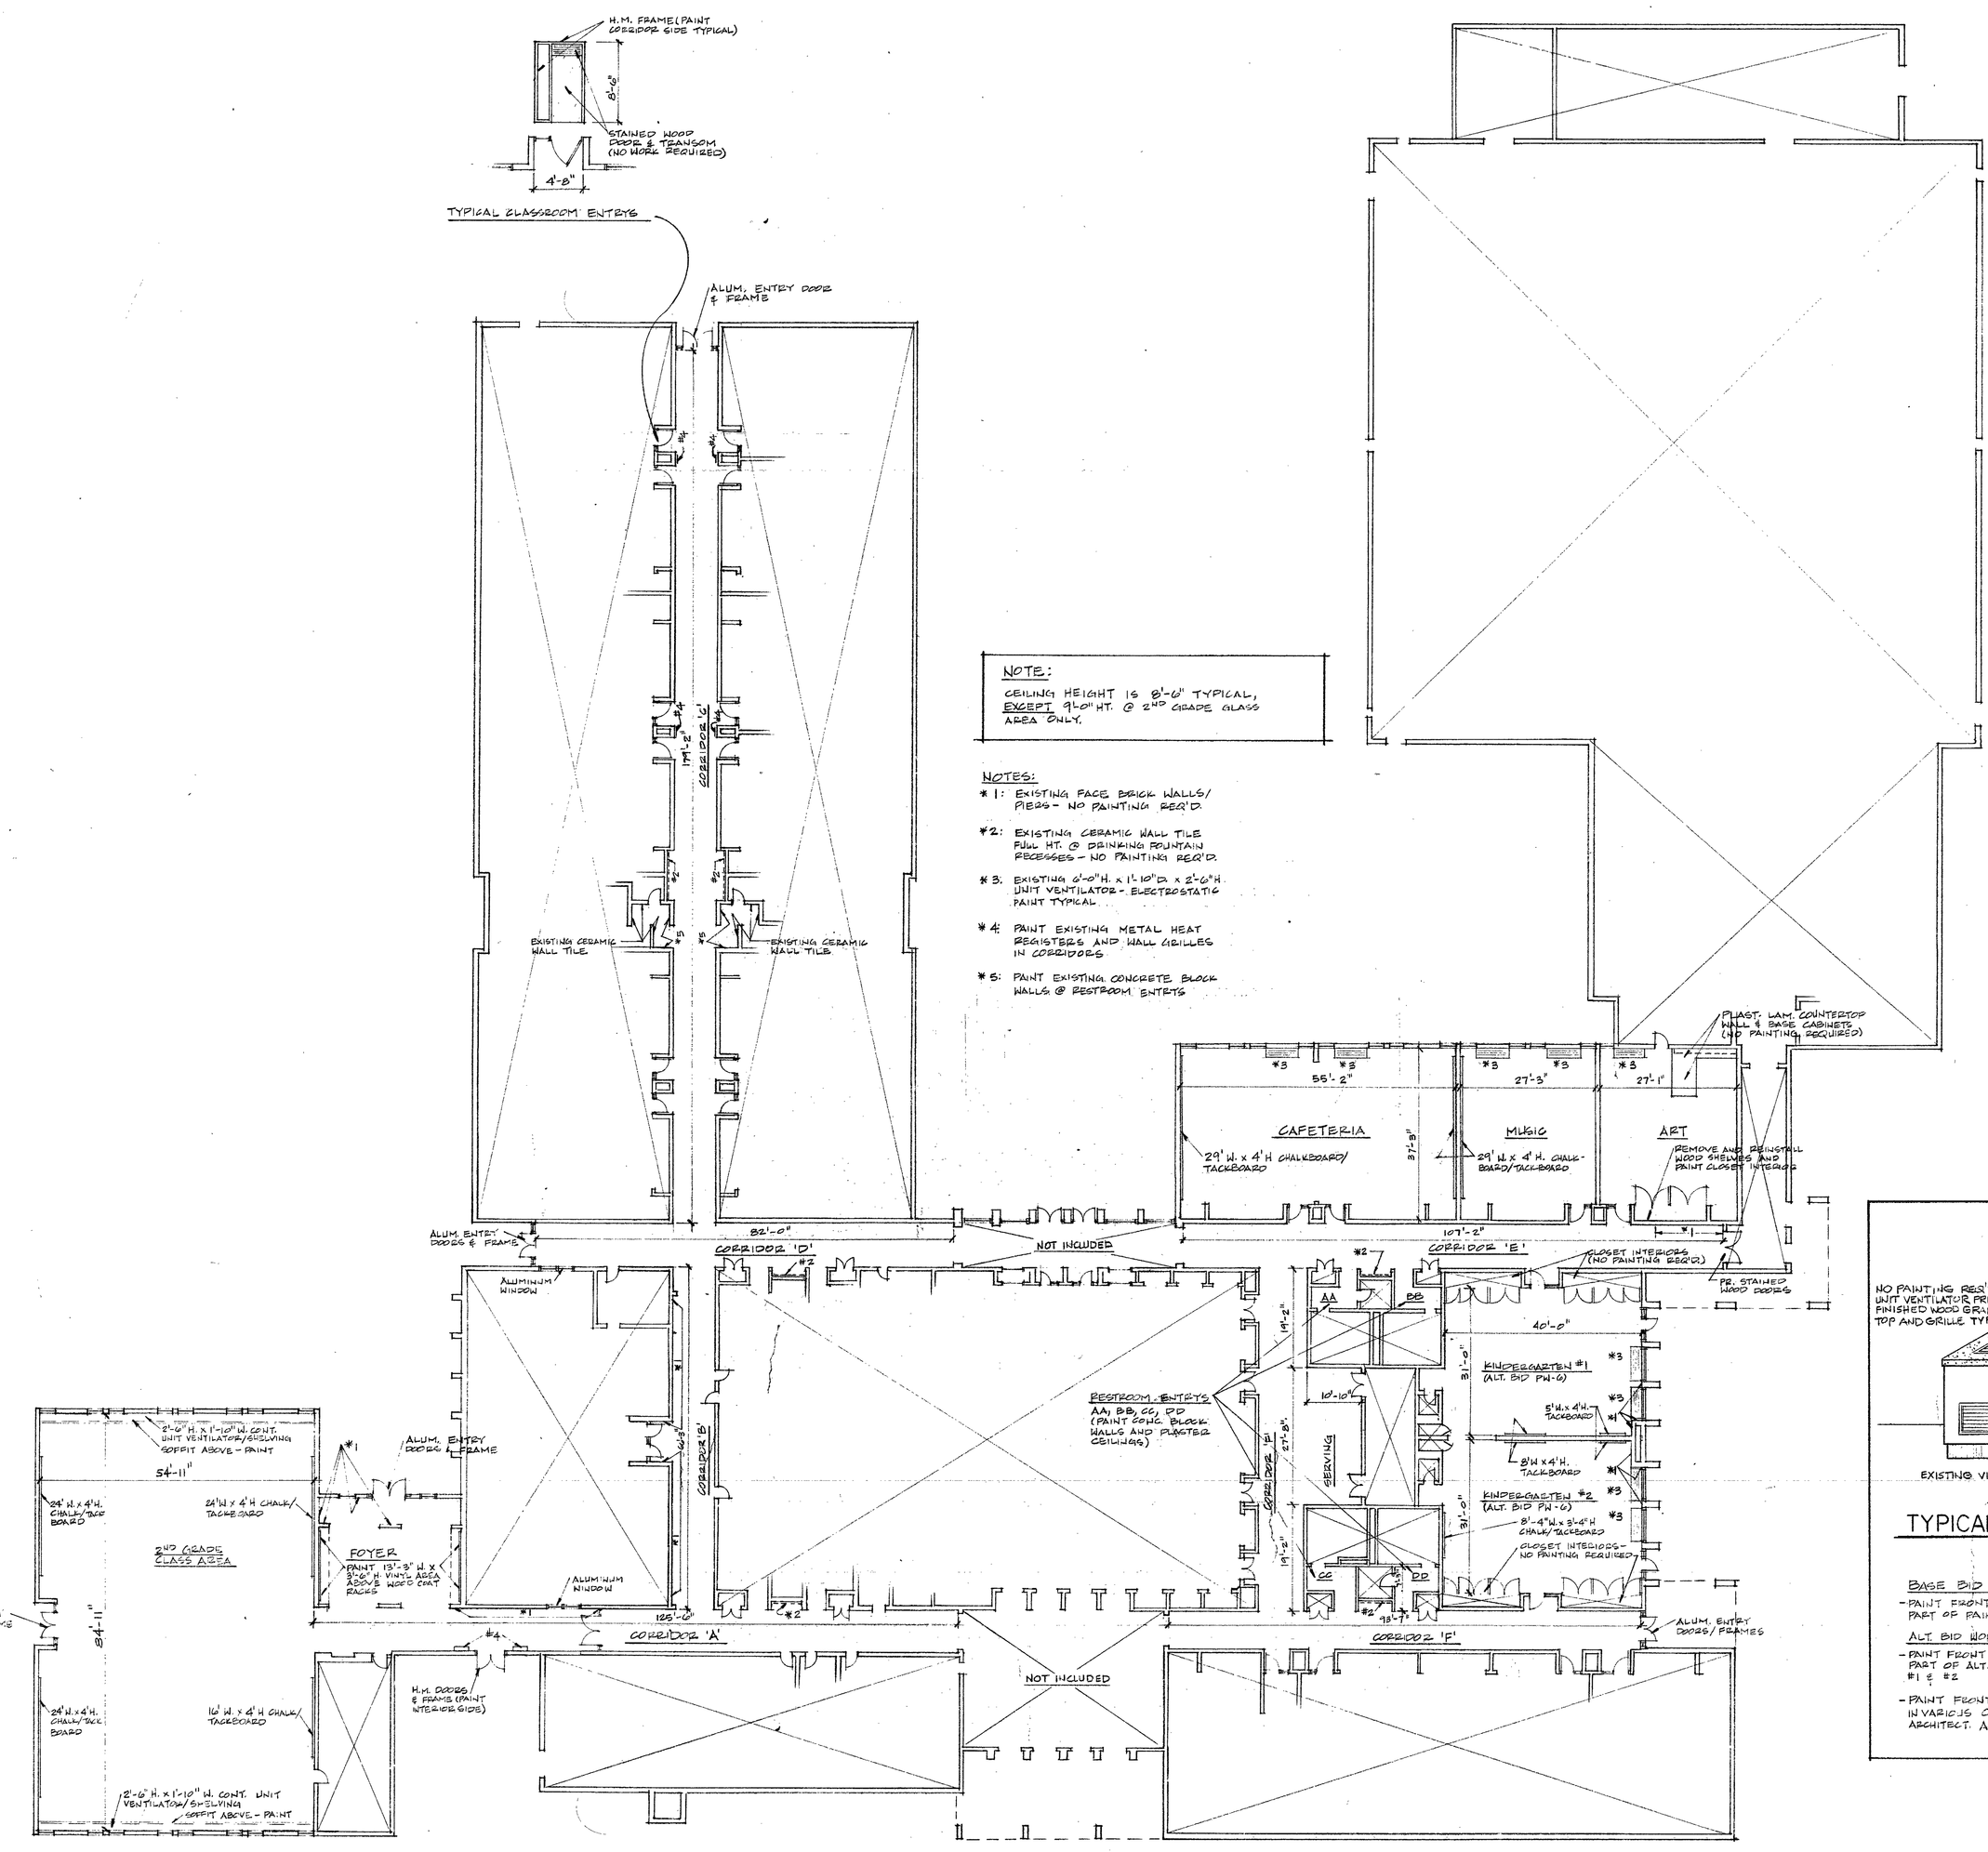

BAILLY ELEMENTARY SCHOOL PAINTING PLAN

1/16" = 1'-0"

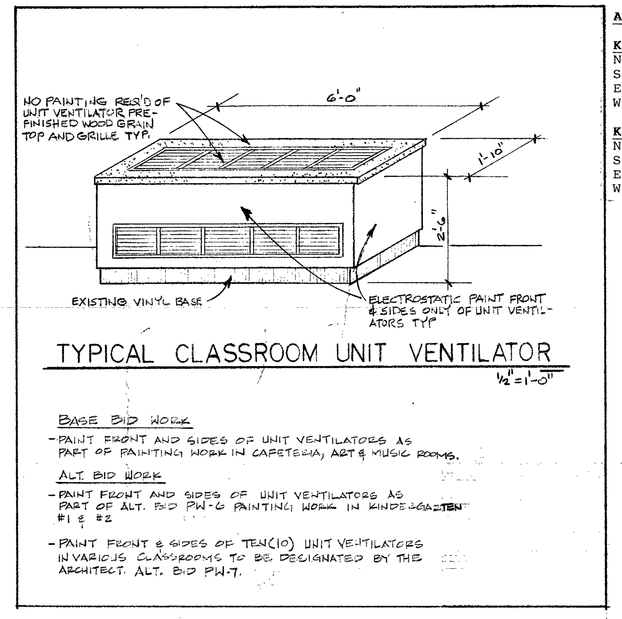

TYPICAL CLASSROOM UNIT VENTILATOR

1/2" = 1'-0"

BASE BID WORK

- PAINT FRONT AND SIDES OF UNIT VENTILATORS AS PART OF PAINTING WORK IN CAFETERIA, ART & MUSIC ROOMS.

ALT BID WORK

- PAINT FRONT AND SIDES OF UNIT VENTILATORS AS PART OF ALT. BID PW-6 PAINTING WORK IN KINDERGARTEN #1 & #2
- PAINT FRONT & SIDES OF TEN (10) UNIT VENTILATORS IN VARIOUS CLASSROOMS TO BE DESIGNATED BY THE ARCHITECT. ALT. BID PW-7.

DIMENSIONS SHOWN ON PLANS ARE GIVEN TO ASSIST BIDDERS IN PREPARING THEIR PAINTING/WALLCOVERING PROPOSALS. DIMENSIONS MAY VARY SOMEWHAT WHEN CHECKED IN THE FIELD AND SHOULD BE REGARDED AS ONLY APPROXIMATE. IT REMAINS THE CONTRACTOR'S RESPONSIBILITY TO VISIT THE PROJECT AND ASCERTAIN ACTUAL EXISTING CONDITIONS AND DIMENSIONS TO HIS OWN SATISFACTION PRIOR TO SUBMITTING HIS BID PROPOSAL!!!

NORTH

BAILLY ELEM. SCHOOL PAINTING NOTES

CEILING NOTES:

1. Existing suspended acoustical tile ceilings to remain typical. No work required.
2. Paint existing plaster ceilings at Restroom Entrys AA, BB, CC & DD with one coat "ceiling white " latex paint.

WALL NOTES:

A. Paint existing painted concrete block Corridor Area walls with two coats epoxy enamel paint. Note that some areas are exhibiting peeling and flaking of existing paint due to poor adhesion of earlier paint coats. Wire brush/sand problem areas to remove loose paint (or power wash wherever practical). Spot prime any areas of bare block surface that may become exposed.

B. Paint existing painted concrete block Classroom/Program Area walls with two coats enamel paint (epoxy not req'd.) Note that some areas are exhibiting peeling and flaking/adhesion problems and require remedial preparation/cleaning actions as outlined in Wall Note 'A'.

C. Paint existing vinyl fabric covered masonry/stud-drywall walls with 2 coats enamel paint over existing vinyl surface. Reglue any separating vinyl seams and patch any vinyl rips or punctures prior to painting.

D. Paint continuous vinyl fabric covered soffit area above unit ventilator/bookcase shelving (approx. 1'-10" w x 6"h) entire width of room with 2 coats enamel paint.

E. Paint over existing painted murals on East concrete block wall areas (between windows) of Cafeteria. Apply one coat of cover-up/primer and two finish coats of enamel paint.

F. Electrostatic paint front and sides (not req'd @ top or back) of unit ventilators.

DOOR/FRAME NOTES:

1. Paint room side of existing H. M. door frames incl. sidelites typical (or corridor side where corridor painting called out). Doors are stained wood and require no finish. Door Frames 8'-6" Ht. typical.
2. Existing aluminum entry doors, frames, transoms & sidelites require no finish.
3. Existing interior and exterior aluminum window areas require no finish.

BAILLY ELEM. SCHOOL PAINTING SCHEDULE

CORRIDOR 'A'
N. WALL: -
S. WALL: -
E. WALL: A
W. WALL: A,C

FOYER
N. WALL: See Note on Plan
S. WALL: See Note on Plan
E. WALL: -
W. WALL: -

2ND GRADE CLASS AREA
N. WALL: C
S. WALL: C
E. WALL: C, D
W. WALL: C, D

CORRIDOR 'B'
N. WALL: -
S. WALL: A
E. WALL: -
W. WALL: -

CORRIDOR 'C'
N. WALL: A
S. WALL: A
E. WALL: -
W. WALL: -

CORRIDOR 'D'
N. WALL: -
S. WALL: -
E. WALL: A
W. WALL: A

CORRIDOR 'E'
N. WALL: -
S. WALL: A
E. WALL: A
W. WALL: A

ALT. BID PW-6:

KINDERGARTEN #1
N. WALL: B
S. WALL: -
E. WALL: B
W. WALL: B

KINDERGARTEN #2
N. WALL: B
S. WALL: -
E. WALL: B
W. WALL: B

CAFETERIA
N. WALL: B
S. WALL: B
E. WALL: E, F
W. WALL: B

MUSIC
N. WALL: B
S. WALL: B
E. WALL: B, F
W. WALL: B,

ART
N. WALL: B
S. WALL: B
E. WALL: B, F
W. WALL: B

CORRIDOR 'F'
N. WALL: A
S. WALL: A
E. WALL: -
W. WALL: -

SERVING
N. WALL: -
S. WALL: A
E. WALL: A
W. WALL: A

RESTROOM ENTRIES AA, BB, CC, & DD
N. Wall: A
S. WALL: A
E. WALL: A
W. WALL: A
NOTE: Paint plaster ceilings also

ALT. BID PW-7:
Electrostatic Paint front and sides of ten (10) classroom Unit Ventilators in various Classrooms to be designated by the Architect.

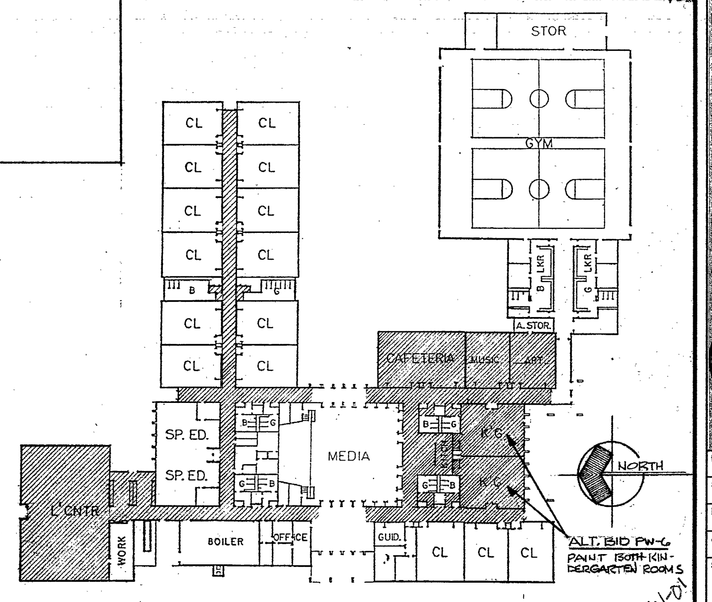

REVISIONS	BY

BAILLY ELEMENTARY SCHOOL PAINTING/PLAN NOTES

SUMMER 1992 INTERIOR RENOVATION PROJECTS

DUNELAND SCHOOL CORPORATION chesterton, indiana

gerometta & kinel architects, inc. chesterton, indiana

DATE 3/17/92
SCALE AS NOTED
DRAWN DJK, RB
JOB 9201
SHEET PW-1
OF 13 SHEETS

DATAPRINT CORP. 700 BC CLARMONT ST. SAN MATEO, CA. 94403
STOCKCRAFTING FORM NO. 101-66