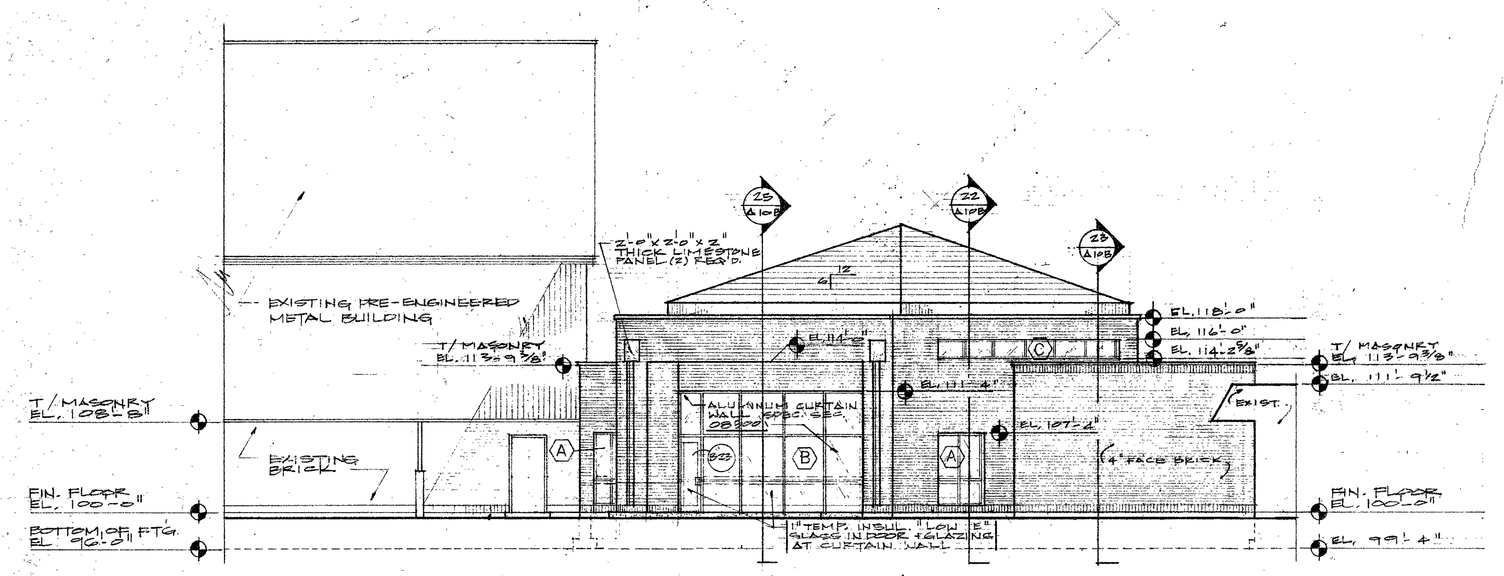

NORTH ELEVATION MEDIA CENTER ADD'T. 1 A-6B
SCALE 1/8" = 1'-0"

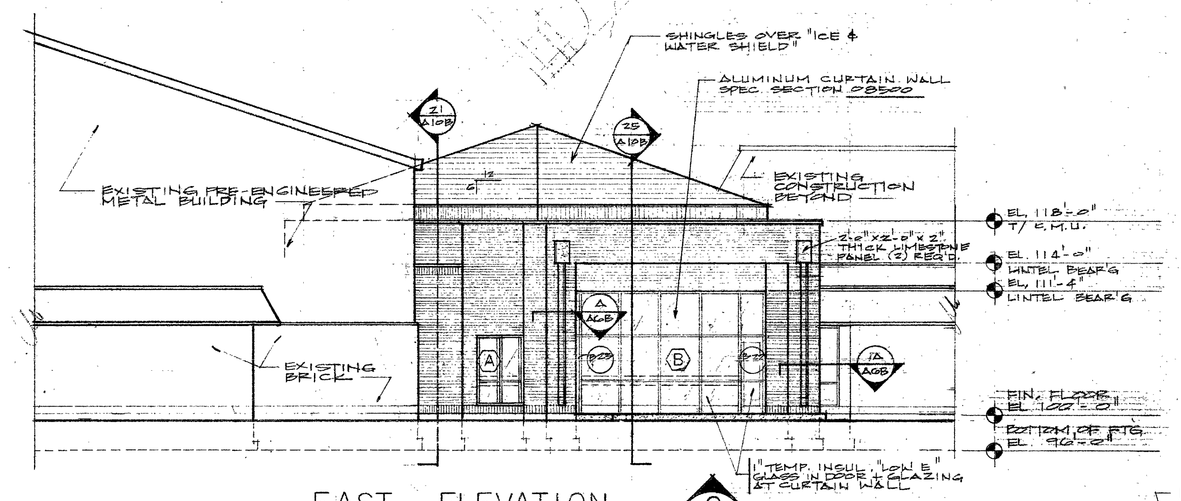

EAST ELEVATION NEW MEDIA CENTER 2 A-6B
SCALE 1/8" = 1'-0"

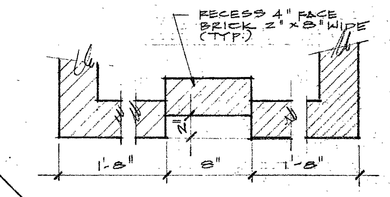

DETAIL AT PIERS A A6B
1/2" = 1'-0"

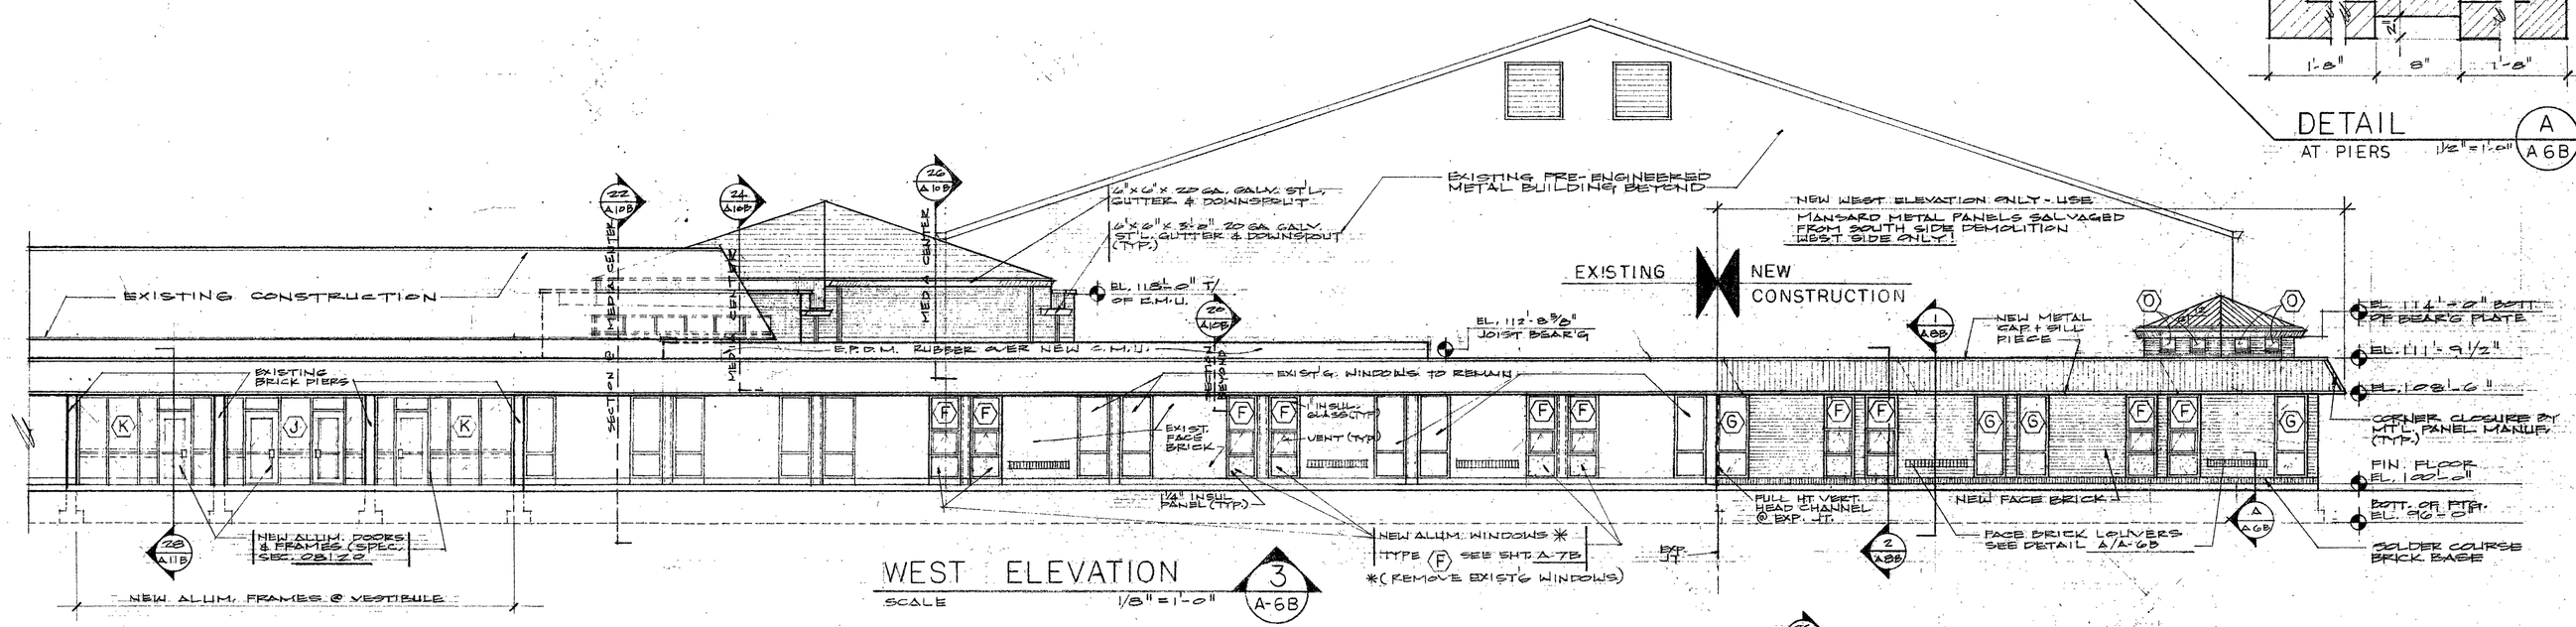

WEST ELEVATION 3 A-6B
SCALE 1/8" = 1'-0"

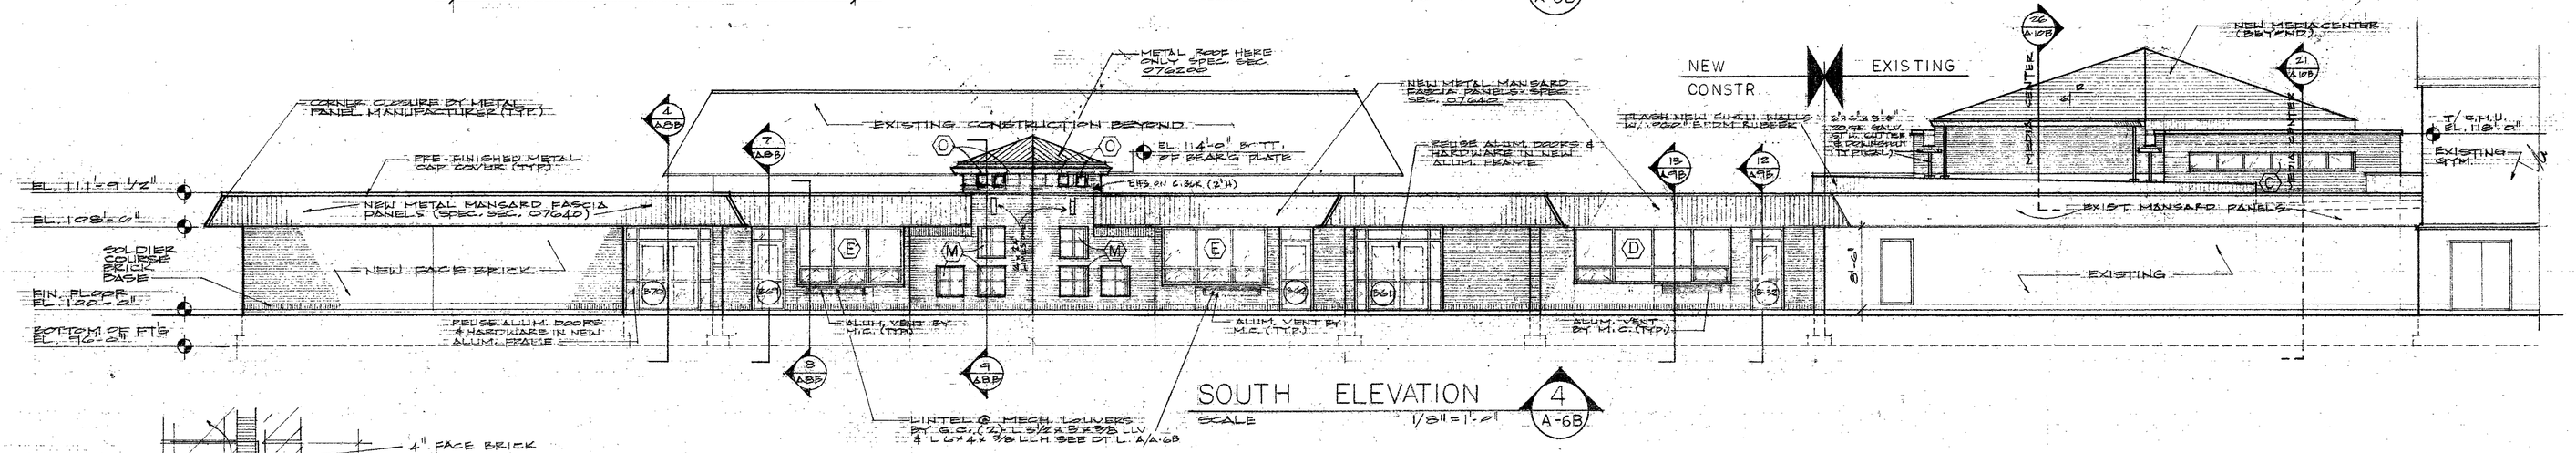

SOUTH ELEVATION 4 A-6B
SCALE 1/8" = 1'-0"

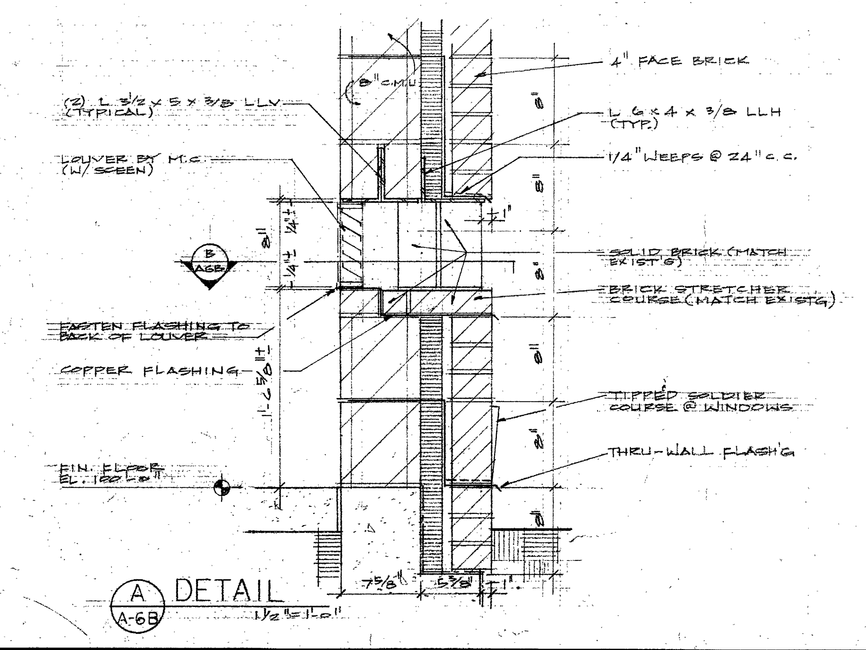

A A-6B DETAIL
1/2" = 1'-0"

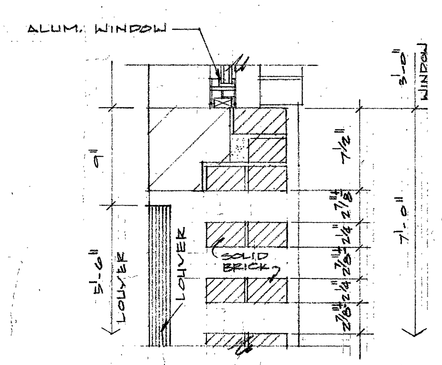

B A-6B DETAIL
1/2" = 1'-0"

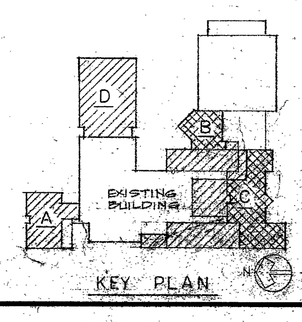

KEY PLAN

REVISIONS	BY

BUILDING ELEVATIONS
1994 BUILDING ADDITIONS & RENOVATION PROJECTS
DUNELAND SCHOOL CORPORATION
CHESTERTON, INDIANA
getomella & kinel architects, inc.

DATE	3/17/94
SCALE	1/8" = 1'-0"
DRAWN	PHL
JOB	9316
SHEET	A-6B
OF	SHEETS

DATAPRINT CORP. 700 BIG CLEARWATER ST. SAN MATEO, CA. 94403
STOCKDRAFTING FORM NO. 101-96