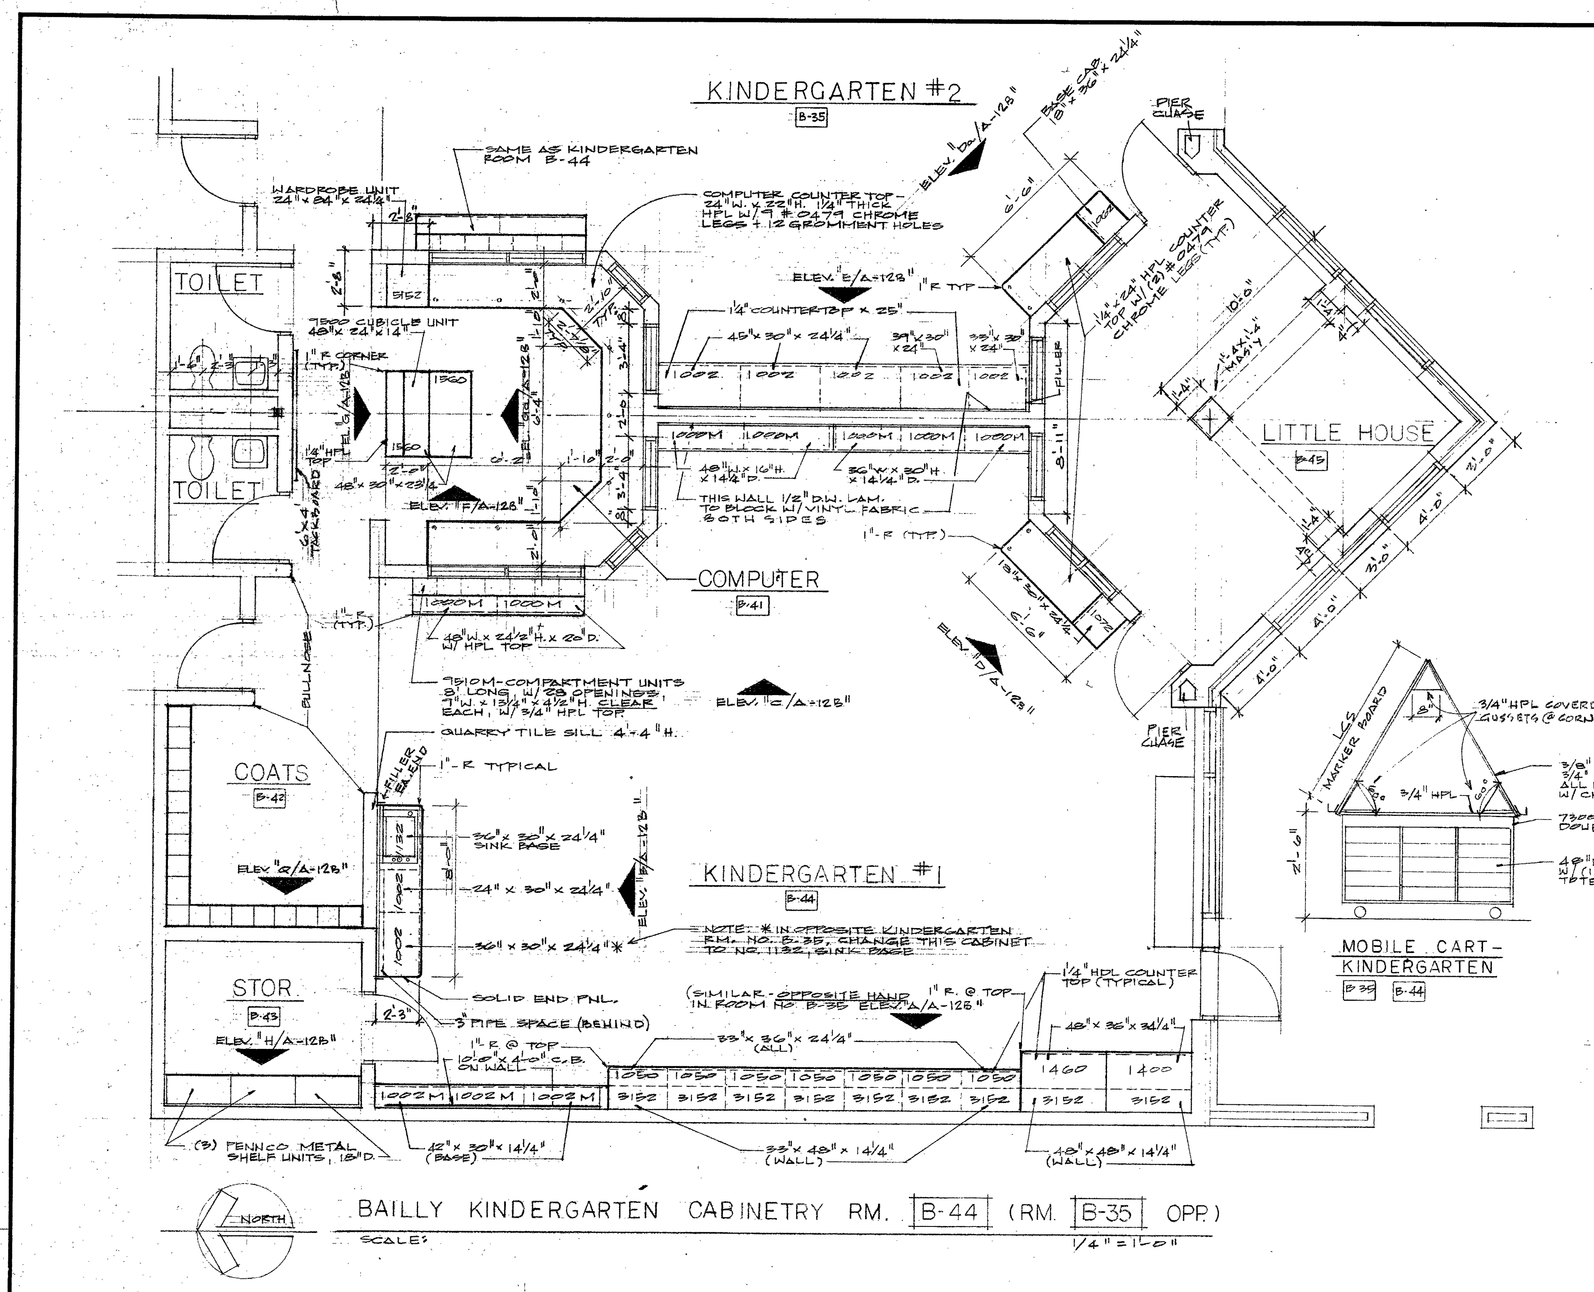

BAILLY KINDERGARTEN CABINETRY RM. B-44 (RM. B-35 OPP.)

SCALE: 1/4" = 1'-0"

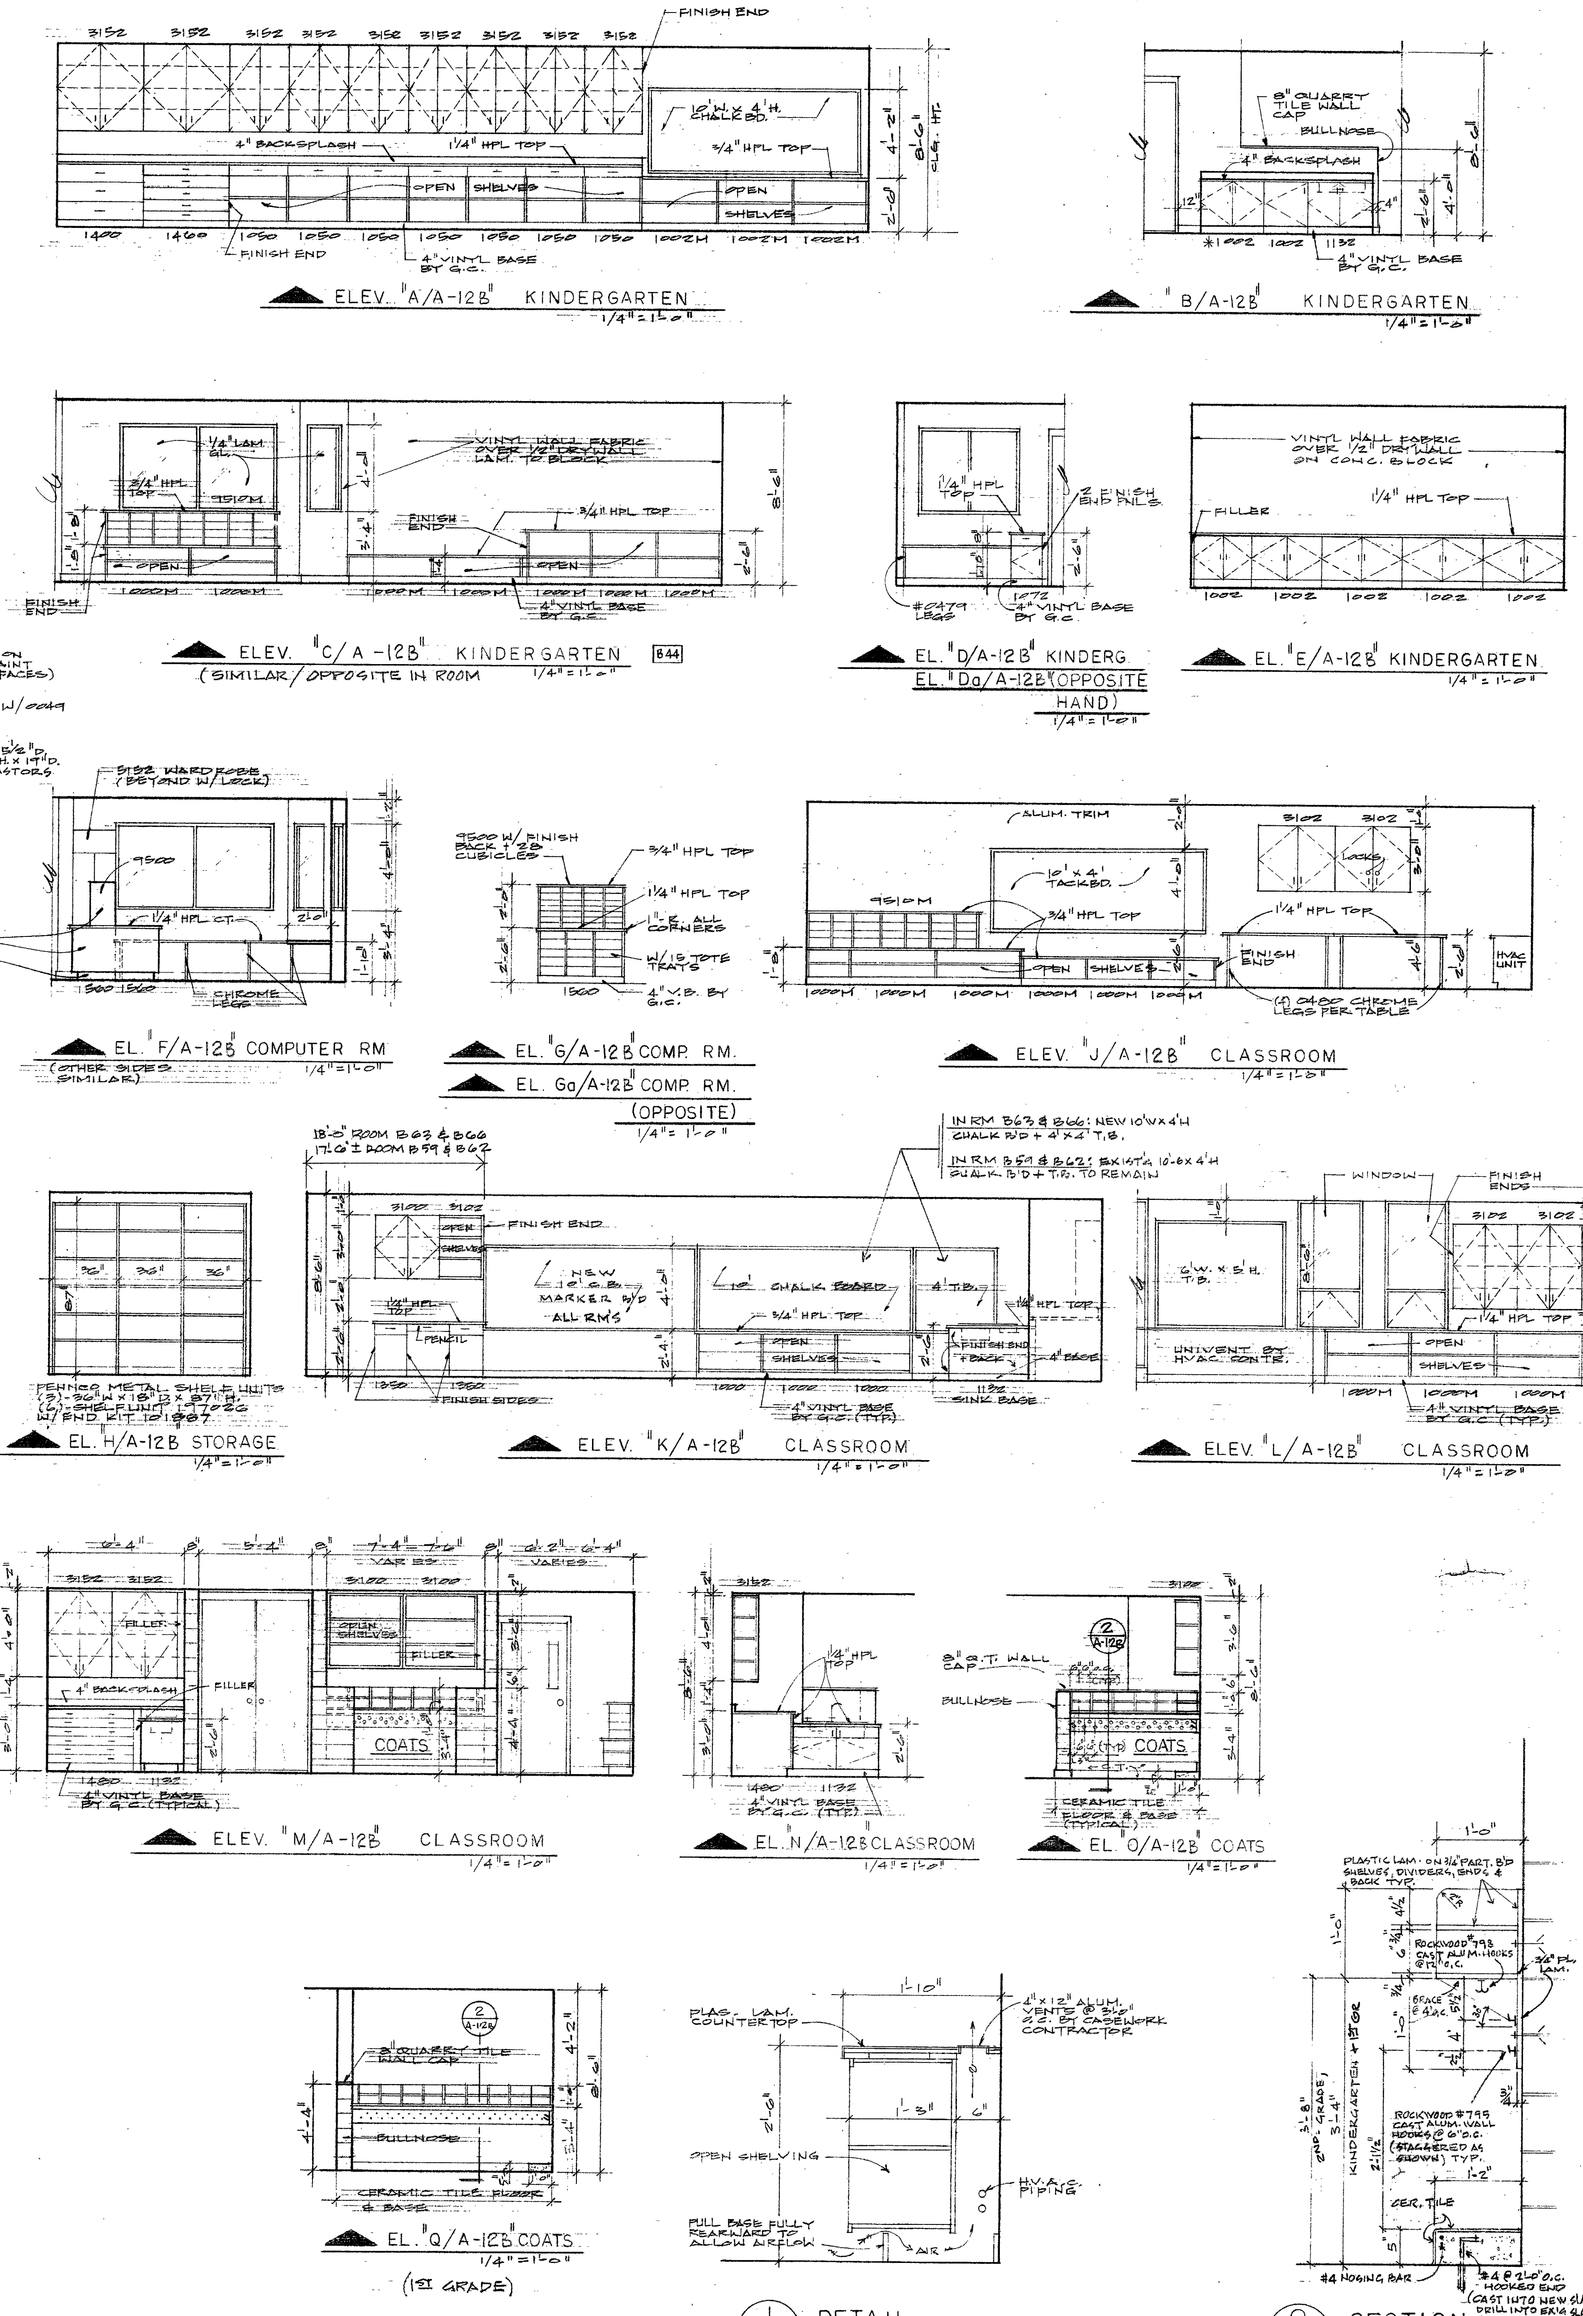

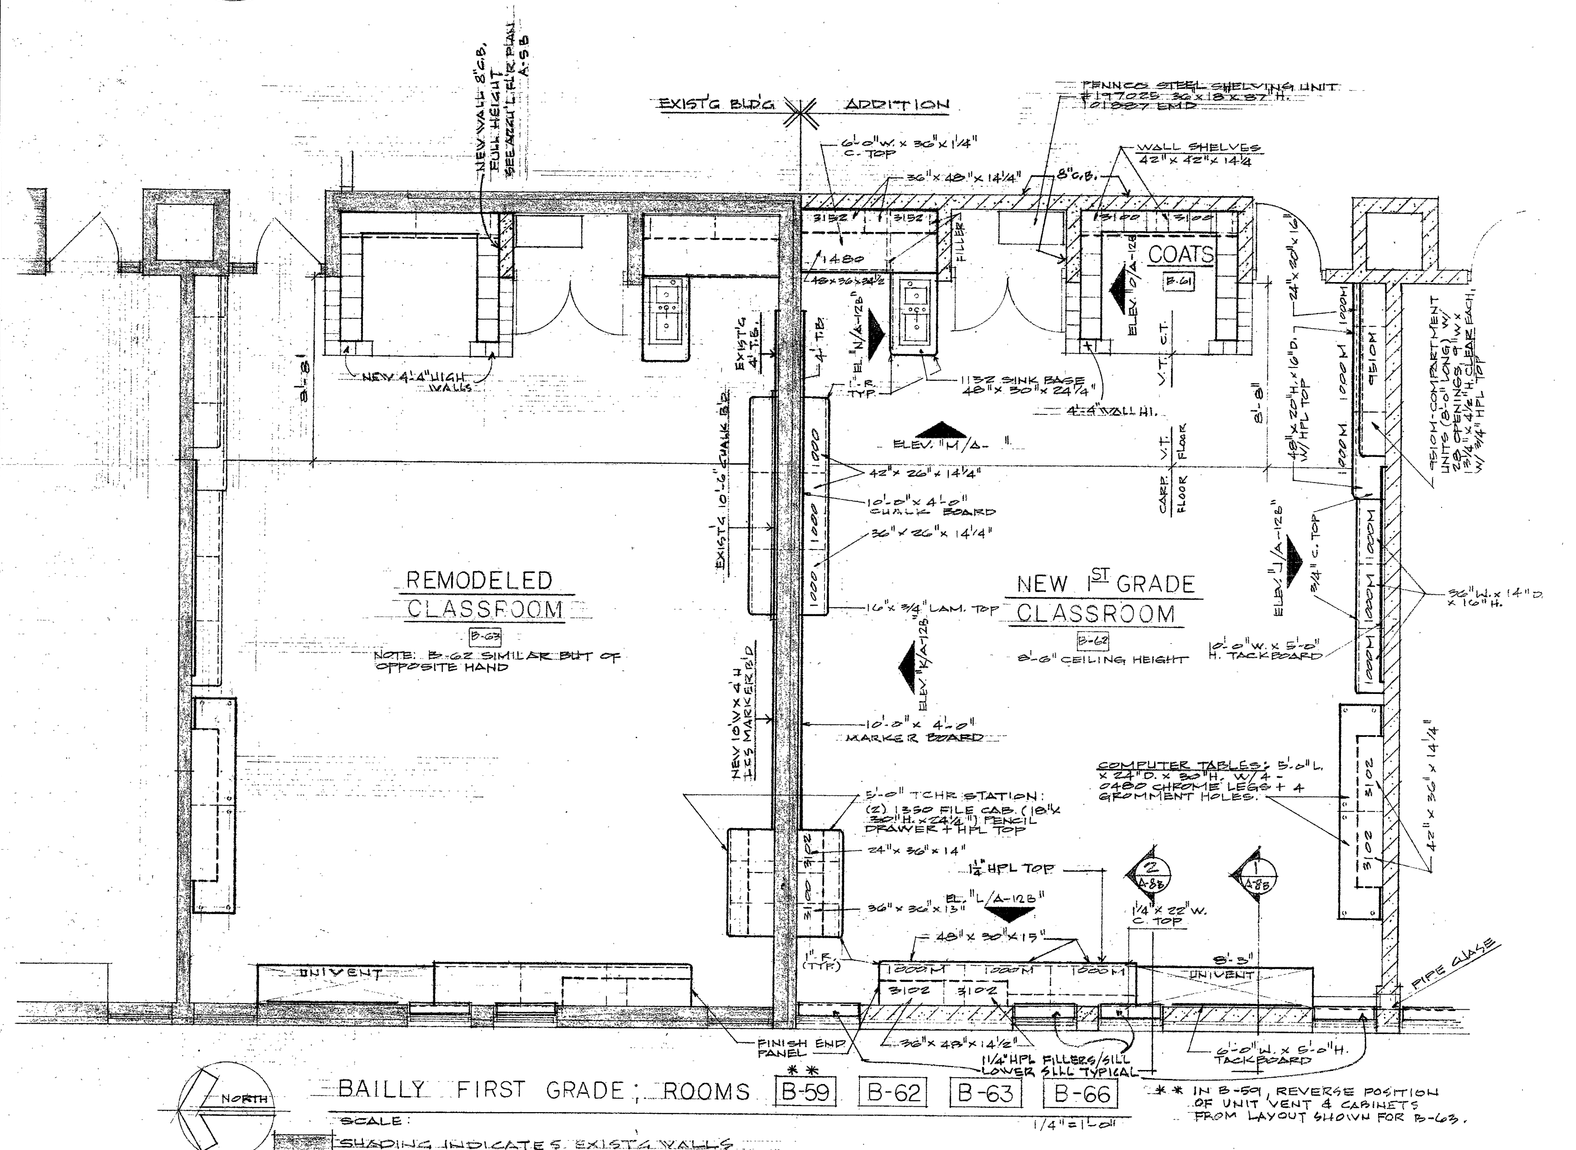

BAILLY FIRST GRADE; ROOMS B-59 B-62 B-63 B-66

SCALE: 1/4" = 1'-0"

SHADING INDICATES EXIST'G WALLS

CASEWORK PLANS

REVISIONS	BY

CASEWORK PLANS & DETAILS

1994 BUILDING ADDITIONS & RENOVATION PROJECTS

DUNELAND SCHOOL CORPORATION

CHESTERTON, INDIANA

gerometta & kinel architects, inc.

DATE	3/17/94
SCALE	AS NOTED
DRAWN	PHIL/RPK
JOB	9315
SHEET	A-12B
OF	SHEETS

15