M/E DESIGN SERVICES
MECHANICAL/ELECTRICAL CONSULTING ENGINEERS
112 1/2 Lincolnway East
Michawaka, Indiana 46544
(219) 256-1914

REVISIONS	BY

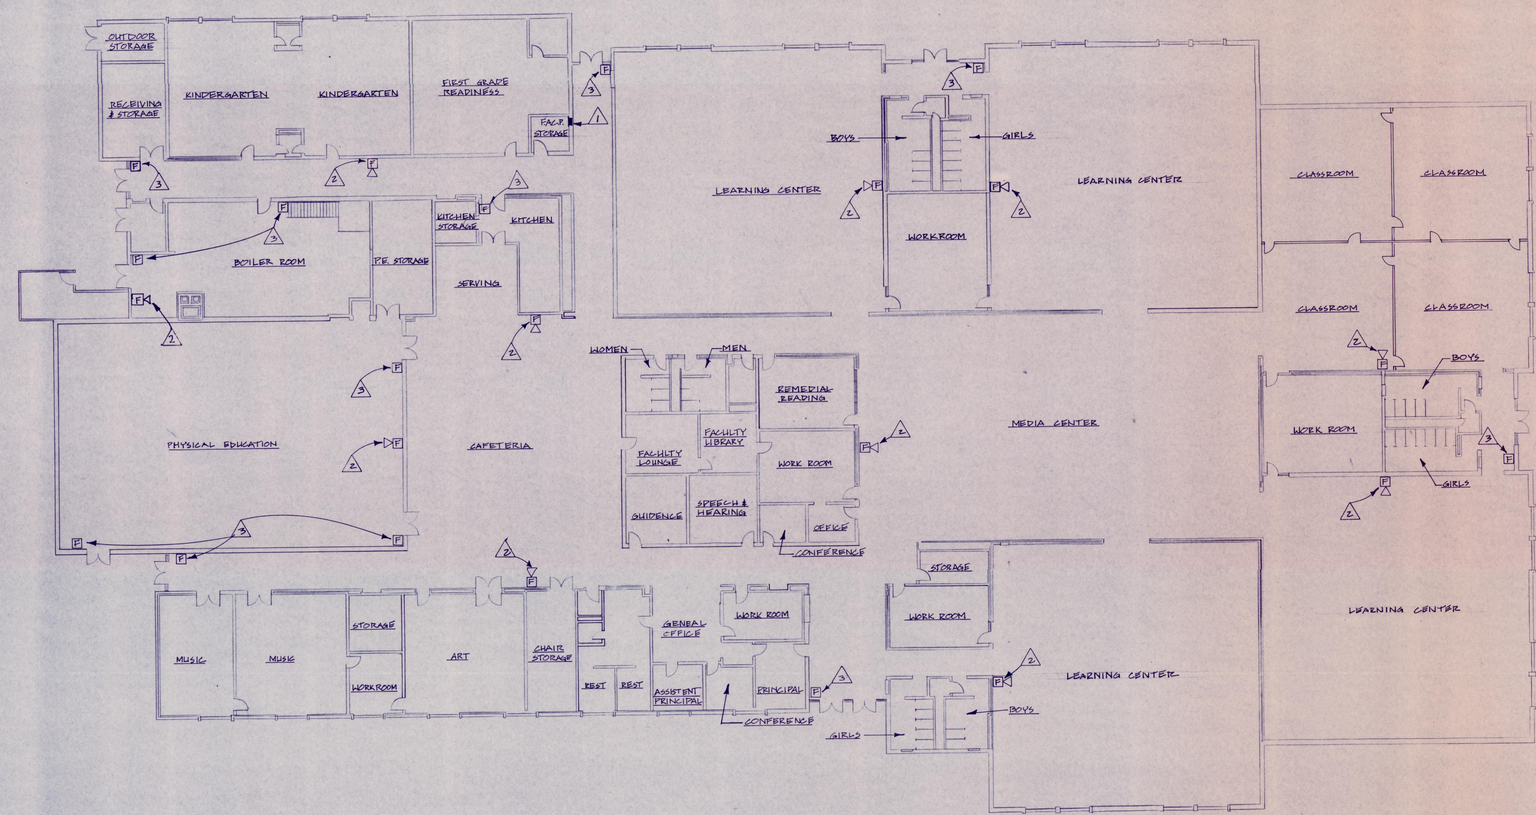

FIRE ALARM SYSTEM DEMOLITION PLAN — BRUMMITT
1/16" = 1'

DEMOLITION NOTES

1. REMOVE FIRE ALARM CONTROL PANEL.
2. REMOVE AUDIO/VISUAL UNIT.
3. REMOVE MANUAL POLE STATION.

BRUMMITT F.A. DEMOLITION PLAN

1994 BUILDING ADDITIONS & RENOVATION PROJECTS
DUNELAND SCHOOL CORPORATION
CHESTERTON, INDIANA

gerometta & kinel architects, inc.
chesterton, indiana

DATE	3-31-94
SCALE	1/16" = 1'-0
DRAWN	TH
JOB	9318
SHEET	FA-3
OF	19 SHEETS

STOCKCRAFTING FORM NO. 151-96