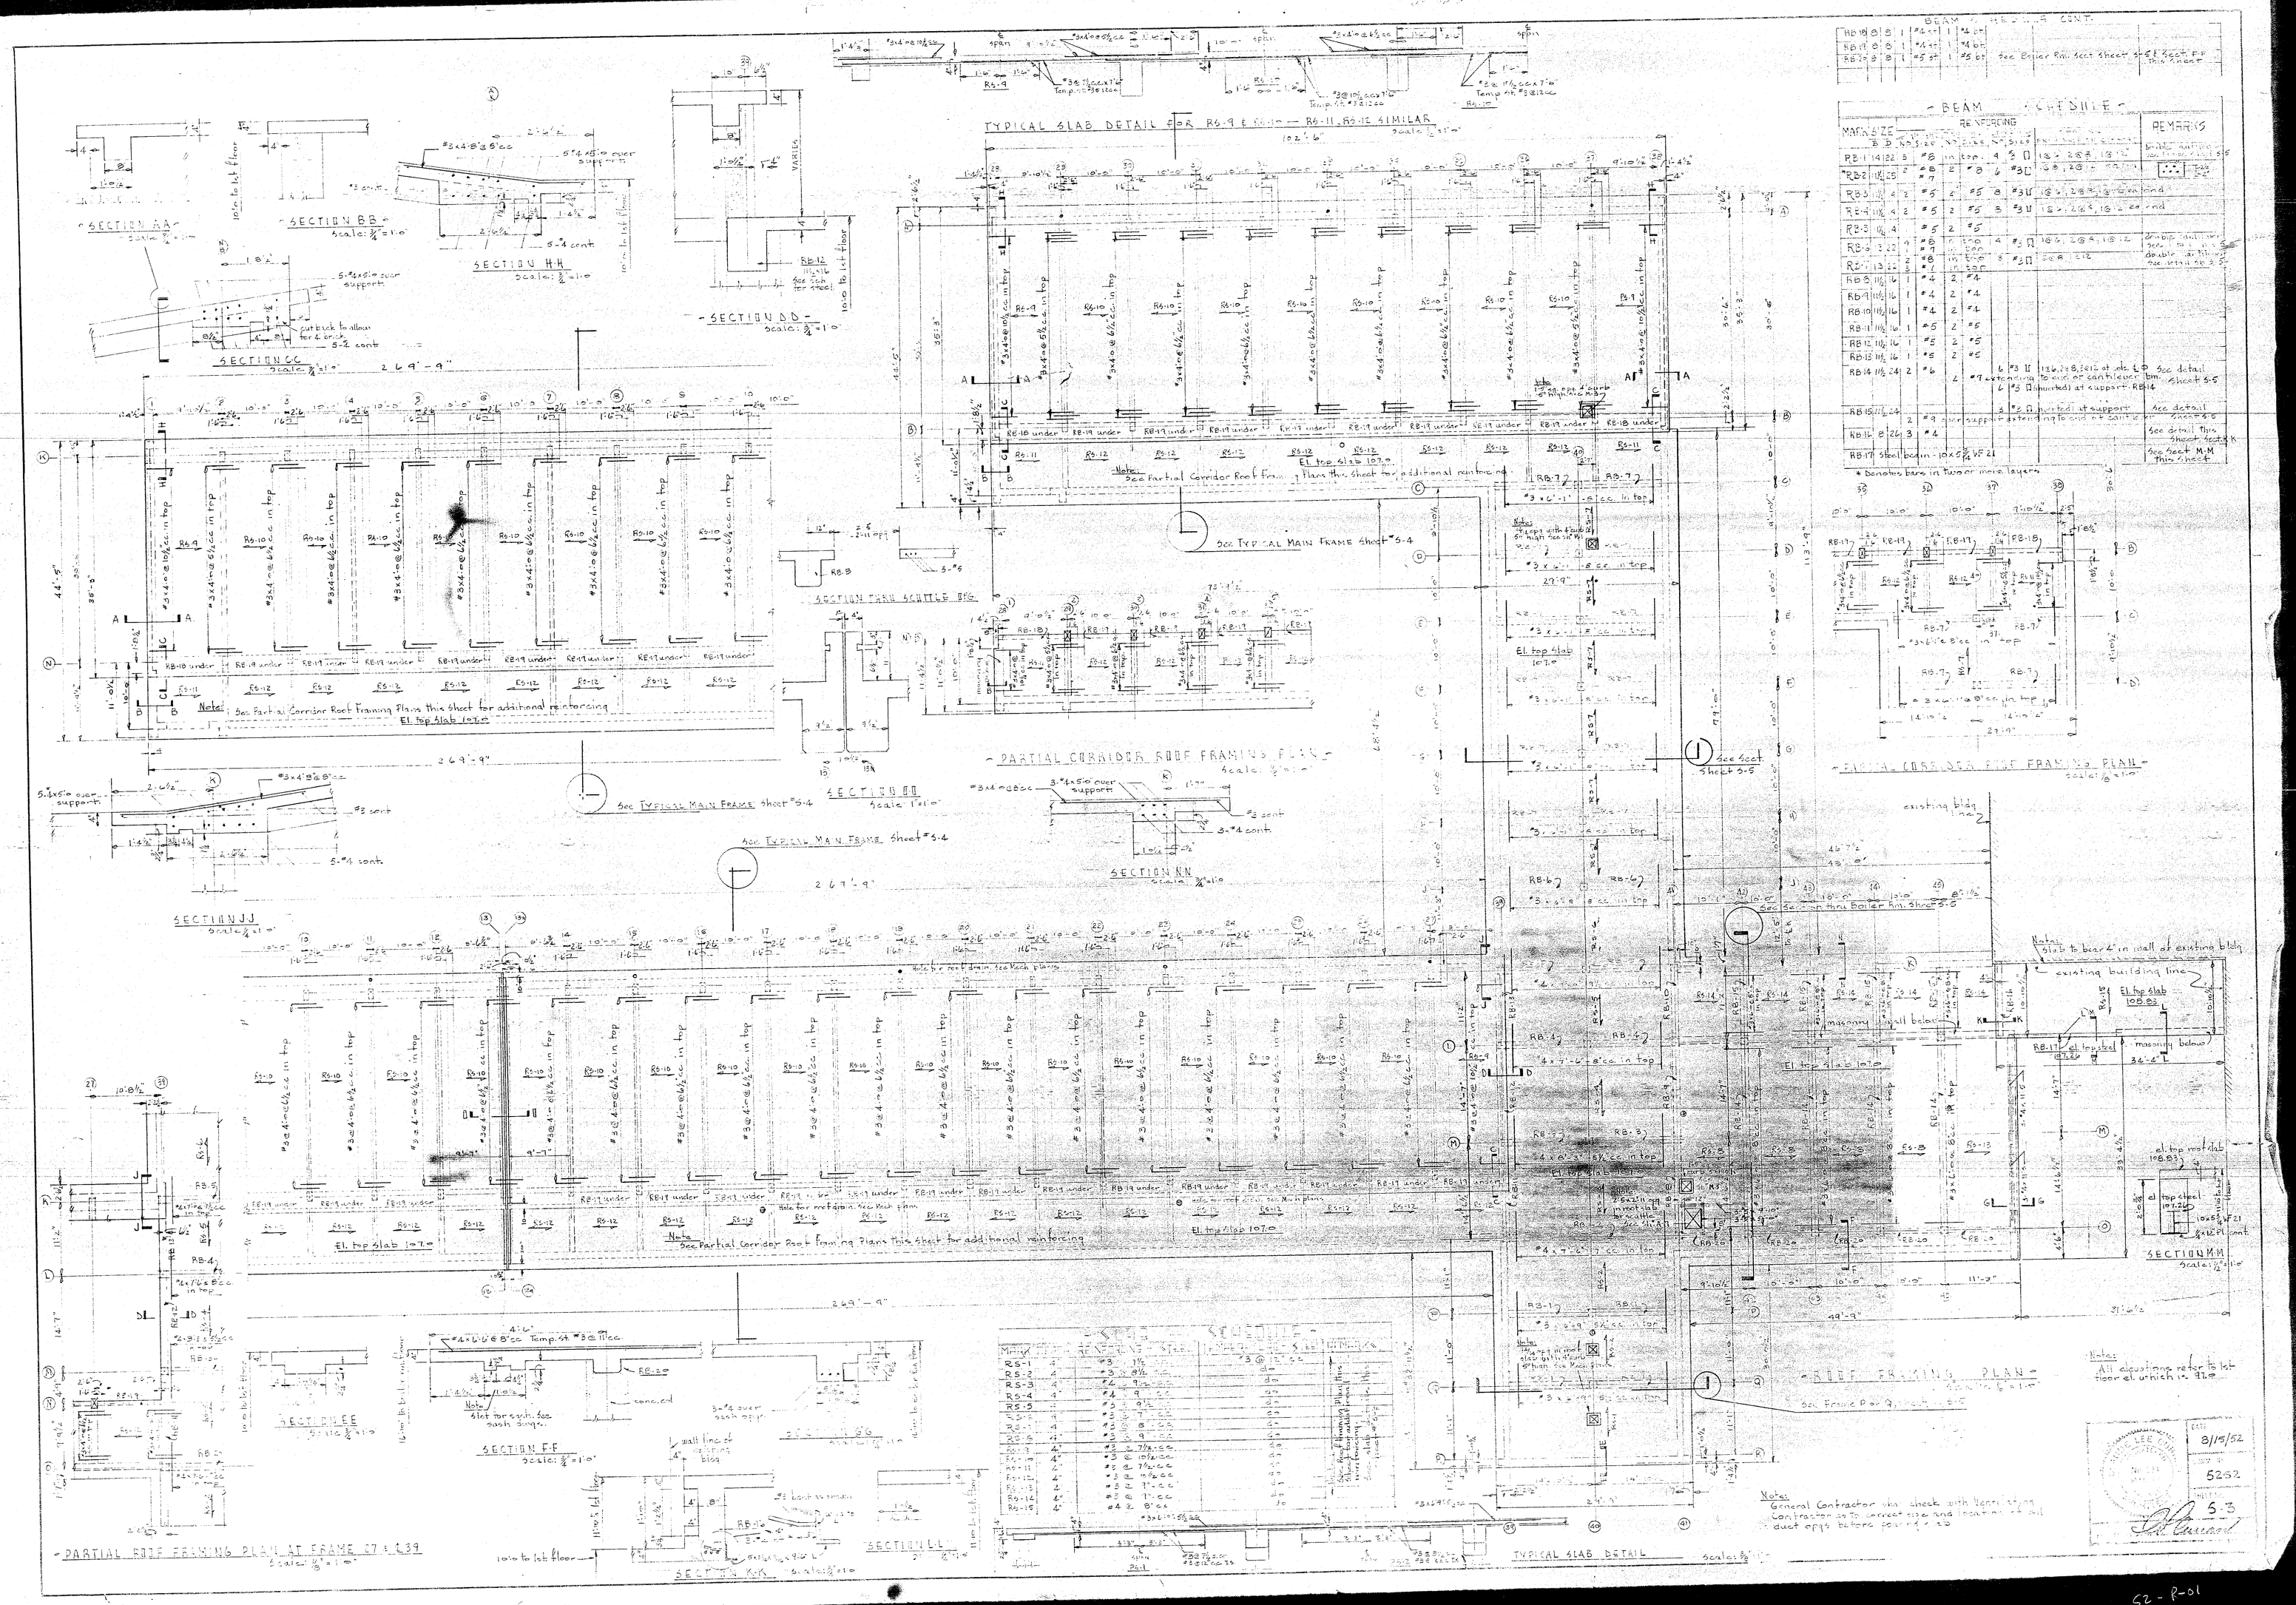
SECTION AA
SECTION BB
SECTION HH
SECTION CC
SECTION DD
TYPICAL SLAB DETAIL FOR RB-9 & RB-10 — RB-11, RB-12 SIMILAR
SECTION THRU SCHTLE BKG.
PARTIAL CORRIDOR ROOF FRAMING PLAN
PARTIAL CORRIDOR ROOF FRAMING PLAN
SECTION BB
SECTION NN
SECTION JJ
SECTION MM
PARTIAL ROOF FRAMING PLAN AT FRAME 27 & 39
SECTION EE
SECTION FF
SECTION GG
SECTION KK
SECTION LL
TYPICAL SLAB DETAIL
BEEF FRAMING PLAN
BEAM SCHEDULE
BEAM SCHEDULE CONT.
See Partial Corridor Roof Framing Plans this sheet for additional reinforcing
See Typical Main Frame sheet #5-4
See Typical Main Frame sheet #5-4
See Typical Main Frame sheet #5-4
See Partial Corridor Roof Framing Plans this sheet for additional reinforcing
See Beef Framing Plan sheet #5-5
Note: Slab to bear 4" in wall of existing bldg
Notes: All elevations refer to slab floor el. which is 97.0
Notes: General Contractor shall check with Mechanical Contractor as to correct size and location of all duct openings before pouring of slab
8/15/52
5252
S-3
52-P-01