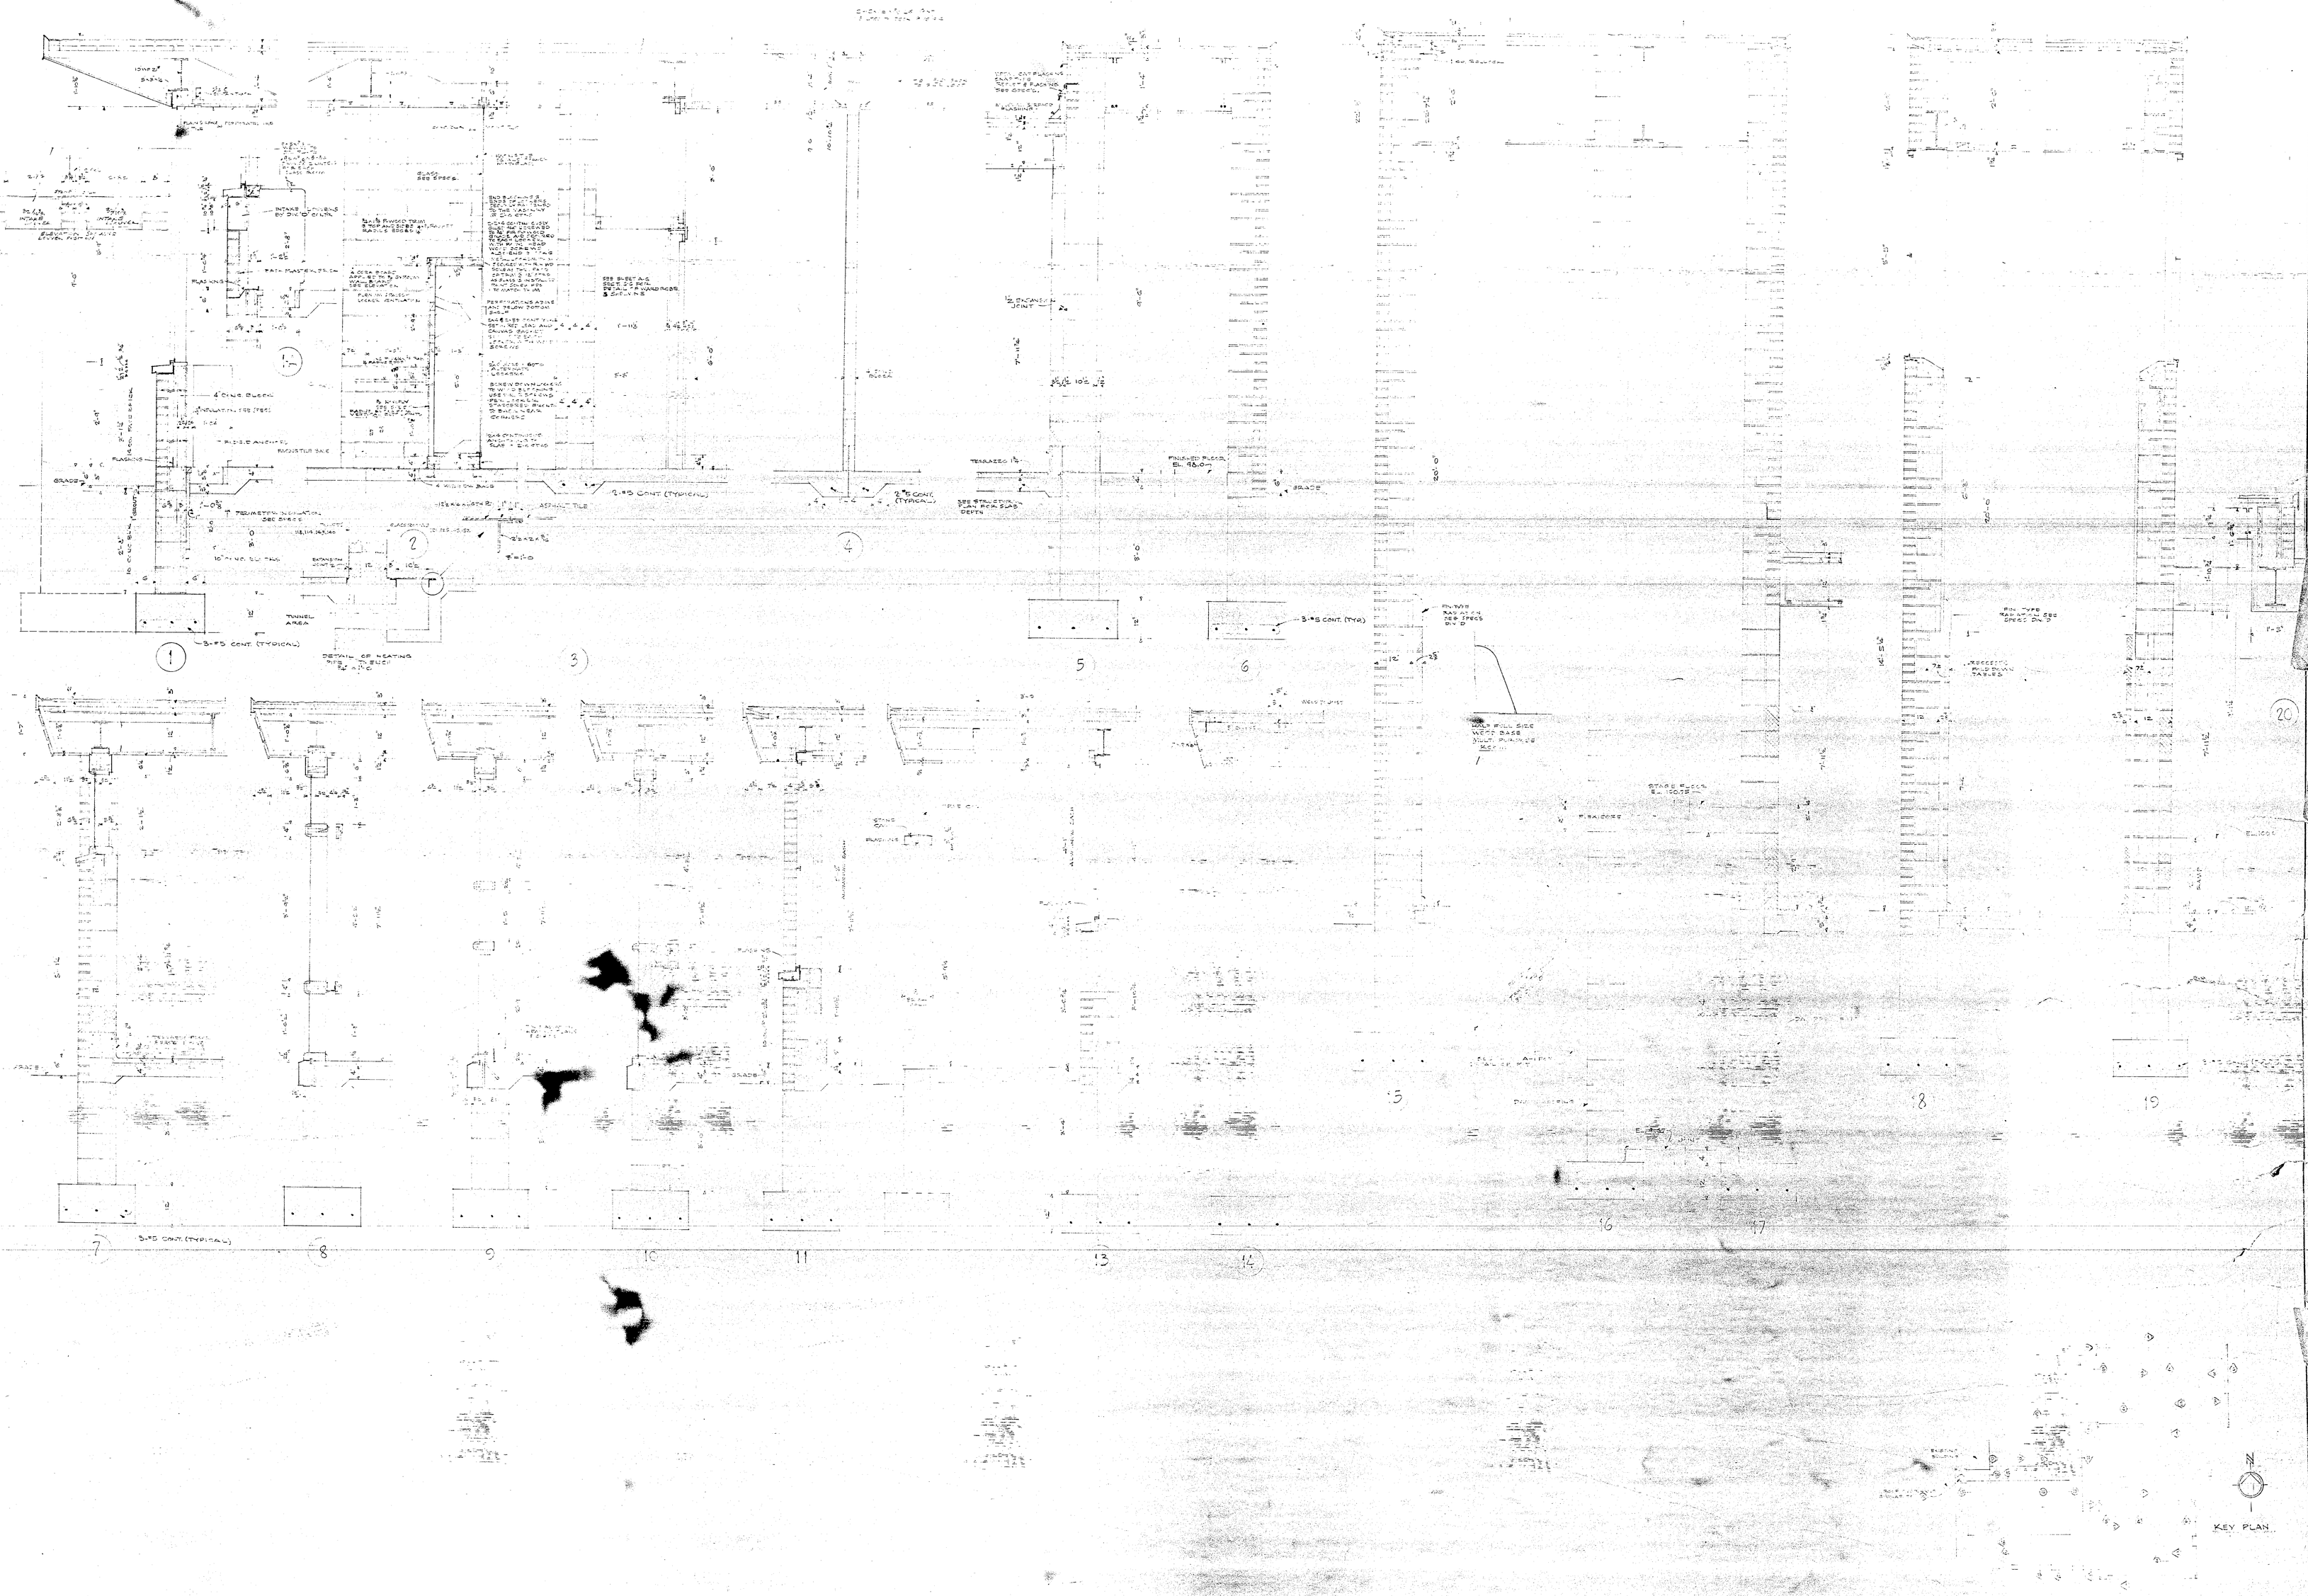

REVISIONS		
DATE	BY	NOTES

TYPICAL WALL SECTIONS

ADDITION TO HIGH SCHOOL
CHESTERTON, INDIANA

Boyd E. Phelps, Inc.
ARCHITECTS AND ENGINEERS
INDIANAPOLIS & MICHIGAN CITY, INDIANA

DRAWN | SCALE | SHEET 4 OF
CHECKED | DATE