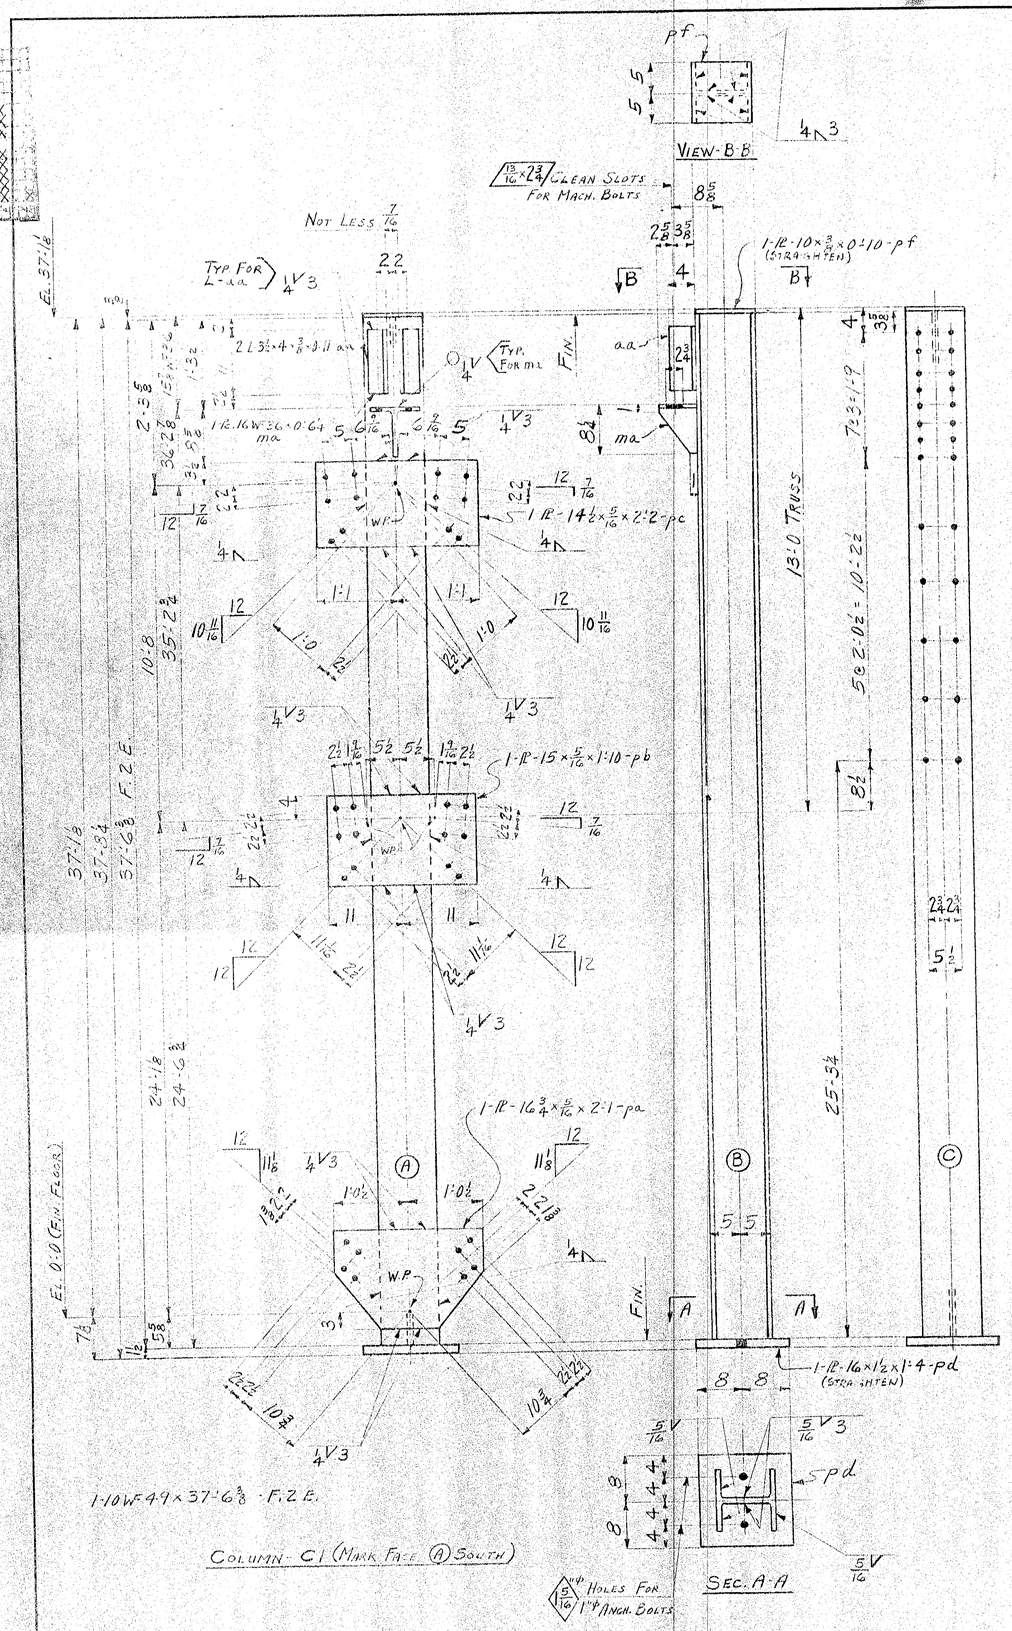

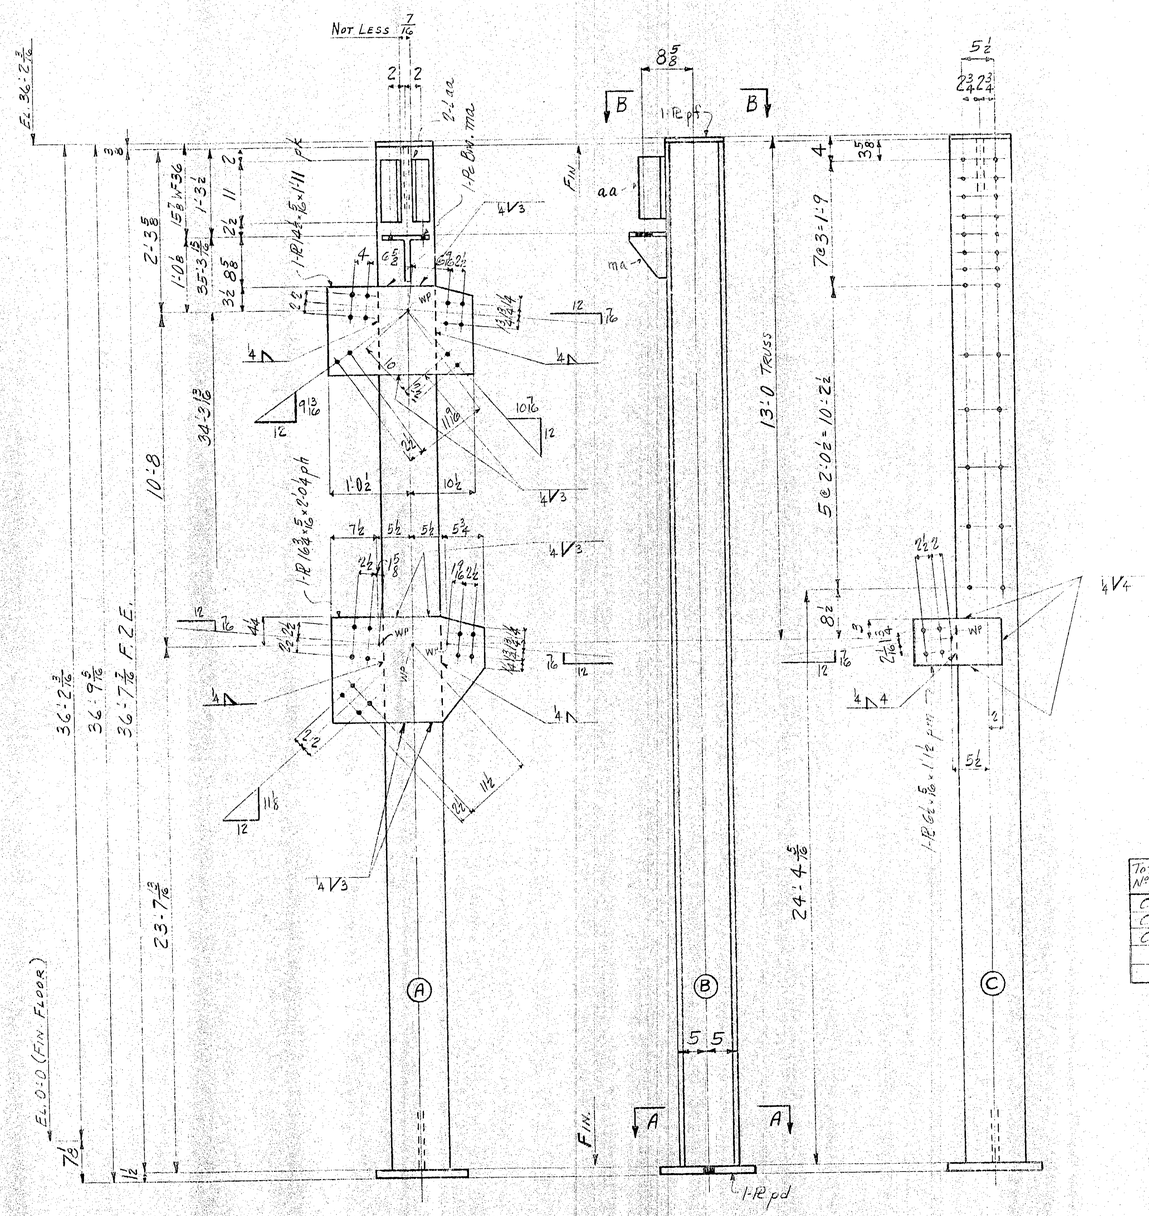

TOTAL No. REQ'D.	DESCRIPTION	MARK
ONE	COLUMN	C1
ONE	do	C2B
ONE	do	C2A

NOTES

RIVETS - NONE
OPEN HOLES - 13/16" Φ UNLESS NOTED
REAMING - NONE
MILLING - YES
PAINT - GREY (SEE SPEC'S.)
WELDING - YES
SHOP CONTACT SURFACES - NO

SHOP DETAILS

COLUMNS

DATE 11-18-58 | SH. D-10

CERTIFIED BY

PHYSICAL EDUCATIONAL BUILDING
WESTCHESTER TOWNSHIP HIGH SCHOOL
CHESTERTON, INDIANA

SCHUTT-HALEY, ASSOCIATES
ARCHITECTS AND ENGINEERS
510 JEFFERSON ST. GARY, IND.

G. O. NEUMANN & CO. MADE 8/5/58 CHK. L 11/13/58 FLD. CHK. ALL 11/13/58 CONT. # GON 305