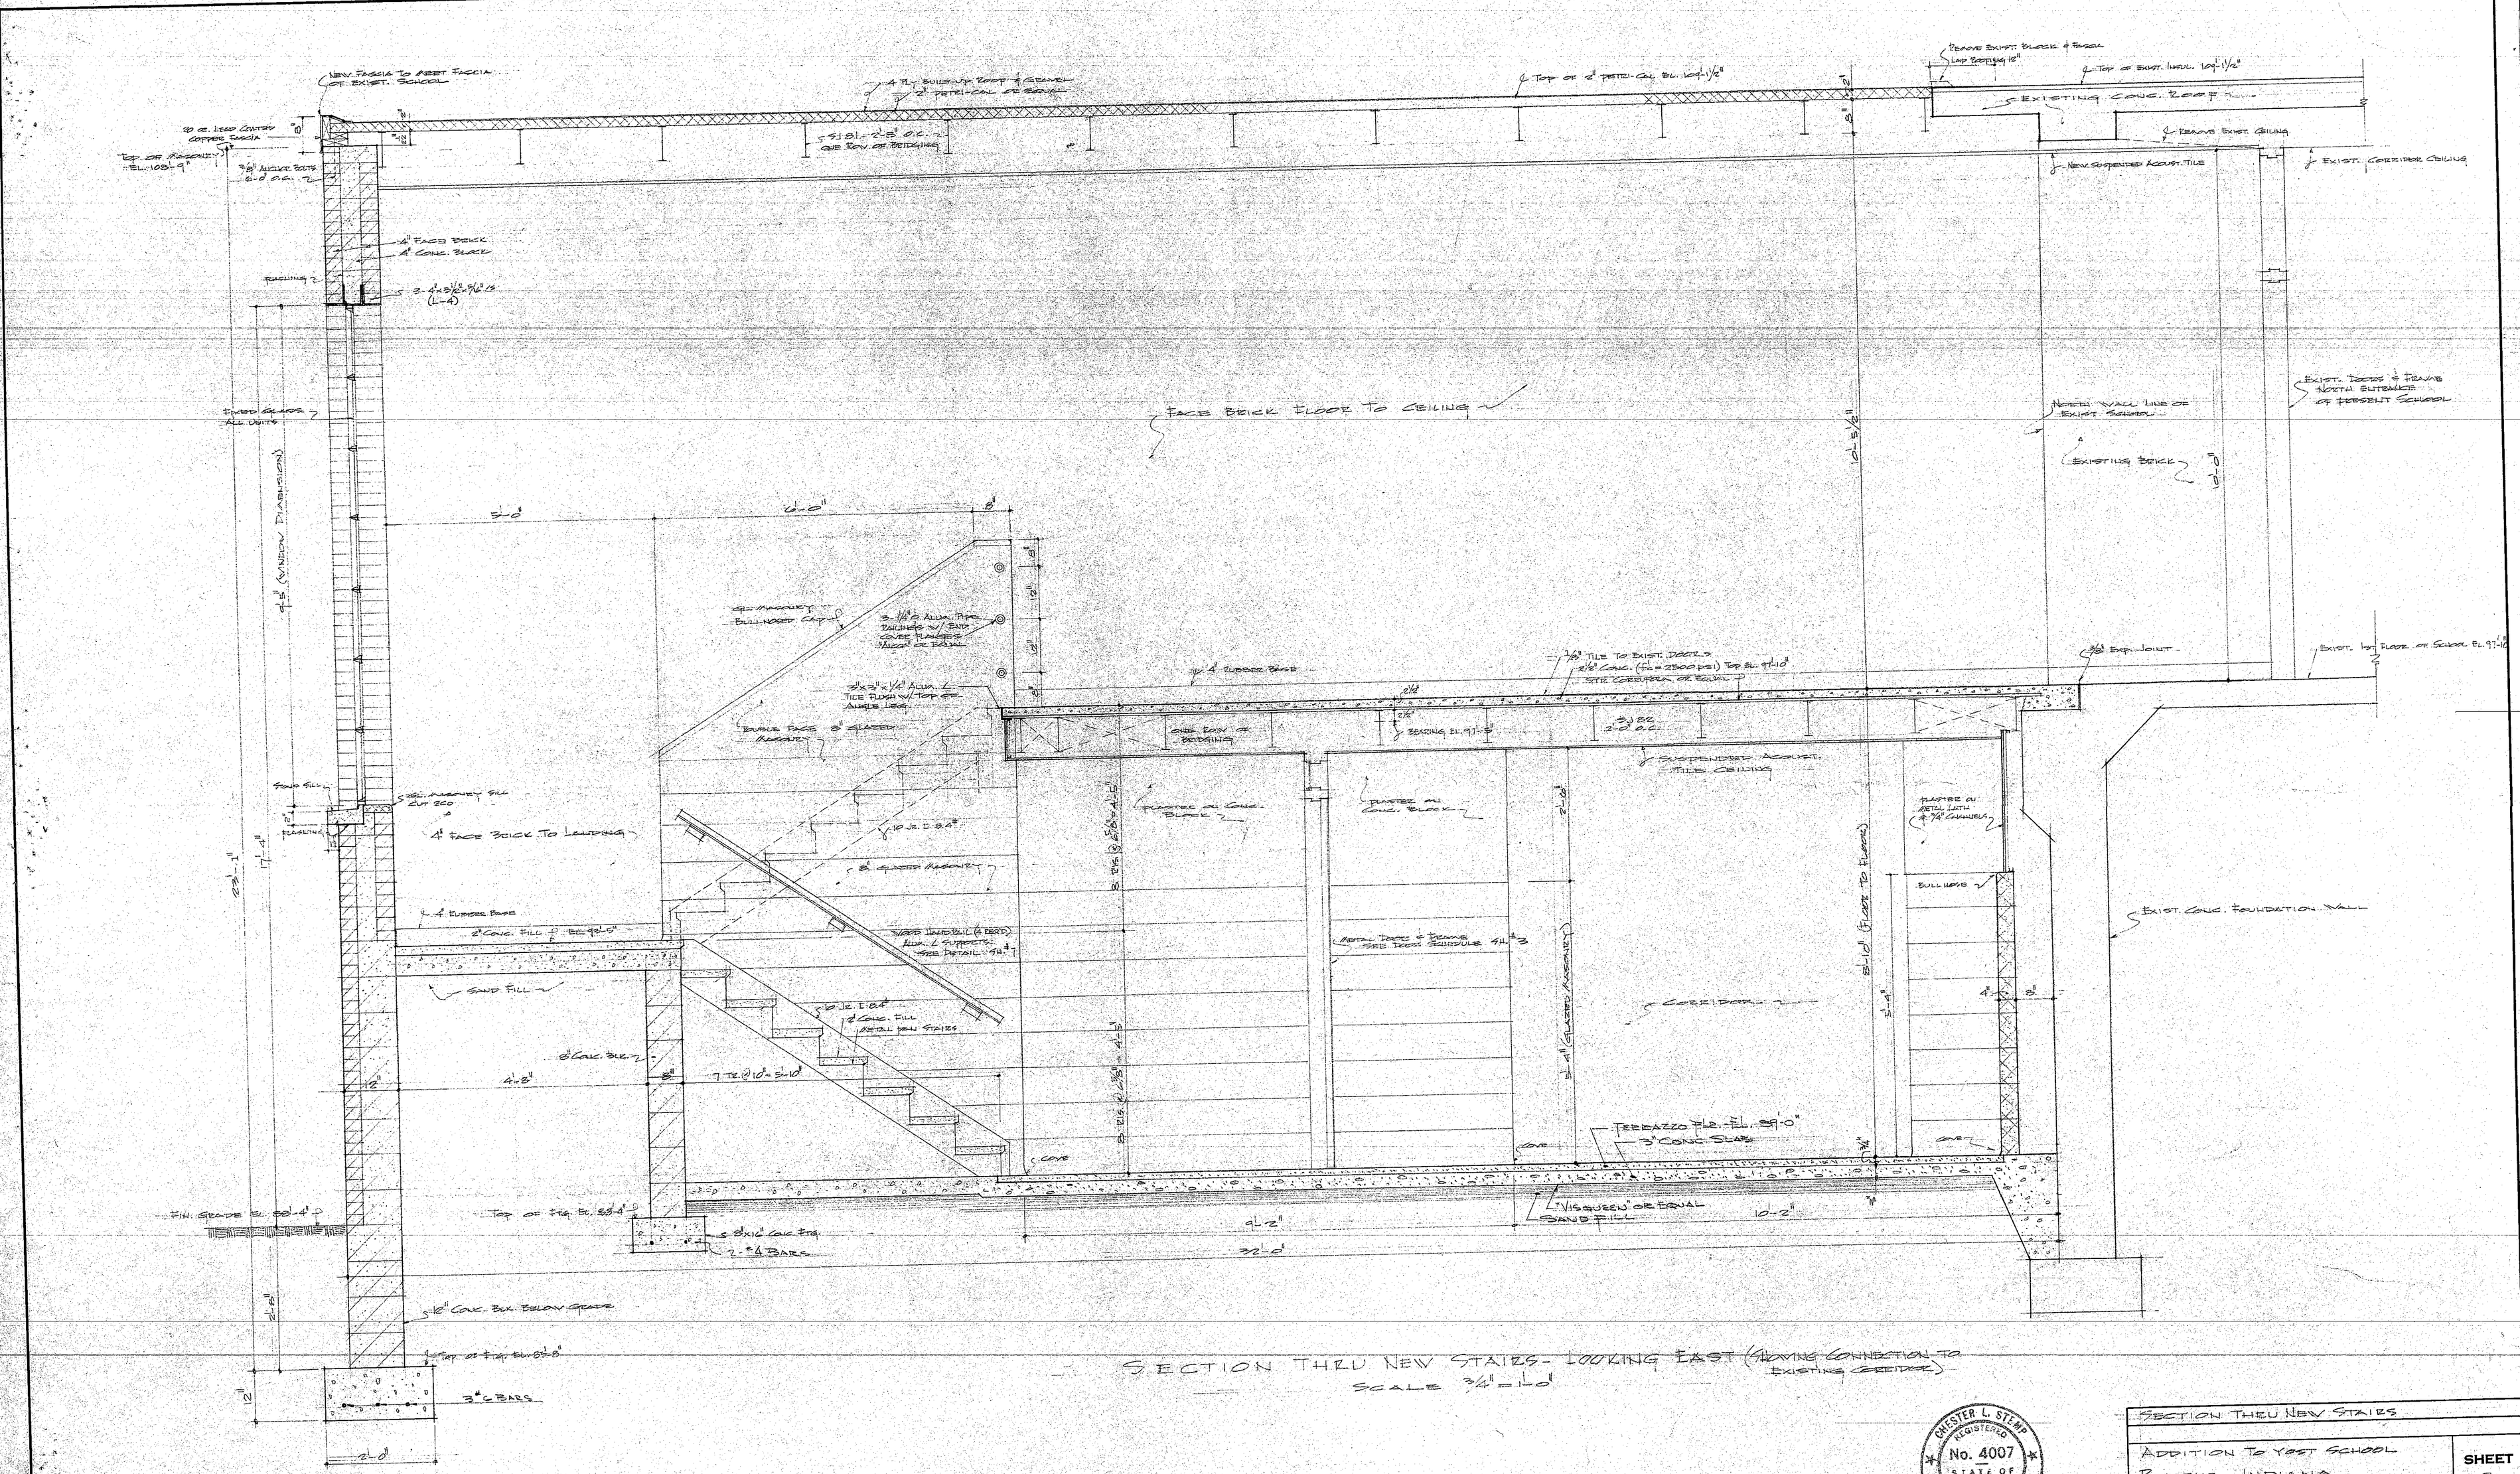

SECTION THRU NEW STAIRS - LOOKING EAST (SHOWING CONNECTION TO EXISTING CORRIDOR)

SCALE 3/4" = 1'-0"

CHESTER L. STEMP REGISTERED No. 4007 STATE OF INDIANA PROFESSIONAL ENGINEER

Certified 4-2-59

Chester L. Stemp

SECTION THRU NEW STAIRS

ADDITION TO YOST SCHOOL
PORTER INDIANA
WESTCHESTER TOWNSHIP SCHOOL

CHESTER L. STEMP AND ASSOCIATES
ENGINEERS CHESTERTON, IND.

SHEET 9 OF 17

4-2-59