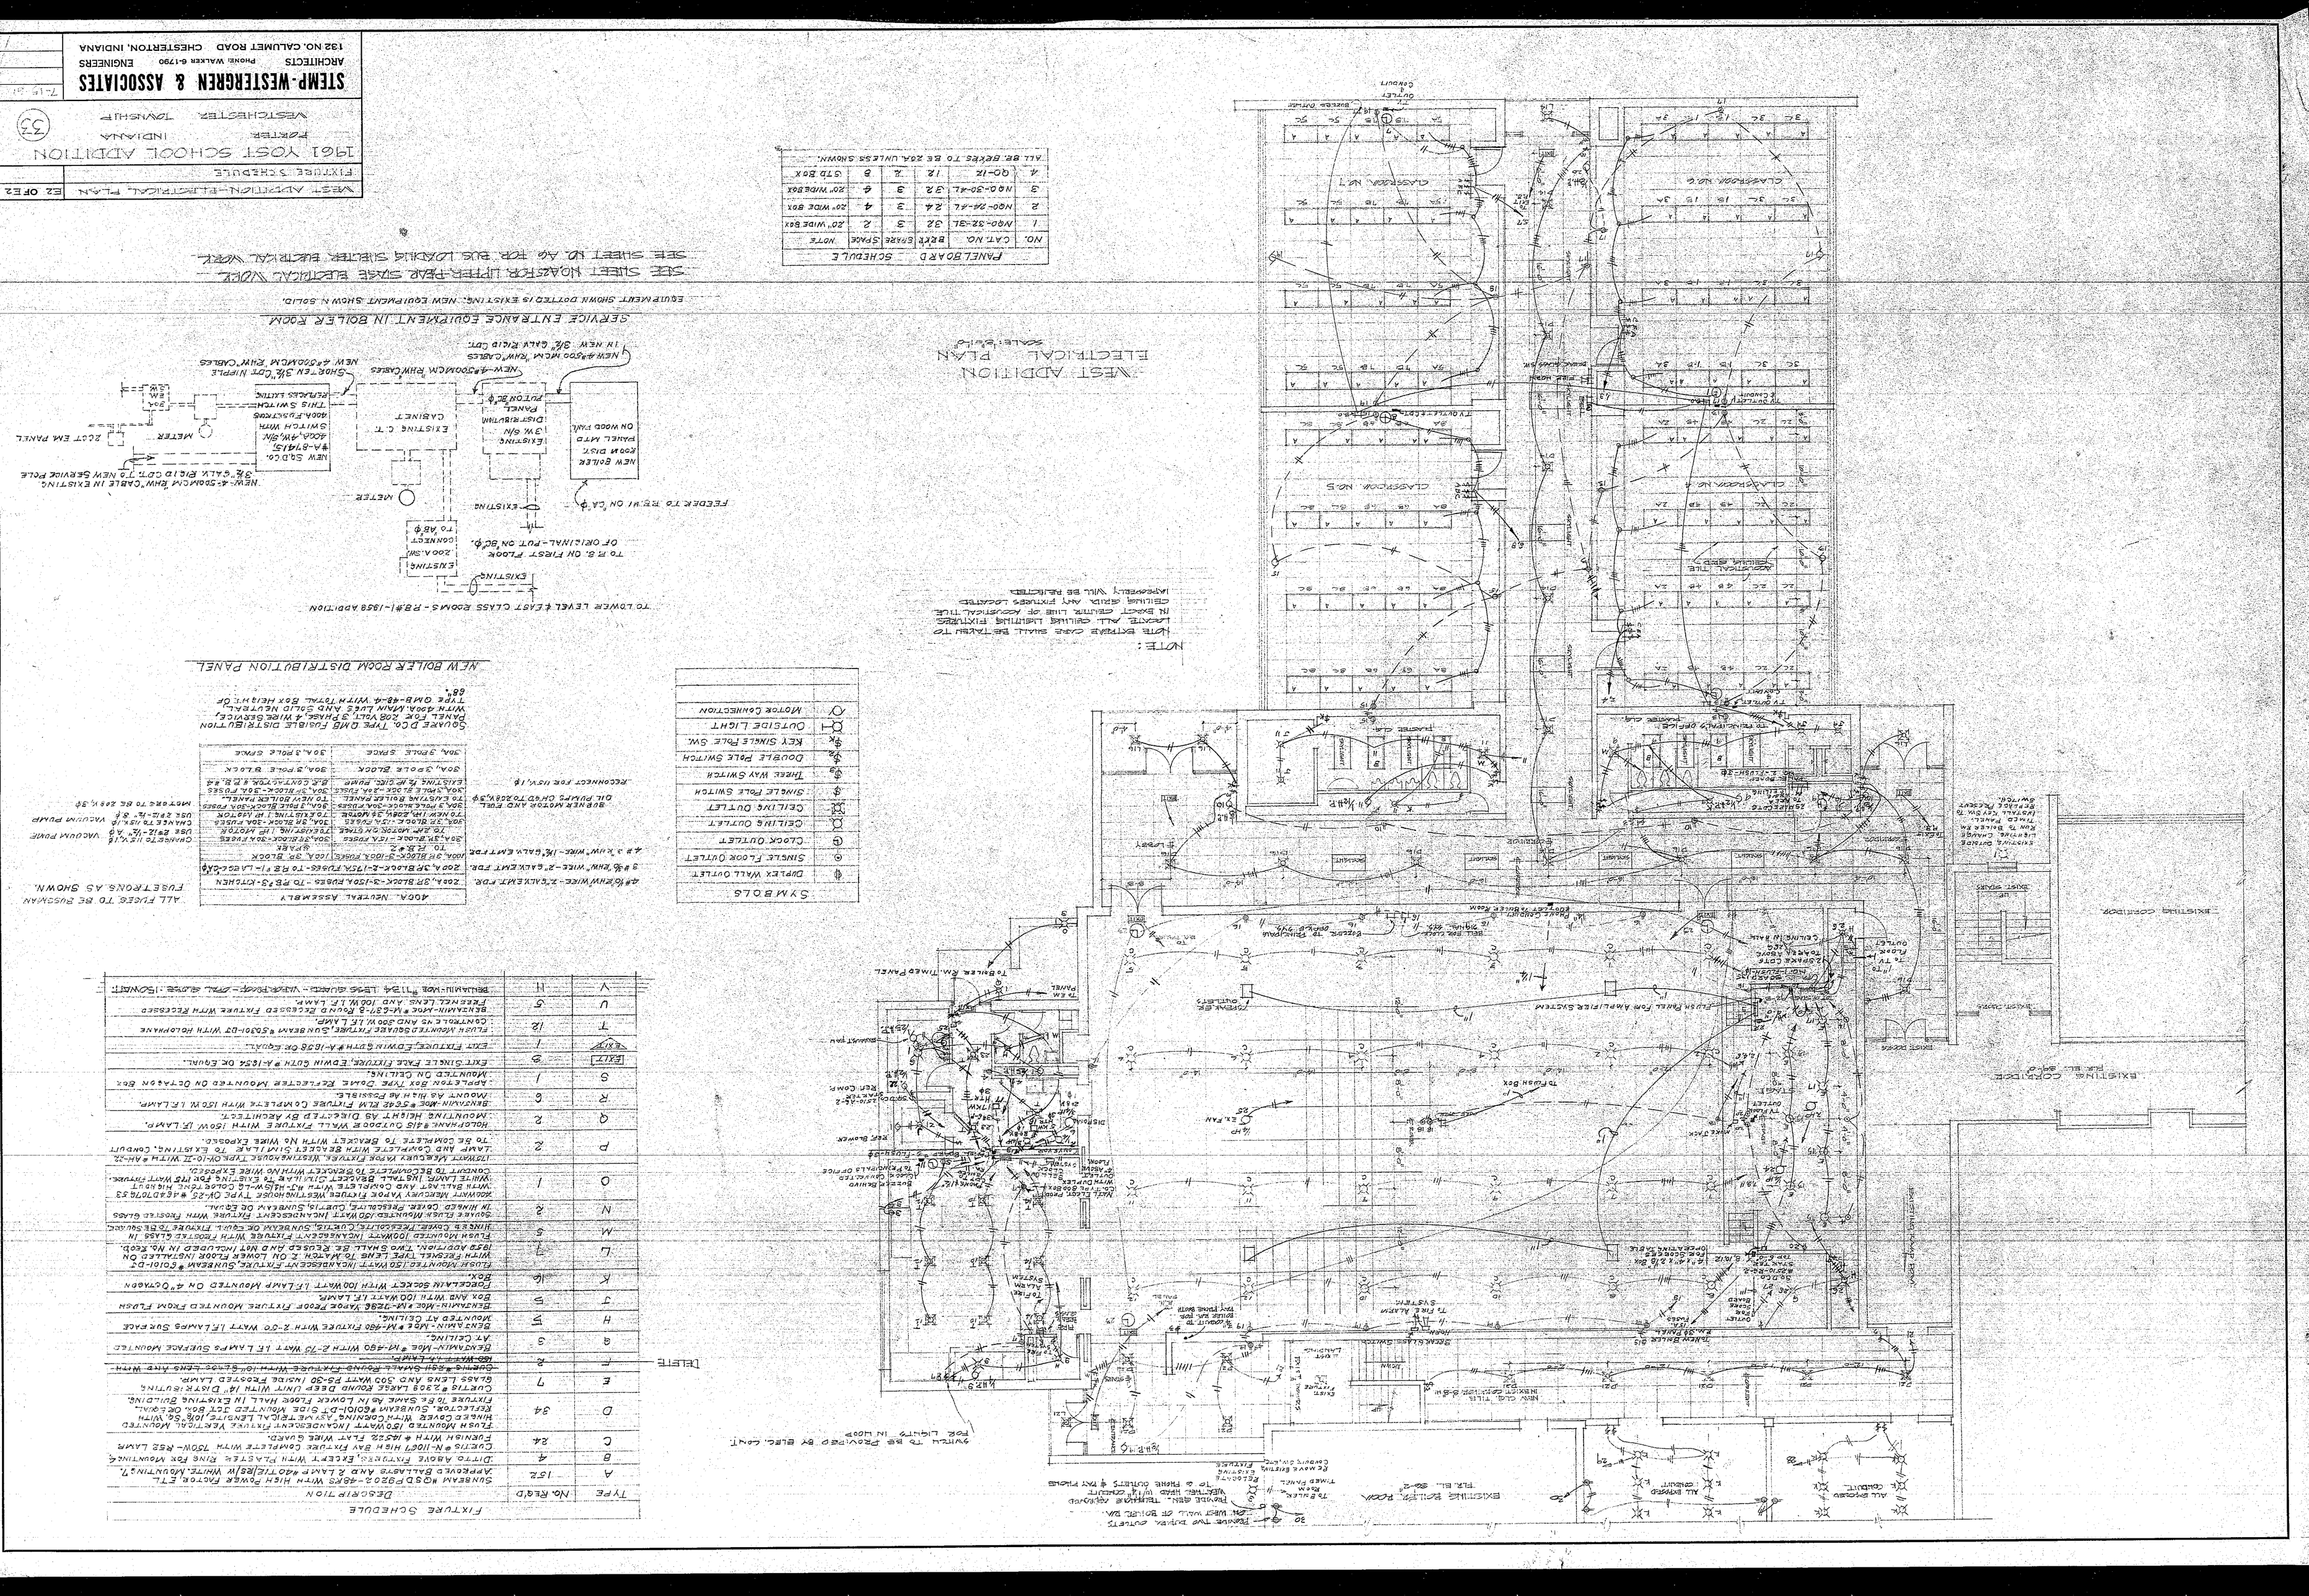
WEST ADDITION-ELECTRICAL PLAN
E2 OF E2
FIXTURE SCHEDULE
1961 YOST SCHOOL ADDITION
PORTER INDIANA
VESTCHESTER TOWNSHIP
33
STEMP-WESTERGREN & ASSOCIATES
ARCHITECTS PHONE: WALKER 6-1790 ENGINEERS
182 NO. CALUMET ROAD CHESTERTON, INDIANA
WEST ADDITION
ELECTRICAL PLAN
SCALE: 1/8"=1'0"
SERVICE ENTRANCE EQUIPMENT IN BOILER ROOM
EQUIPMENT SHOWN DOTTED IS EXISTING. NEW EQUIPMENT SHOWN SOLID.
SEE SHEET NO.A2 FOR UPPER-FLOOR SPACE ELECTRICAL WORK
SEE SHEET NO.A9 FOR BUS LOADING SHEETS ELECTRICAL WORK
PANELBOARD SCHEDULE
ALL BR. BRKRS TO BE 20A. UNLESS SHOWN.
SYMBOLS
NEW BOILER ROOM DISTRIBUTION PANEL
TO LOWER LEVEL & EAST CLASS ROOMS - RB#1-1958 ADDITION
NOTE:
NOTE EXTRA CASE WILL BE TRAVEL TO LOCATE ALL CEILING LIGHTING FIXTURES IN EXACT CENTER LINE OF ACOUSTICAL TILE CEILING GRID. ANY FIXTURES LOCATED IMPROPERLY WILL BE REJECTED.
CLASSROOM NO.6
CLASSROOM NO.7
CLASSROOM NO.5
CLASSROOM NO.4
EXISTING CORRIDOR
EXISTING STAIRS
EXISTING ELEVATOR
EXISTING POLICE ROOM
EXISTING CORRIDOR
FIXTURE SCHEDULE
SYMBOLS
NEW BOILER ROOM DISTRIBUTION PANEL
RECONNECT FOR 115V.1Ø
ALL FUSES TO BE BUSSMAN FUSETRONS AS SHOWN.
DELETE