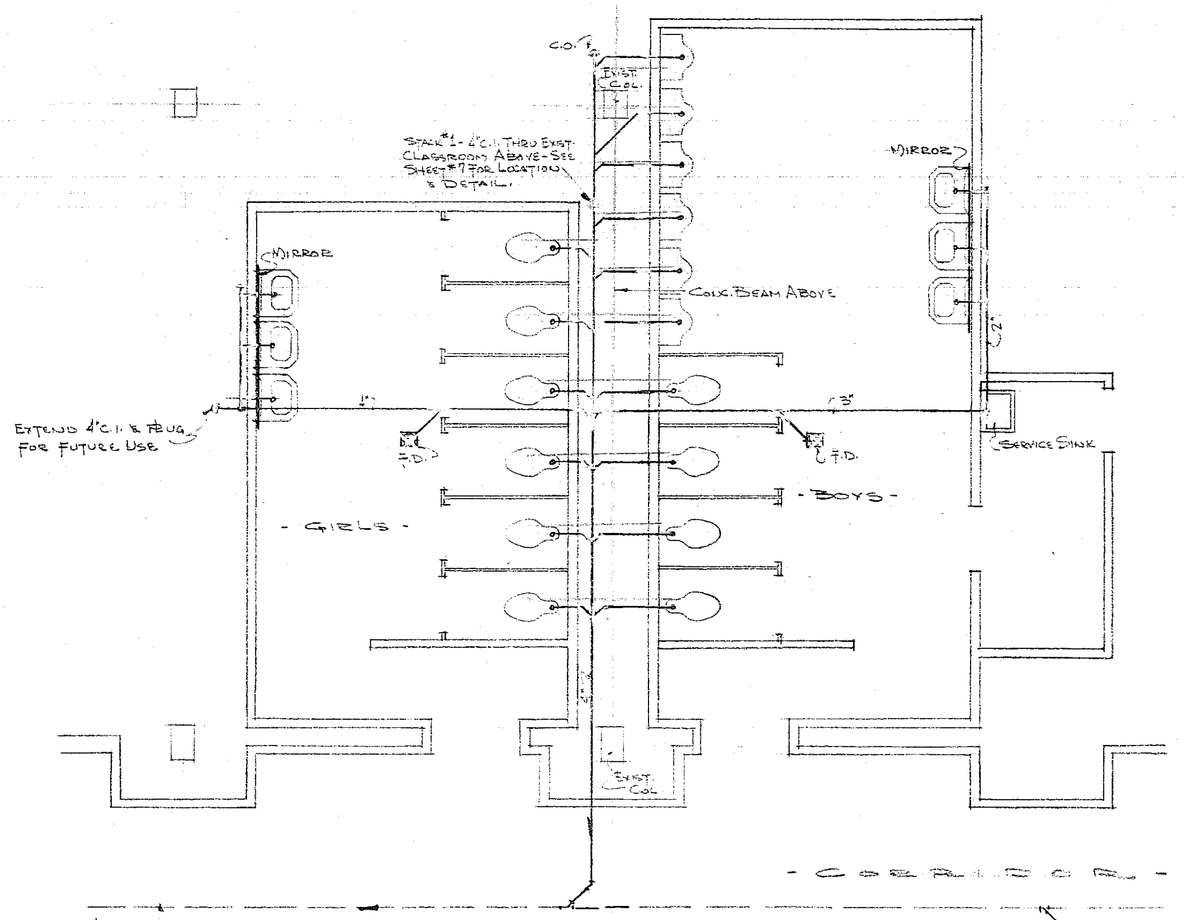

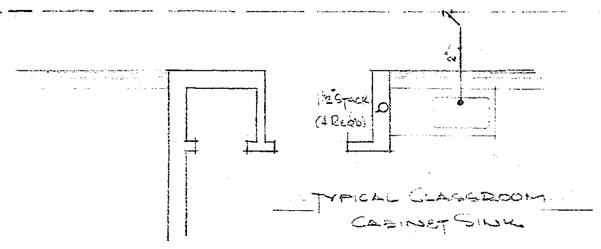

Typical Classroom Cabinet Sink

- Plan - Drain Lines -

1/4" Scale

- Plumbing Fixture Schedule -

Req'd.	Item	Specification
10	Water Closets	"American Standard" - Glenco # F-2437.2 - or Equal Wall Hung - Carrier Fittings With Foot Support - Siphon Jet, Elongated Bowl - Concealed Flush Valve
6	Lavatories	"American Std." - Buena # F 357A or Equal - 20" x 18" Vitreous China - Spring Flo Aerator - Pop Up Drain To Be Installed With Steel Carriers
6	Urinals	"American Std." - Washal # F-6205.5 or Equal Vitreous China Washout With Extended Shields - Valve Operated - Wall Hangers - 2" Hd. Inside Outlet Conn.
1	Drinking Fountain	"American Std." - Saratoga # F 8310 or Equal - Vitreous China - 6" High Back - Wall Hangers.
1	Service Sink	"American Std." - Argo # P7703-1 or Equal
4	Cabinet Sinks	"Brunswick" or Equal - 4'-0" x 23" High Cabinet Sink - With Towel Rack, Bottle Strainer, H&C Faucets & Fountain Bubler. Depth: 20". Plastic Top Color To Be Selected By Engineer.
2	Mirrors	¼" Polished Plate - 24" x 72" - See Specifications
6	Soap Dispensers	"Watros" M-807 - Push Button - Wall Mounted
4	Paper Towel Cabinets	"Mosser" No 330 - Multifold or Equal - White Enamel
10	Toilet Compartments	See Det. Sheet #3 & Plumbing Contractor Specifications

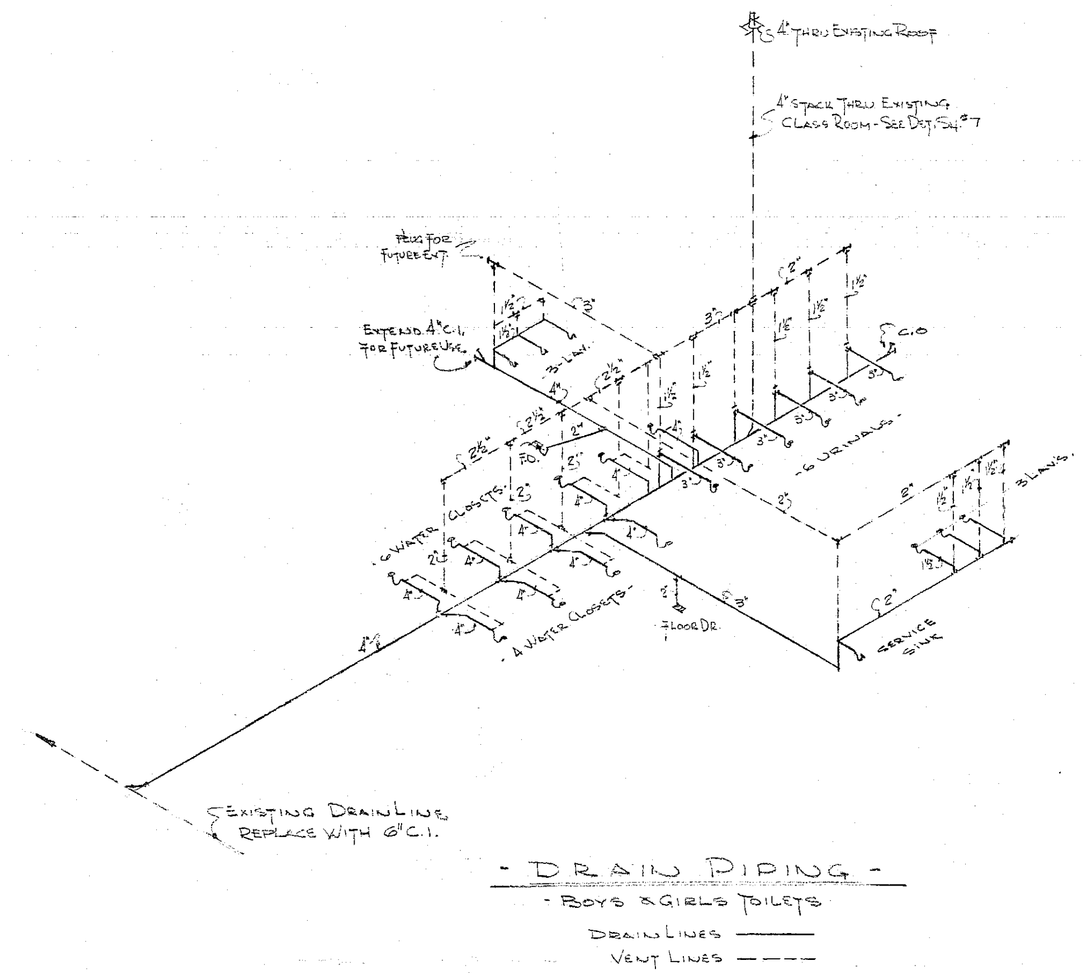

- Drain Piping -

- Boys & Girls Toilets

Drain Lines ———

Vent Lines - - - -

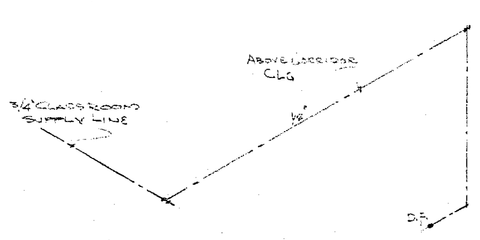

- Drinking Fountain Water Line -

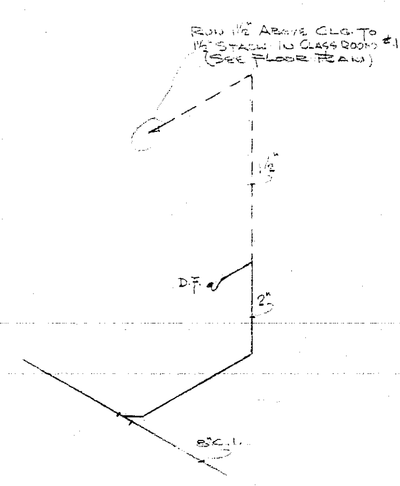

- Drinking Fountain Drain -

1 Req'd.

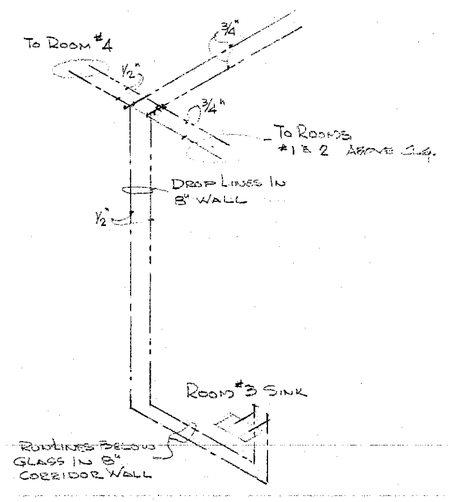

- Class Room Water Piping -

Typical Diagram

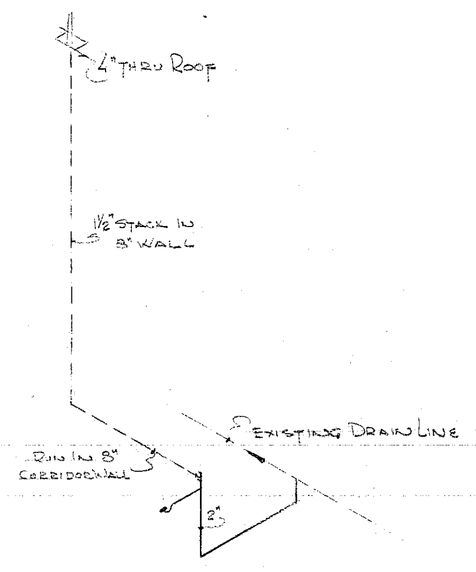

- Typical Diagrams - Class Room

- 4 - Req'd. -

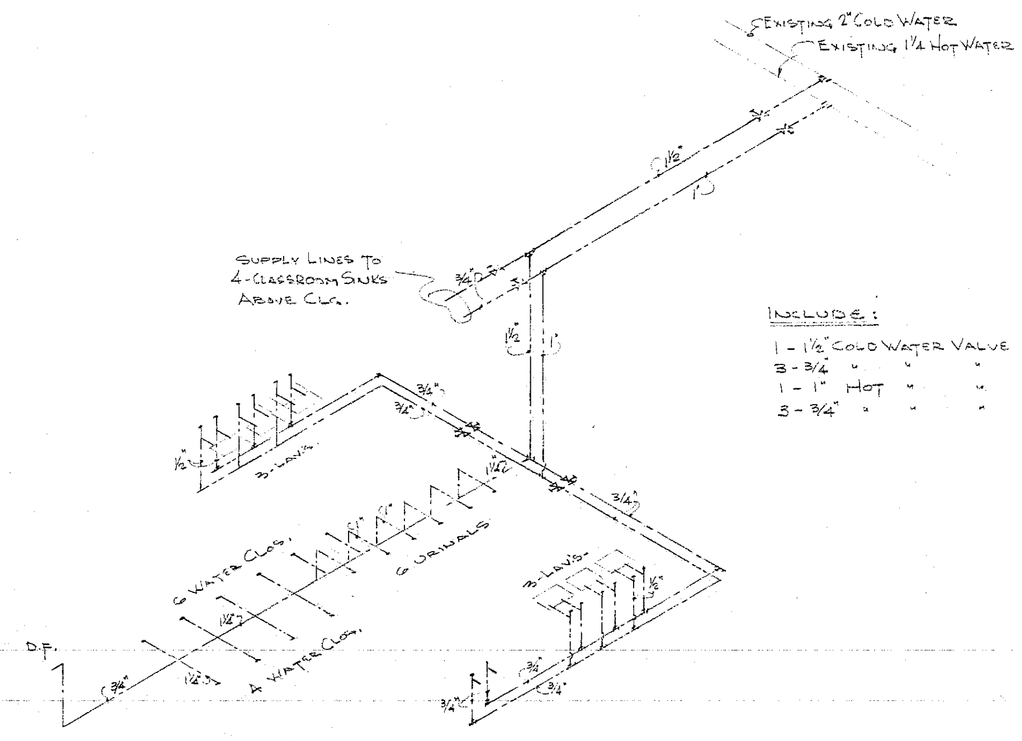

Include:

1 - 1½" Cold Water Valve
3 - 3/4" " " "
1 - 1" Hot " " "
3 - 3/4" " " "

- Water Piping -

Boys & Girls Toilet

Cold Water ———

Hot Water - - - -

Certified 4-2-57
Chester L. Stemp

Plumbing Details	
Addition To Yost School Porter, Indiana Westchester Township School	Sheet 13 of 17
Chester L. Stemp and Associates Engineers — Chesterton, Ind.	4-2-57