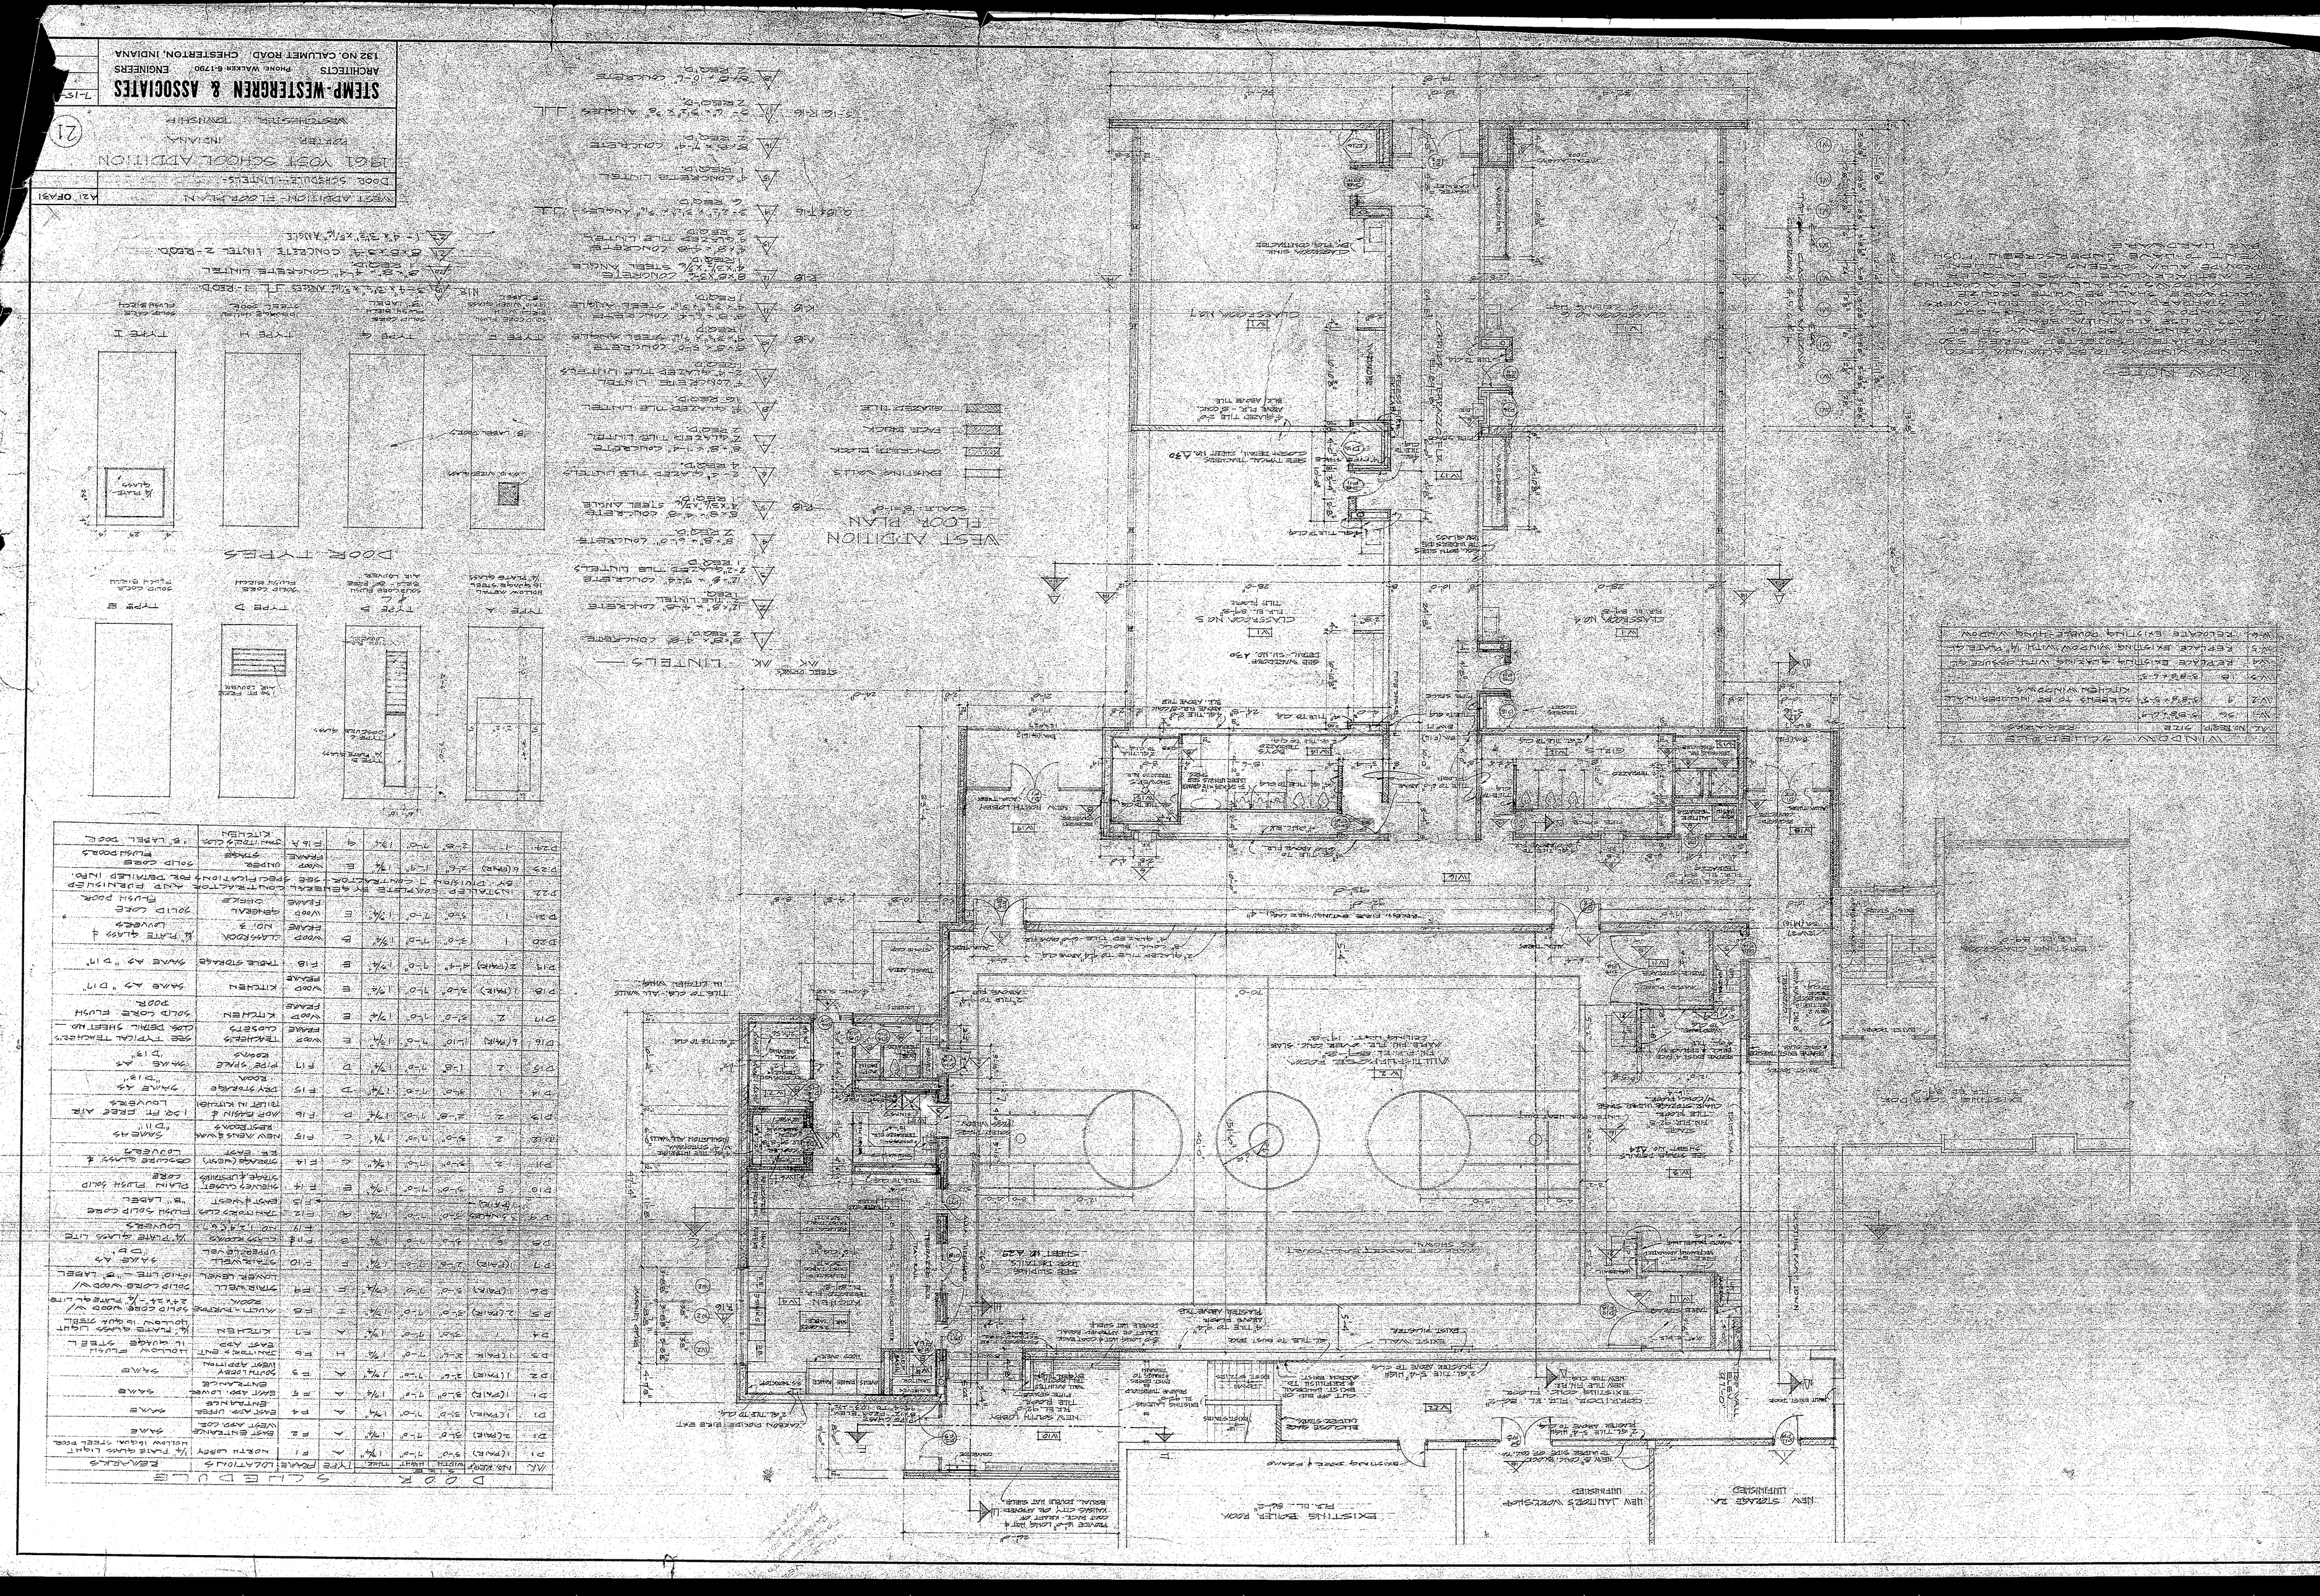
WEST ADDITION
FLOOR PLAN
DOOR TYPES
EXISTING BOILER ROOM
NEW STORAGE 2A
UNFINISHED
NEW JANITOR'S WORKSHOP
UNFINISHED
CLASSROOM NO 1
CLASSROOM NO 2
CLASSROOM NO 3
CLASSROOM NO 4
CLASSROOM NO 5
GIRLS
BOYS
STAGE
KITCHEN
WINDOWS
DOOR SCHEDULE
WEST ADDITION-FLOOR PLAN
1961 WEST SCHOOL ADDITION
PORTER INDIANA
WESTCHESTER TOWNSHIP
STEMP-WESTERGREN & ASSOCIATES
ARCHITECTS ENGINEERS
192 NO. CALUMET ROAD CHESTERTON, INDIANA
21