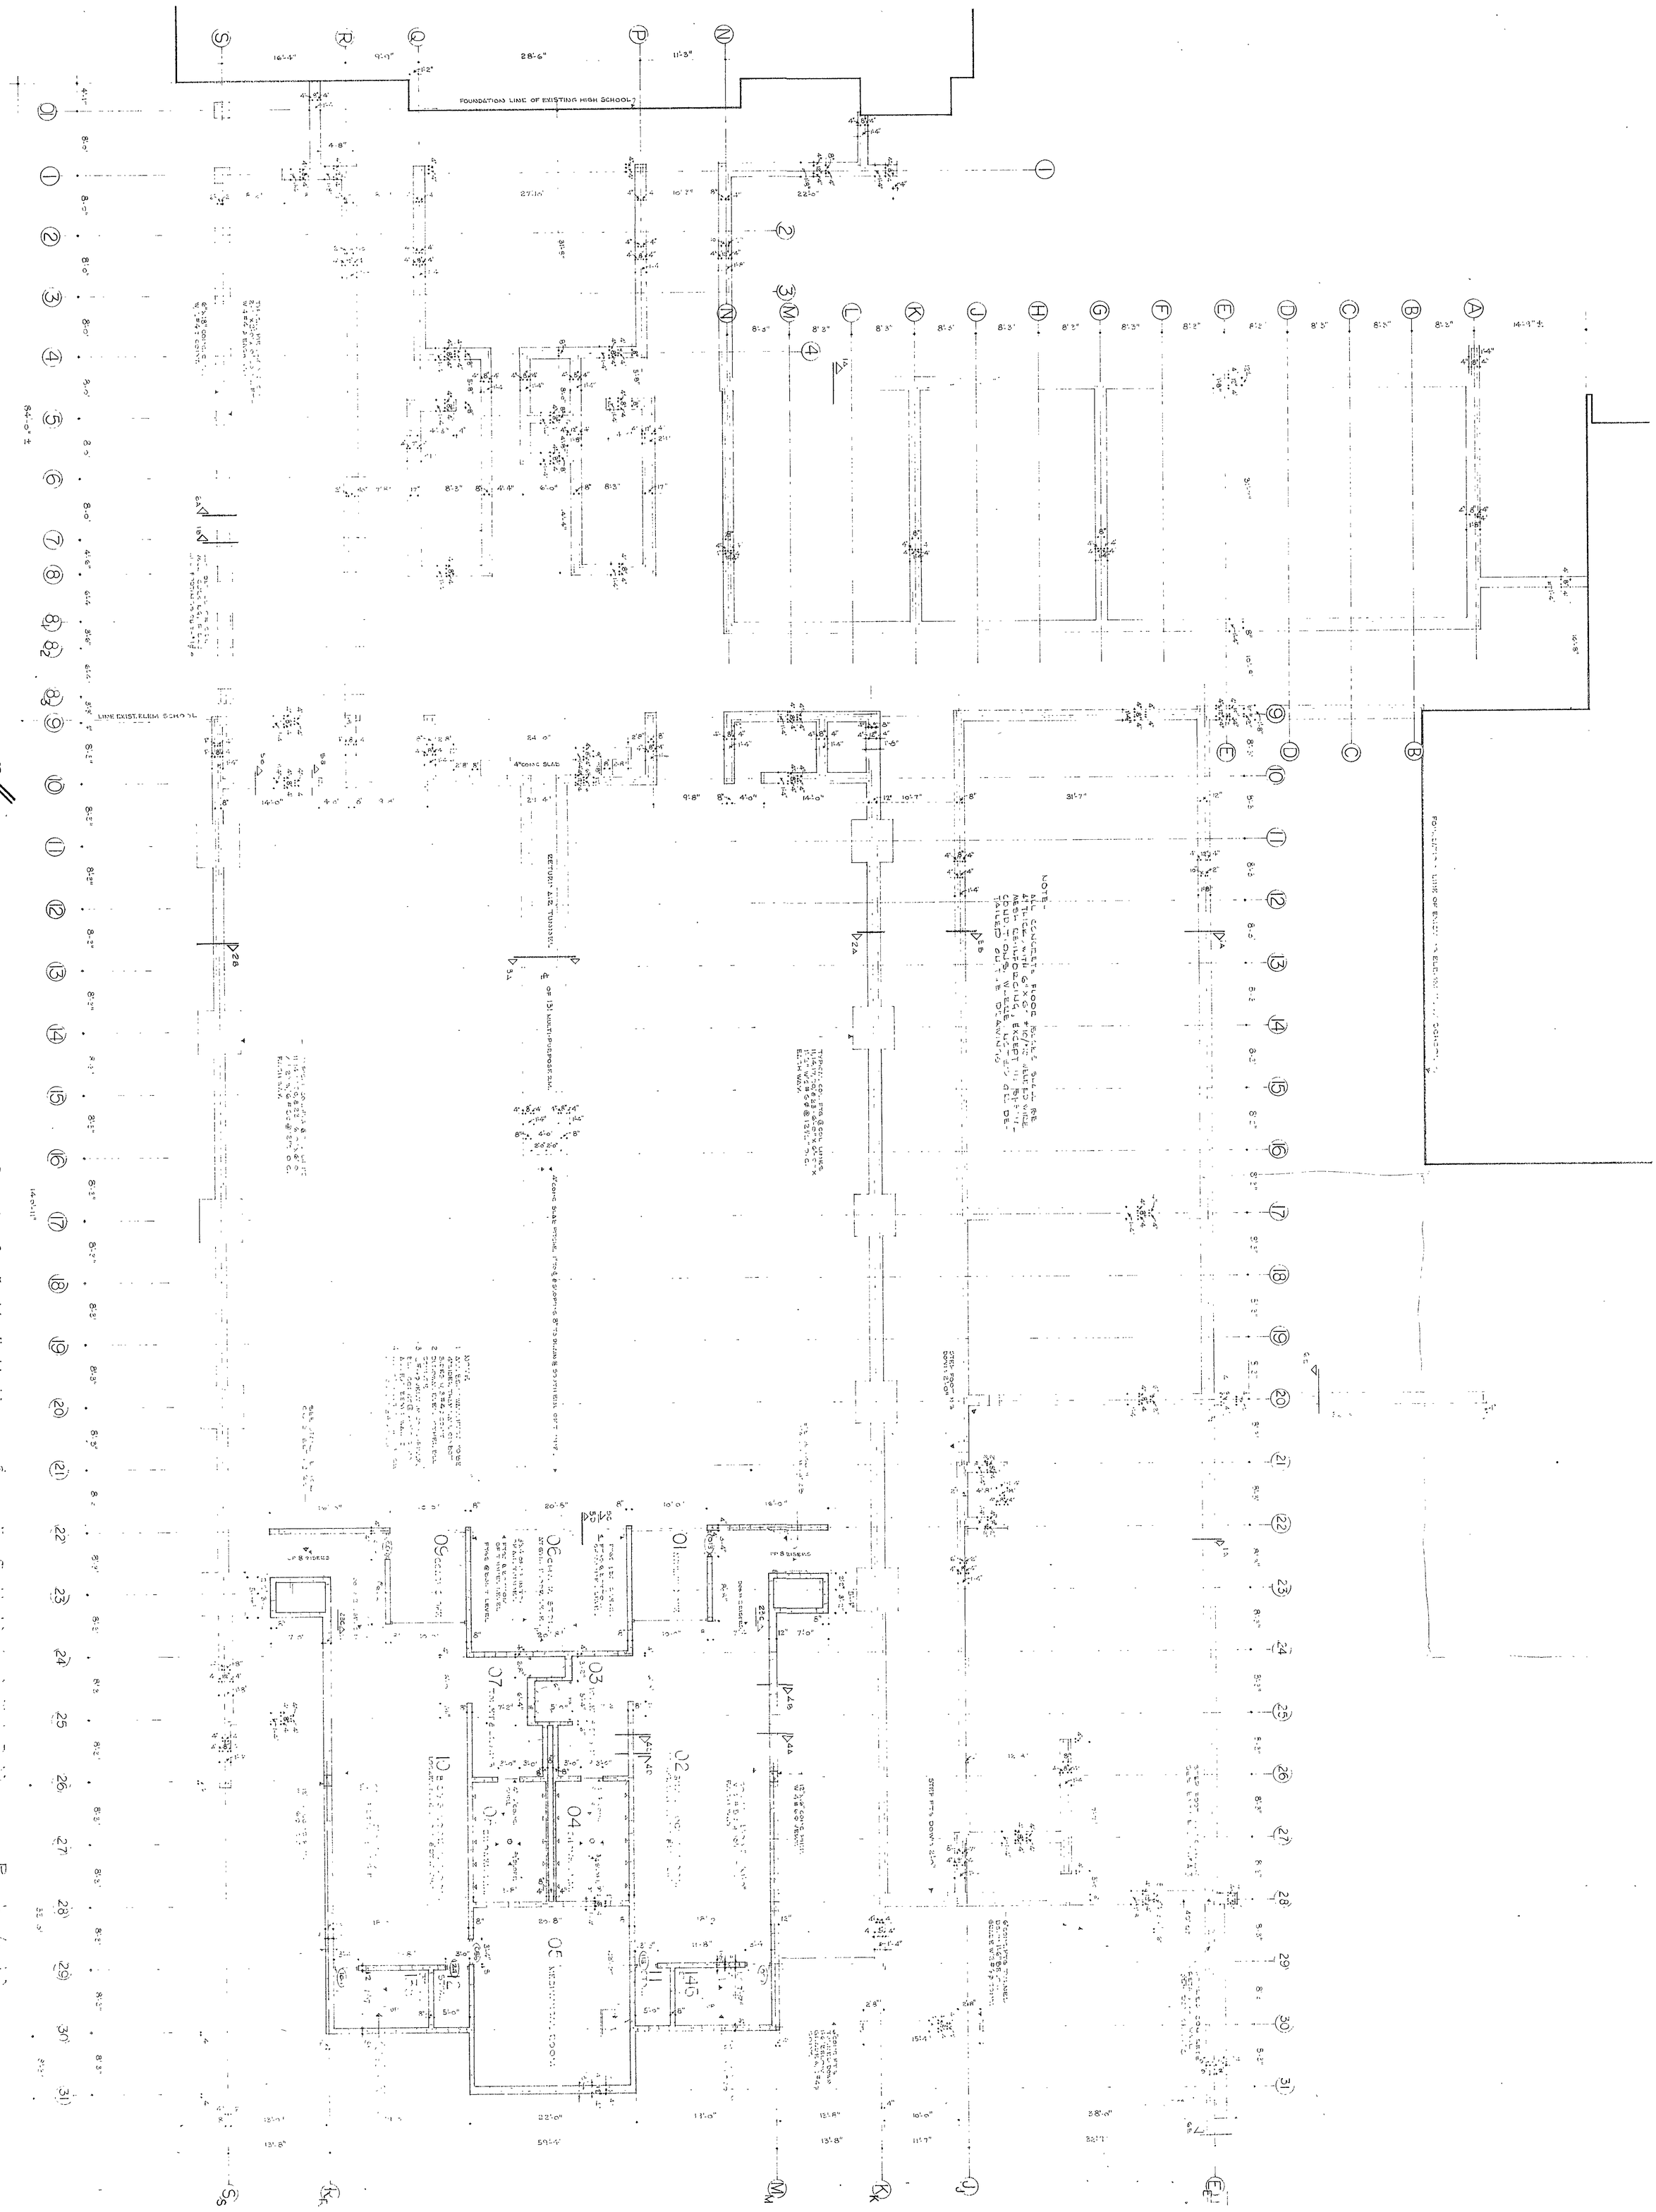

68-A-02

sheet no.

A2

LIBERTY TOWNSHIP SCHOOL

PORTER COUNTY, INDIANA

job no 6227

ken fryar associates

ARCHITECTS

michigan city, indiana