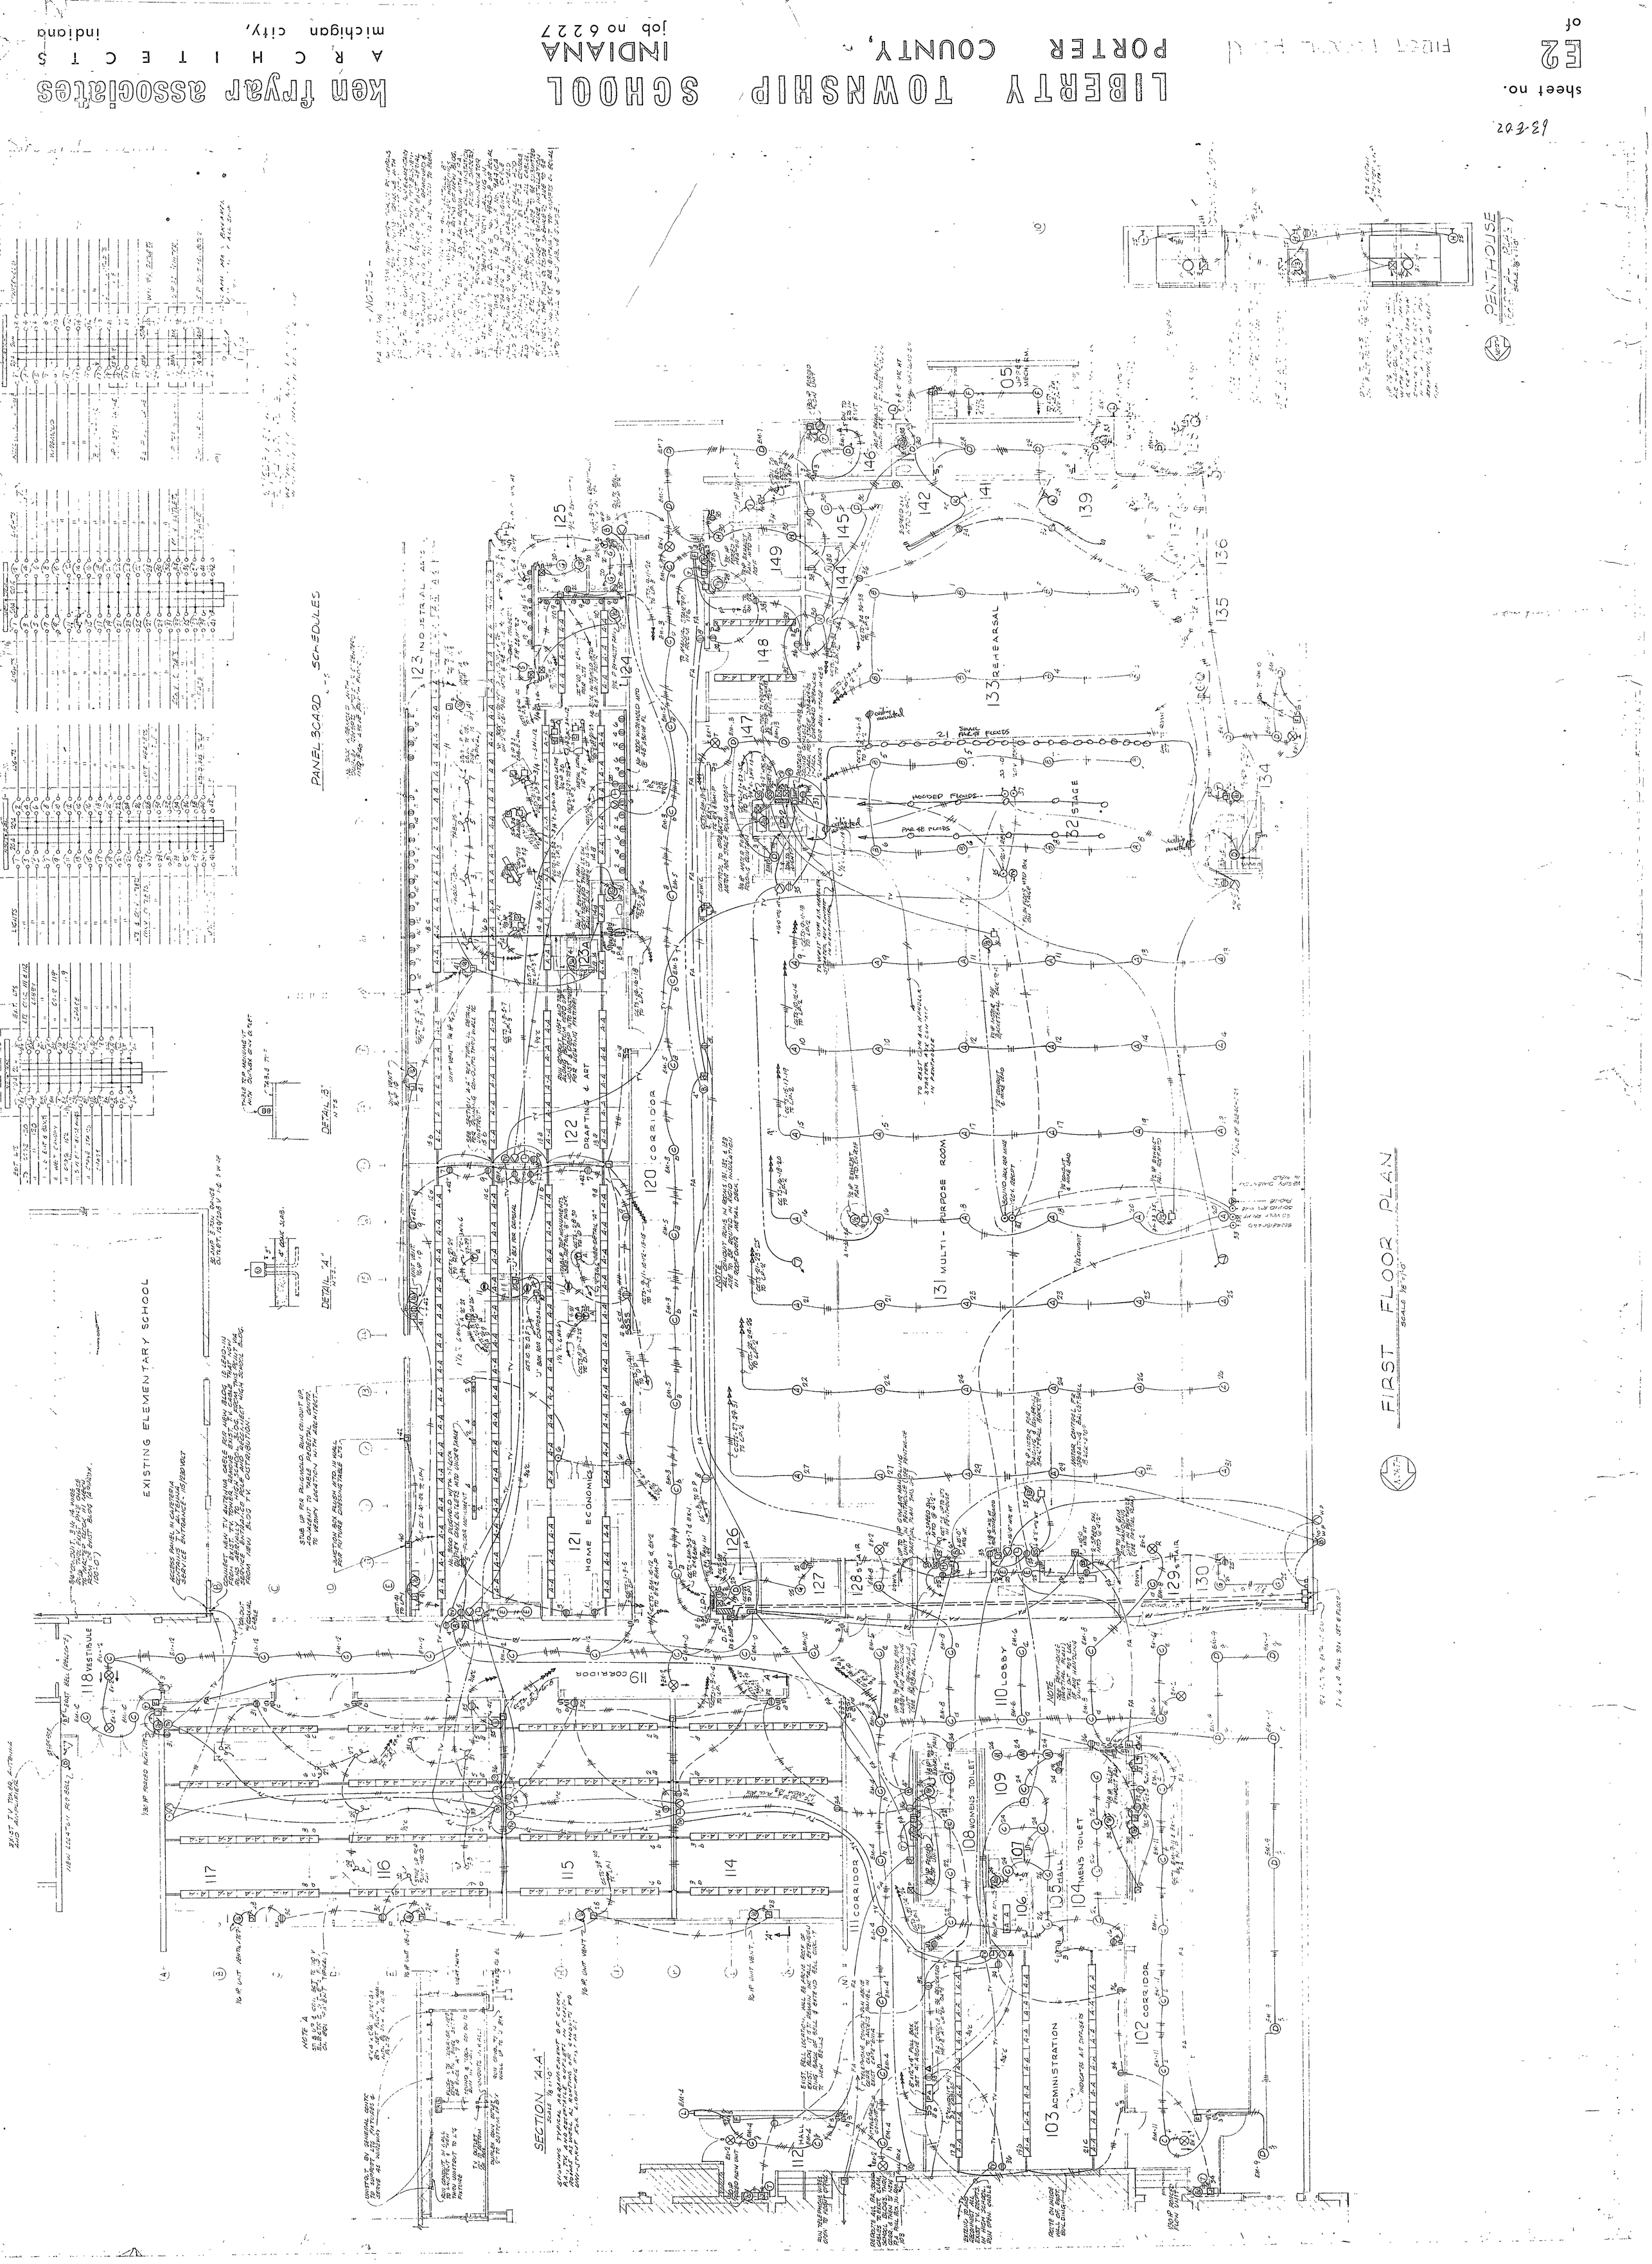

LIBERTY TOWNSHIP SCHOOL
PORTER COUNTY, INDIANA
job no 6227

Kern Fryar associates
ARCHITECTS
michigan city, indiana

sheet no. E2 of