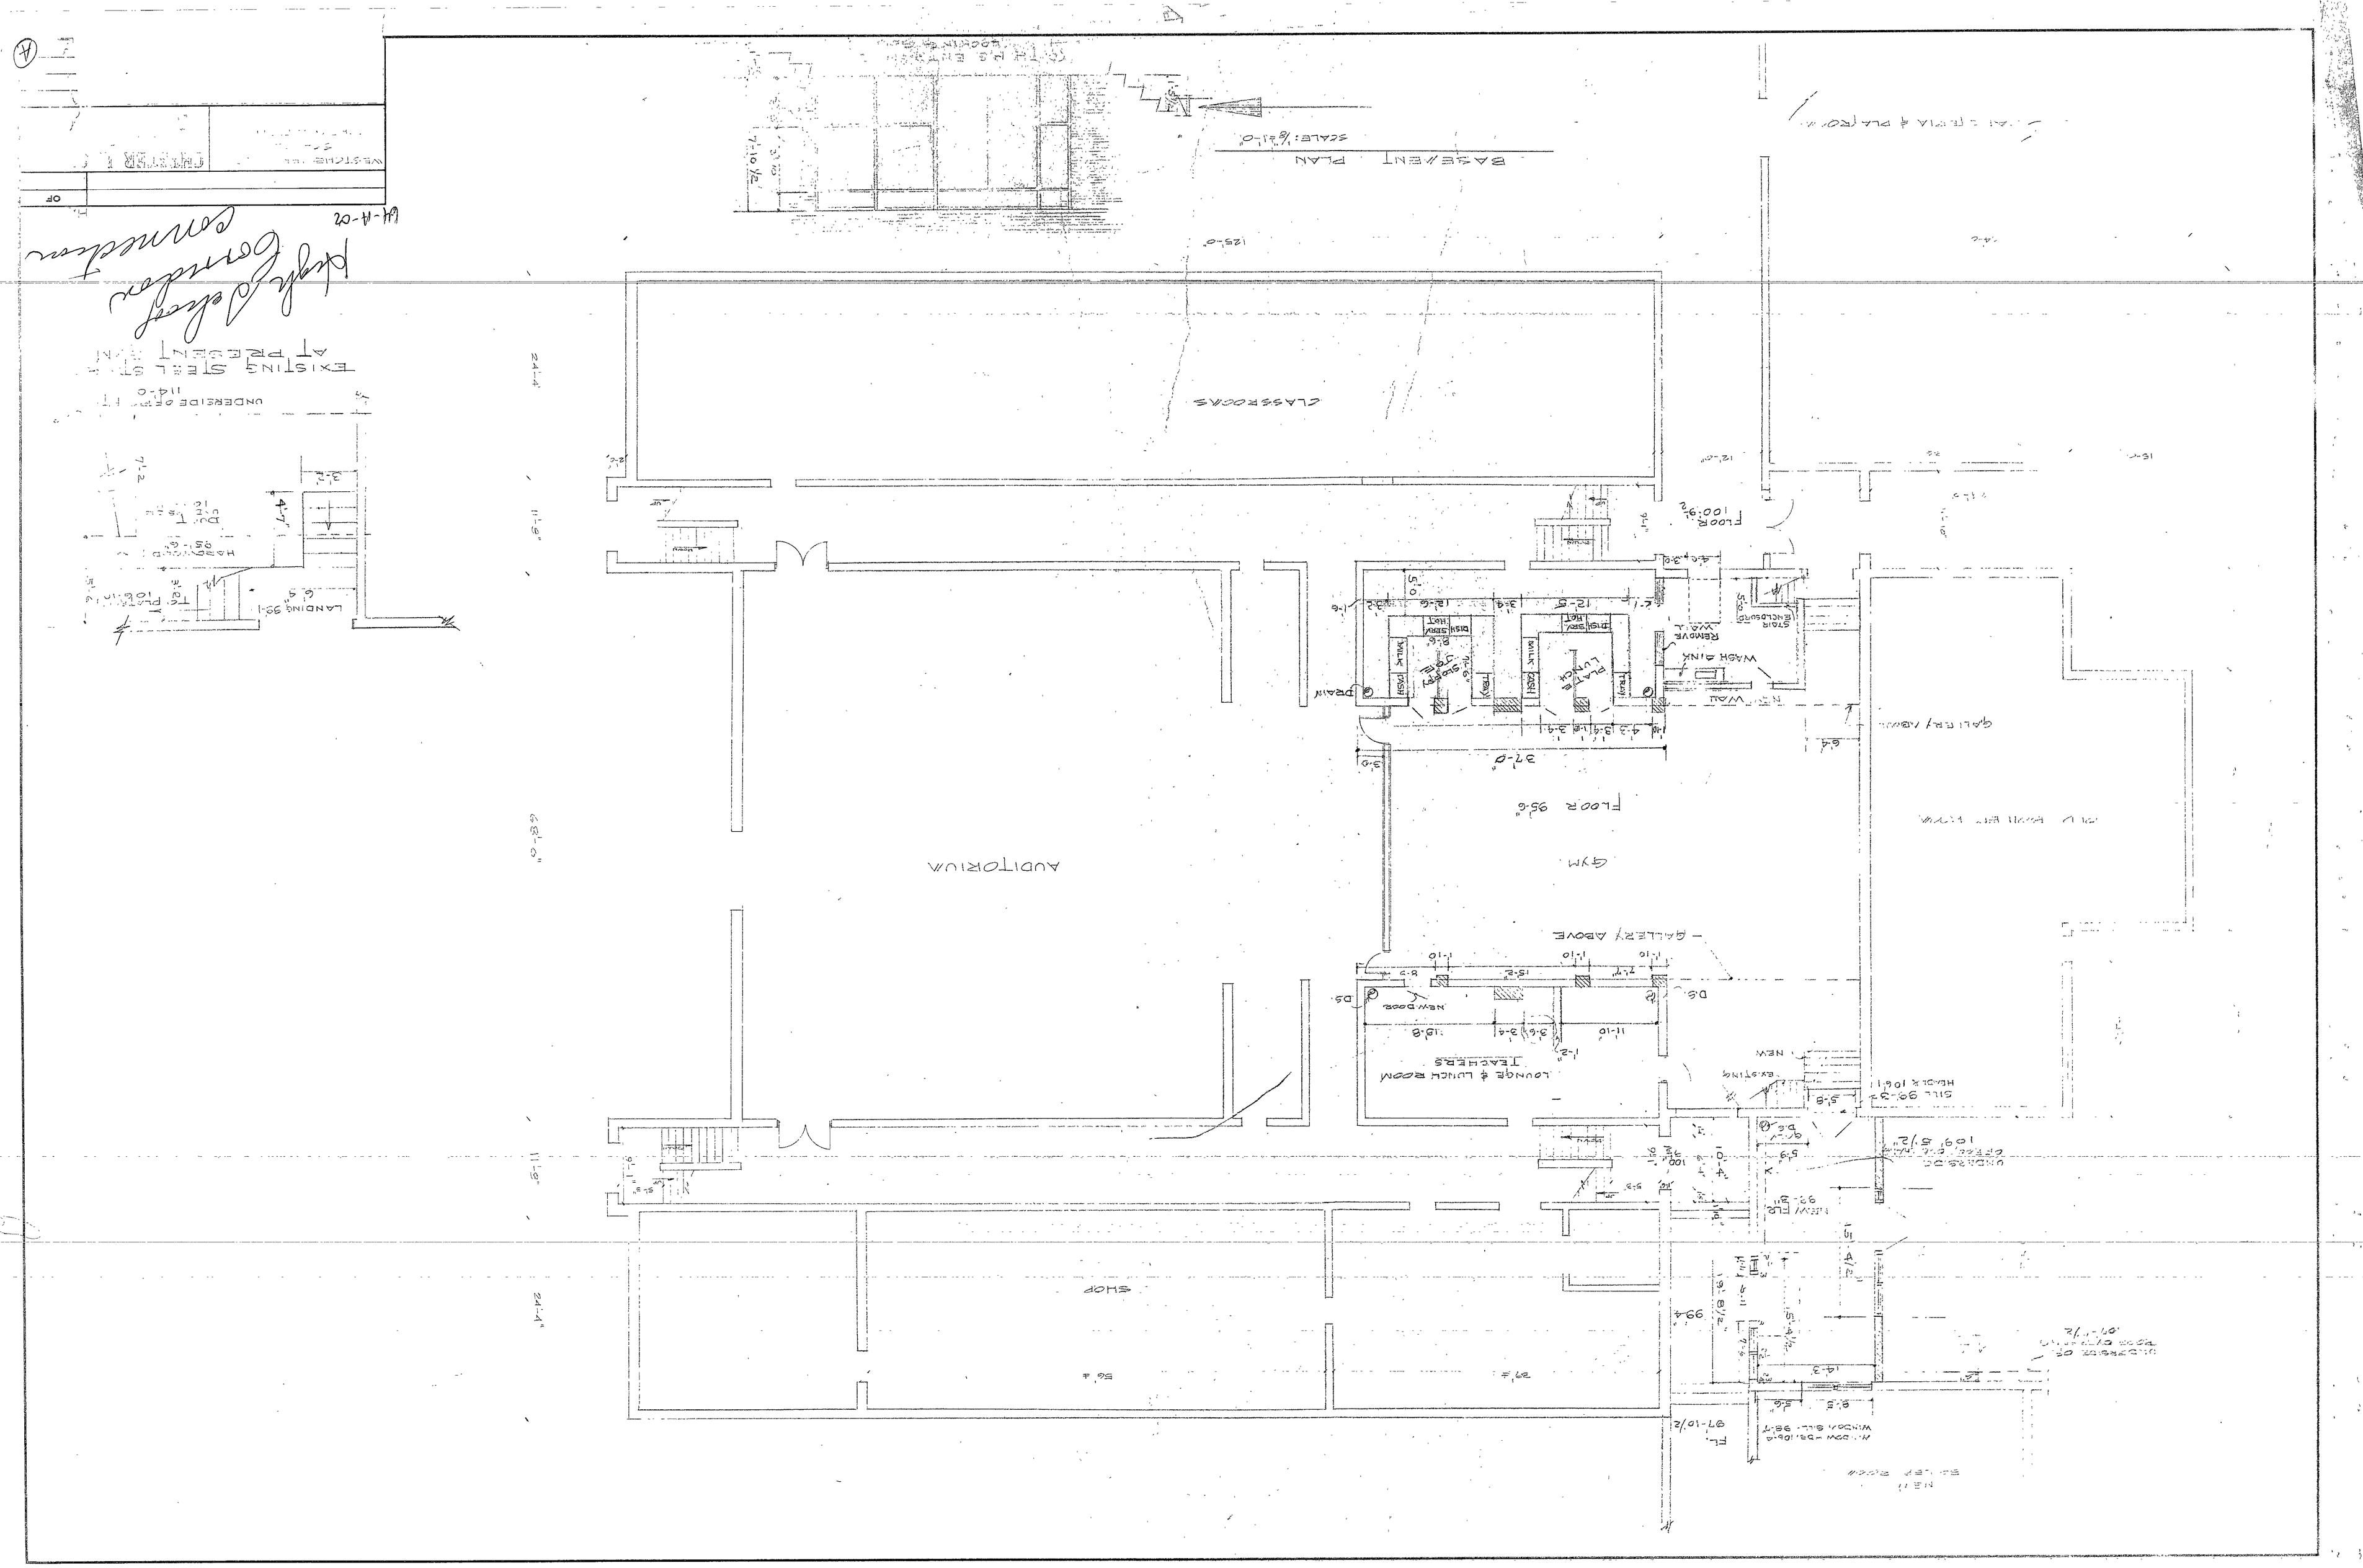
BASEMENT PLAN
SCALE: 1/8"=1'-0"
CLASSROOMS
AUDITORIUM
GYM
FLOOR 95'-6"
37'-0"
GALLERY ABOVE
LOUNGE & LUNCH ROOM
TEACHERS
SHOP
FLOOR 100'-9½"
WASH SINK
REMOVE
NEW DOOR
EXISTING STEEL STAIR
AT PRESENT
LANDING 93'-1"
TO FLOOR 100'-9½"
UNDERSIDE OF
114'-0"
Hardy Bender
Connolly
W. STUART
CHURCH
04-4-02