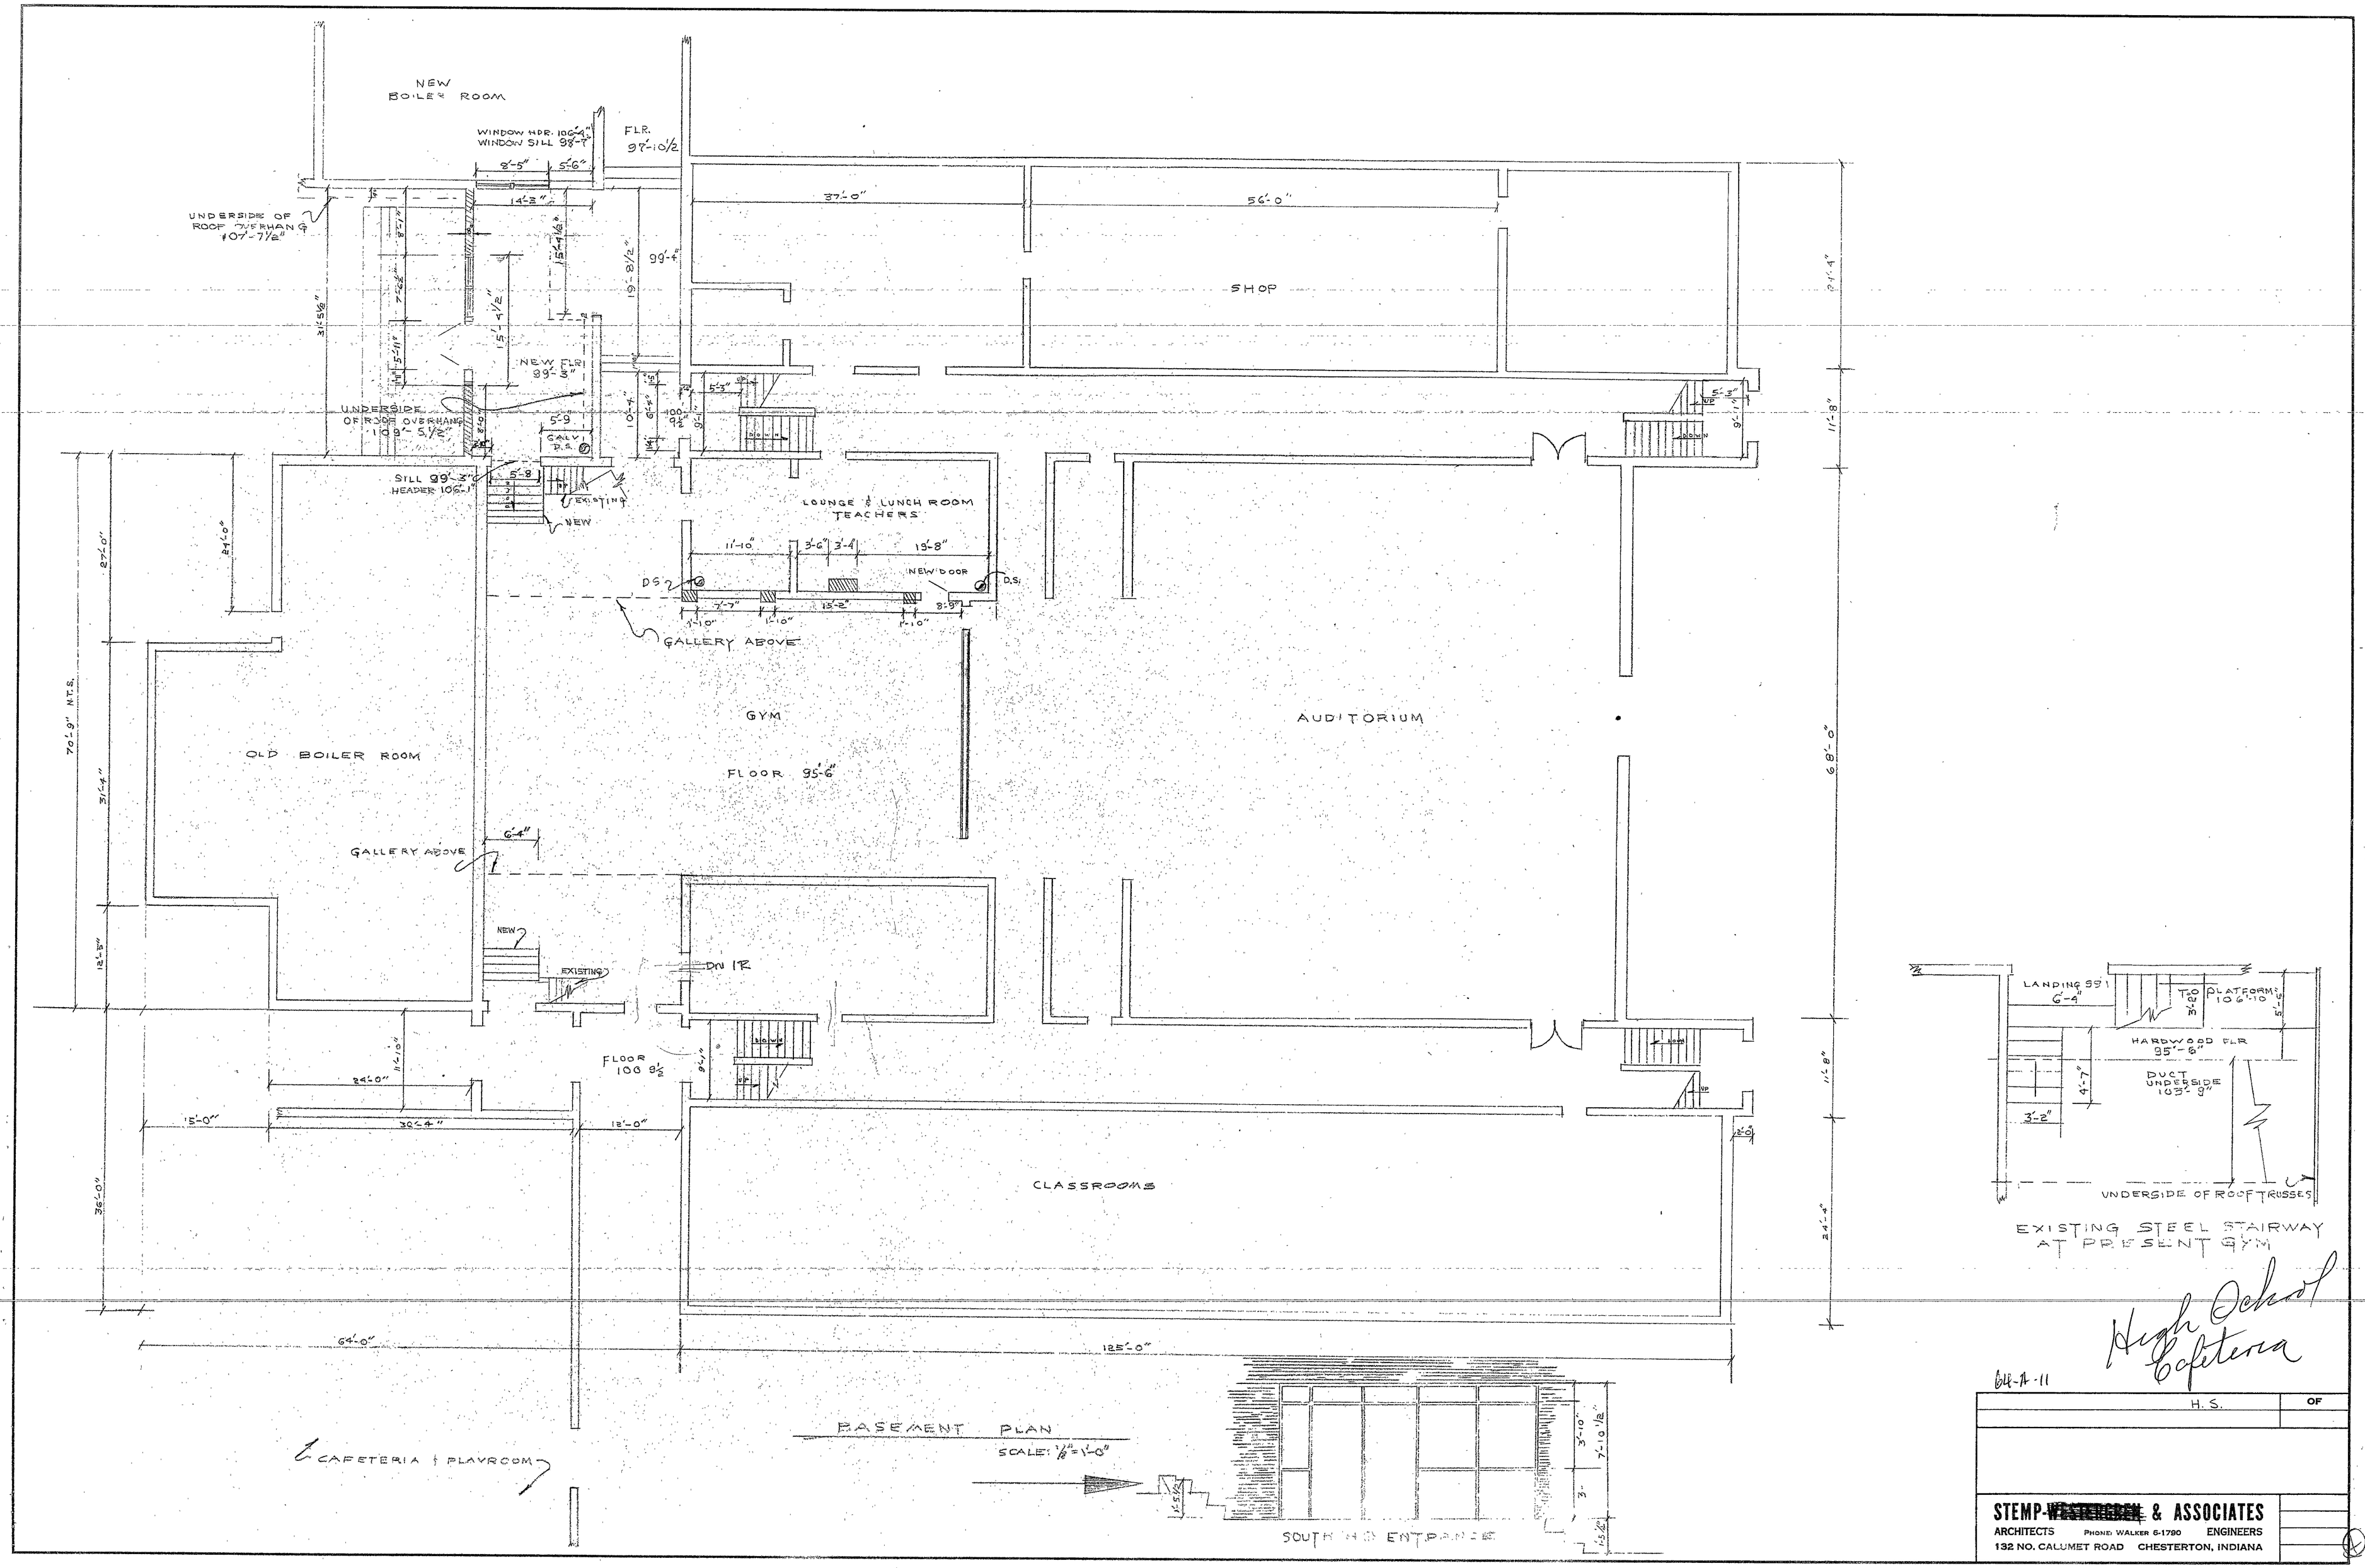
NEW BOILER ROOM
WINDOW HDR. 106'-4"
WINDOW SILL 98'-4"
FLR. 97'-10 1/2
UNDERSIDE OF ROOF OVERHANG #107'-7 1/2"
99'-4"
SHOP
NEW 99'-4" FLR
UNDERSIDE OF ROOF OVERHANG 109'-5 1/2"
SILL 99'-3"
HEADER 106'-1"
EXISTING
NEW
LOUNGE & LUNCH ROOM TEACHERS
NEW DOOR
D.S.
GALLERY ABOVE
GYM
AUDITORIUM
OLD BOILER ROOM
FLOOR 95'-6"
GALLERY ABOVE
NEW
EXISTING
DN 12
FLOOR 100 9 1/2
CLASSROOMS
CAFETERIA & PLAYROOM
BASEMENT PLAN
SCALE: 1/8" = 1'-0"
SOUTH HIGH ENTRANCE
LANDING 99'
6'-4"
TOP PLATFORM 106'-10"
HARDWOOD FLR 95'-6"
DUCT UNDERSIDE 103'-9"
UNDERSIDE OF ROOF TRUSSES
EXISTING STEEL STAIRWAY AT PRESENT GYM
High School Cafeteria
H. S.
OF
STEMP- & ASSOCIATES
ARCHITECTS PHONE WALKER 6-1780 ENGINEERS
132 NO. CALUMET ROAD CHESTERTON, INDIANA