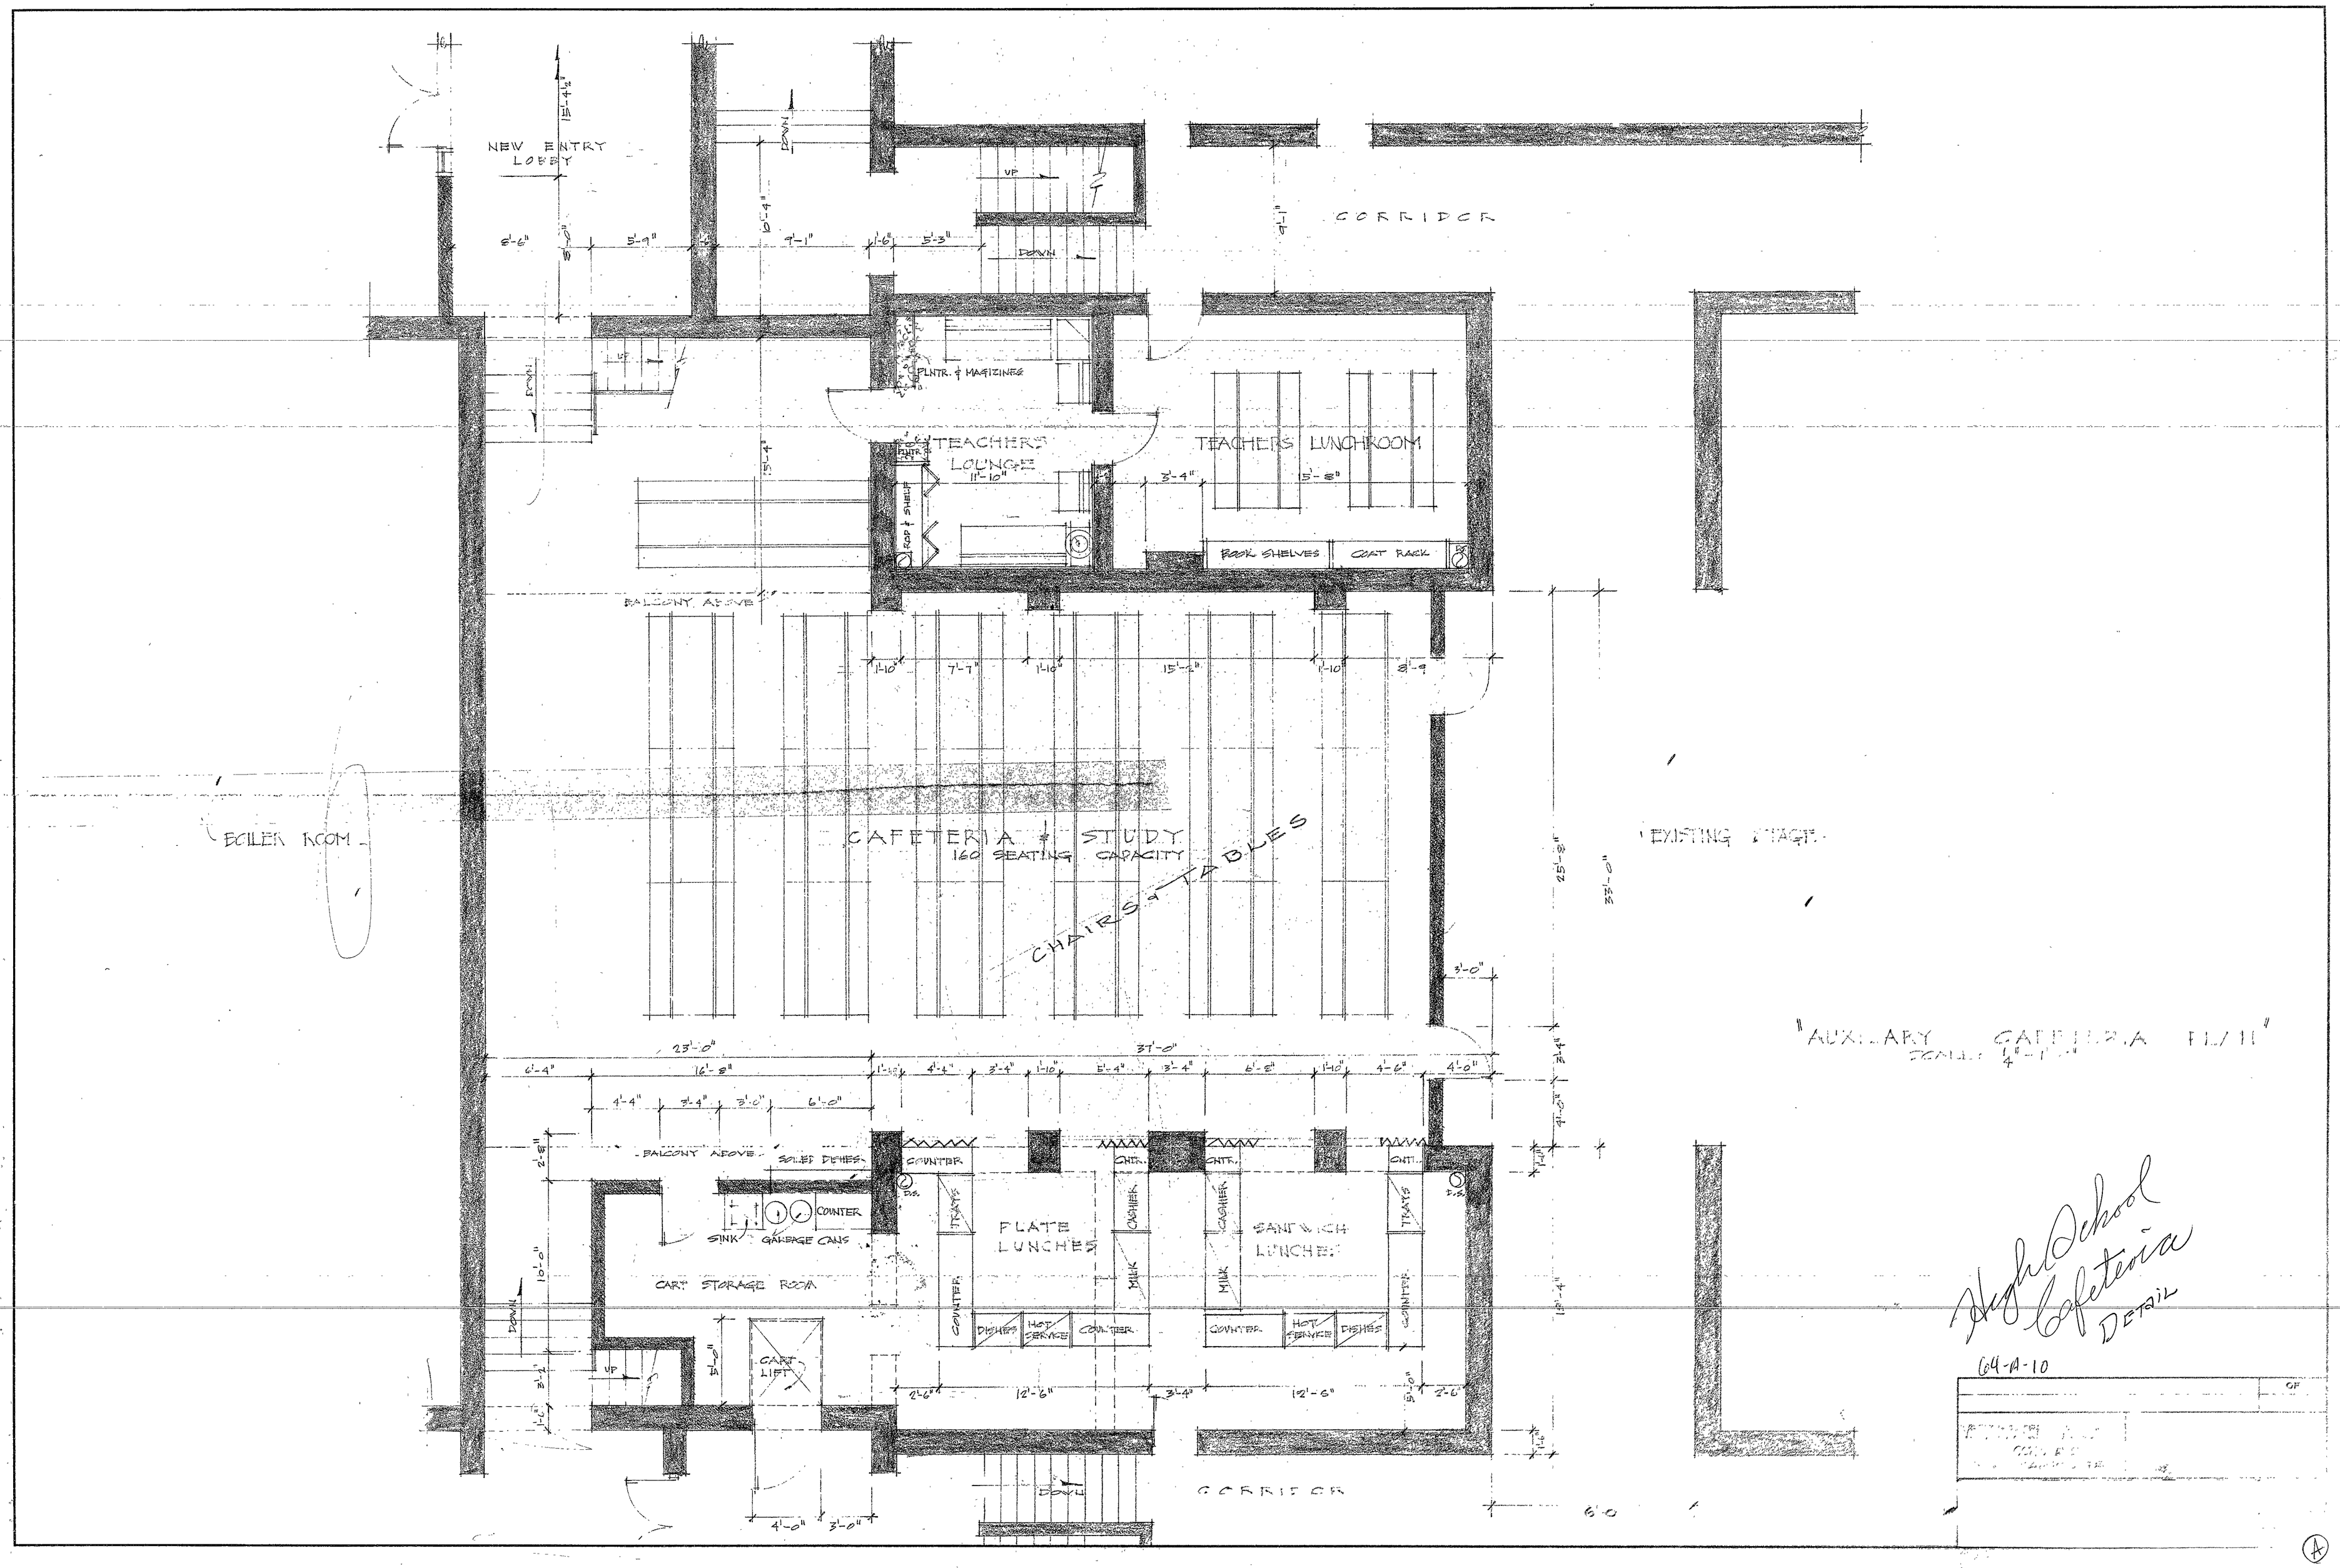
NEW ENTRY LOBBY
CORRIDOR
TEACHERS LOUNGE
TEACHERS LUNCHROOM
BOOK SHELVES
COAT RACK
BALCONY ABOVE
BOILER ROOM
CAFETERIA & STUDY
160 SEATING CAPACITY
CHAIRS & TABLES
EXISTING STAGE
"AUXILARY CAFETERIA PLAN"
SCALE: 1/4"=1'-0"
BALCONY ABOVE
SOILED DISHES
COUNTER
SINK
GARBAGE CANS
CART STORAGE ROOM
CART LIFT
PLATE LUNCHES
SANDWICH LUNCHES
TRAYS
CASHIER
MILK
DISHES
HOT SERVICE
CORRIDOR
High School Cafeteria
DETAIL
64-A-10