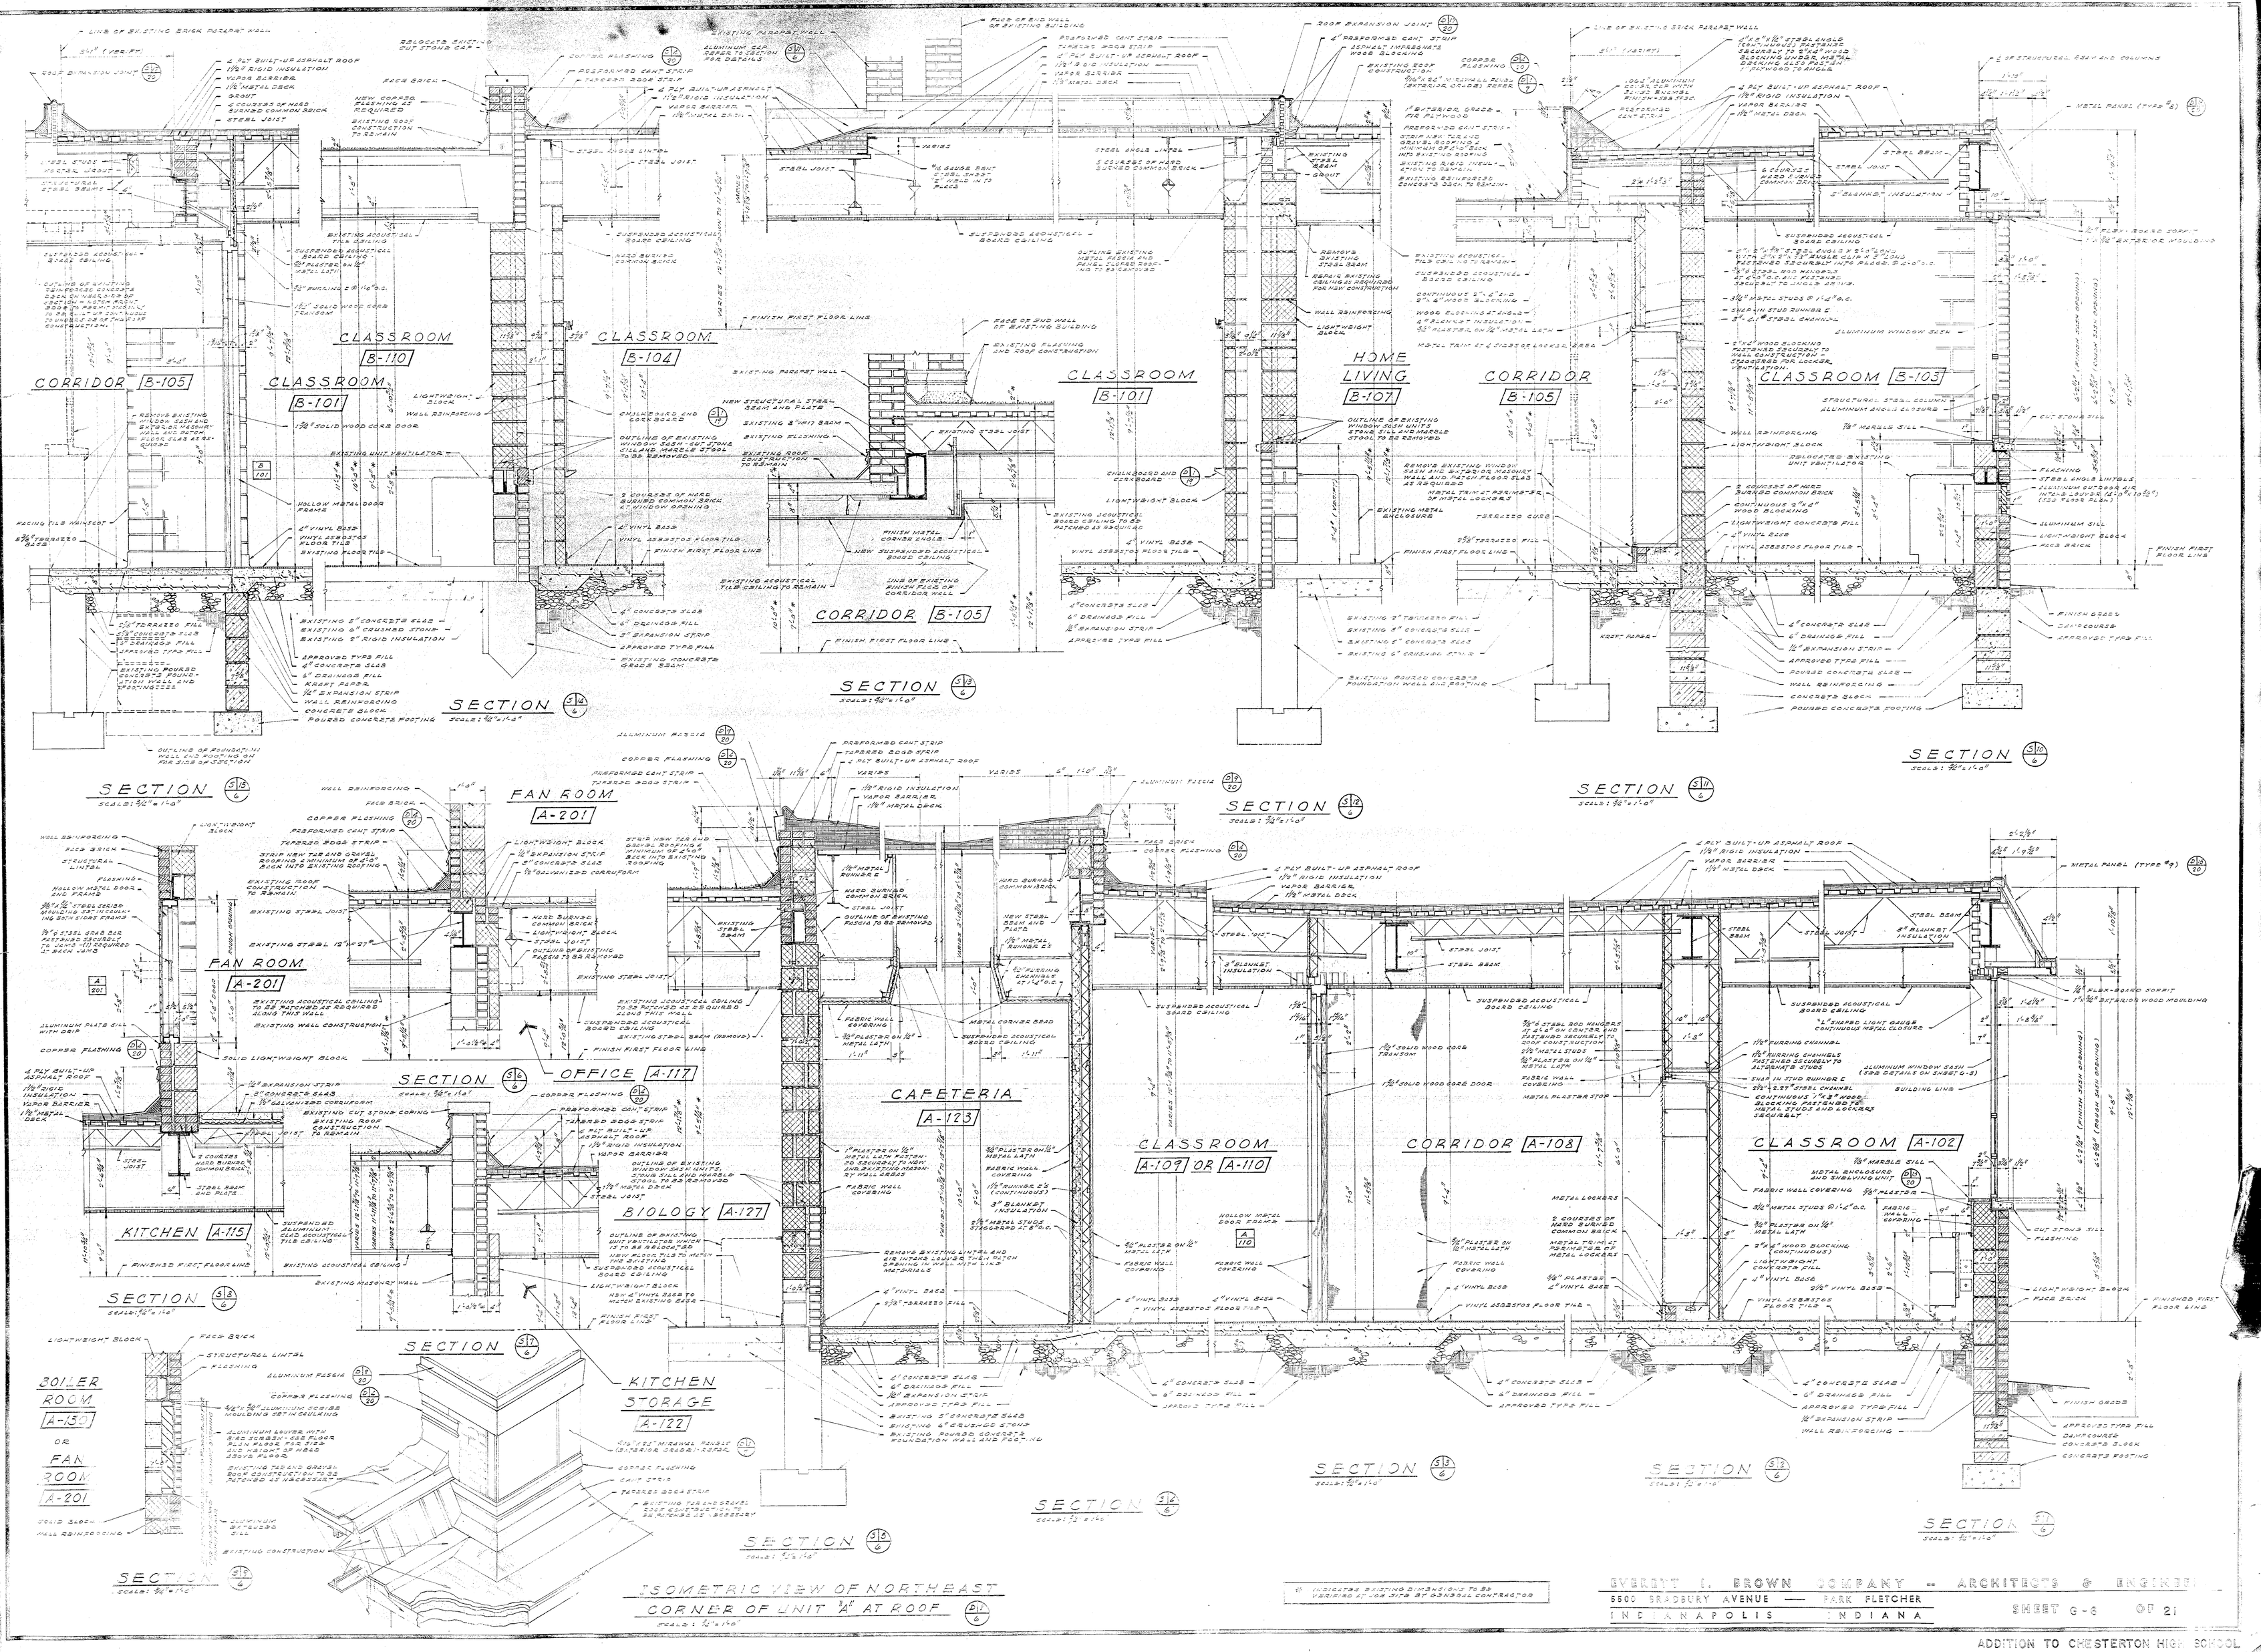
CORRIDOR B-105
CLASSROOM B-101
CLASSROOM B-110
CLASSROOM B-104
CLASSROOM B-101
HOME LIVING B-107
CORRIDOR B-105
CLASSROOM B-103
SECTION
FAN ROOM A-201
OFFICE A-117
CAFETERIA A-123
KITCHEN A-115
BIOLOGY A-127
KITCHEN STORAGE A-122
BOILER ROOM A-130
OR FAN ROOM A-201
CLASSROOM A-109 OR A-110
CORRIDOR A-108
CLASSROOM A-102
ISOMETRIC VIEW OF NORTHEAST CORNER OF UNIT "A" AT ROOF
* INDICATES EXISTING DIMENSIONS TO BE VERIFIED AT JOB SITE BY GENERAL CONTRACTOR
EVERETT L. BROWN COMPANY -- ARCHITECTS & ENGINEERS
5500 BRADBURY AVENUE — PARK FLETCHER
INDIANAPOLIS INDIANA
SHEET G-6 OF 21
ADDITION TO CHESTERTON HIGH SCHOOL