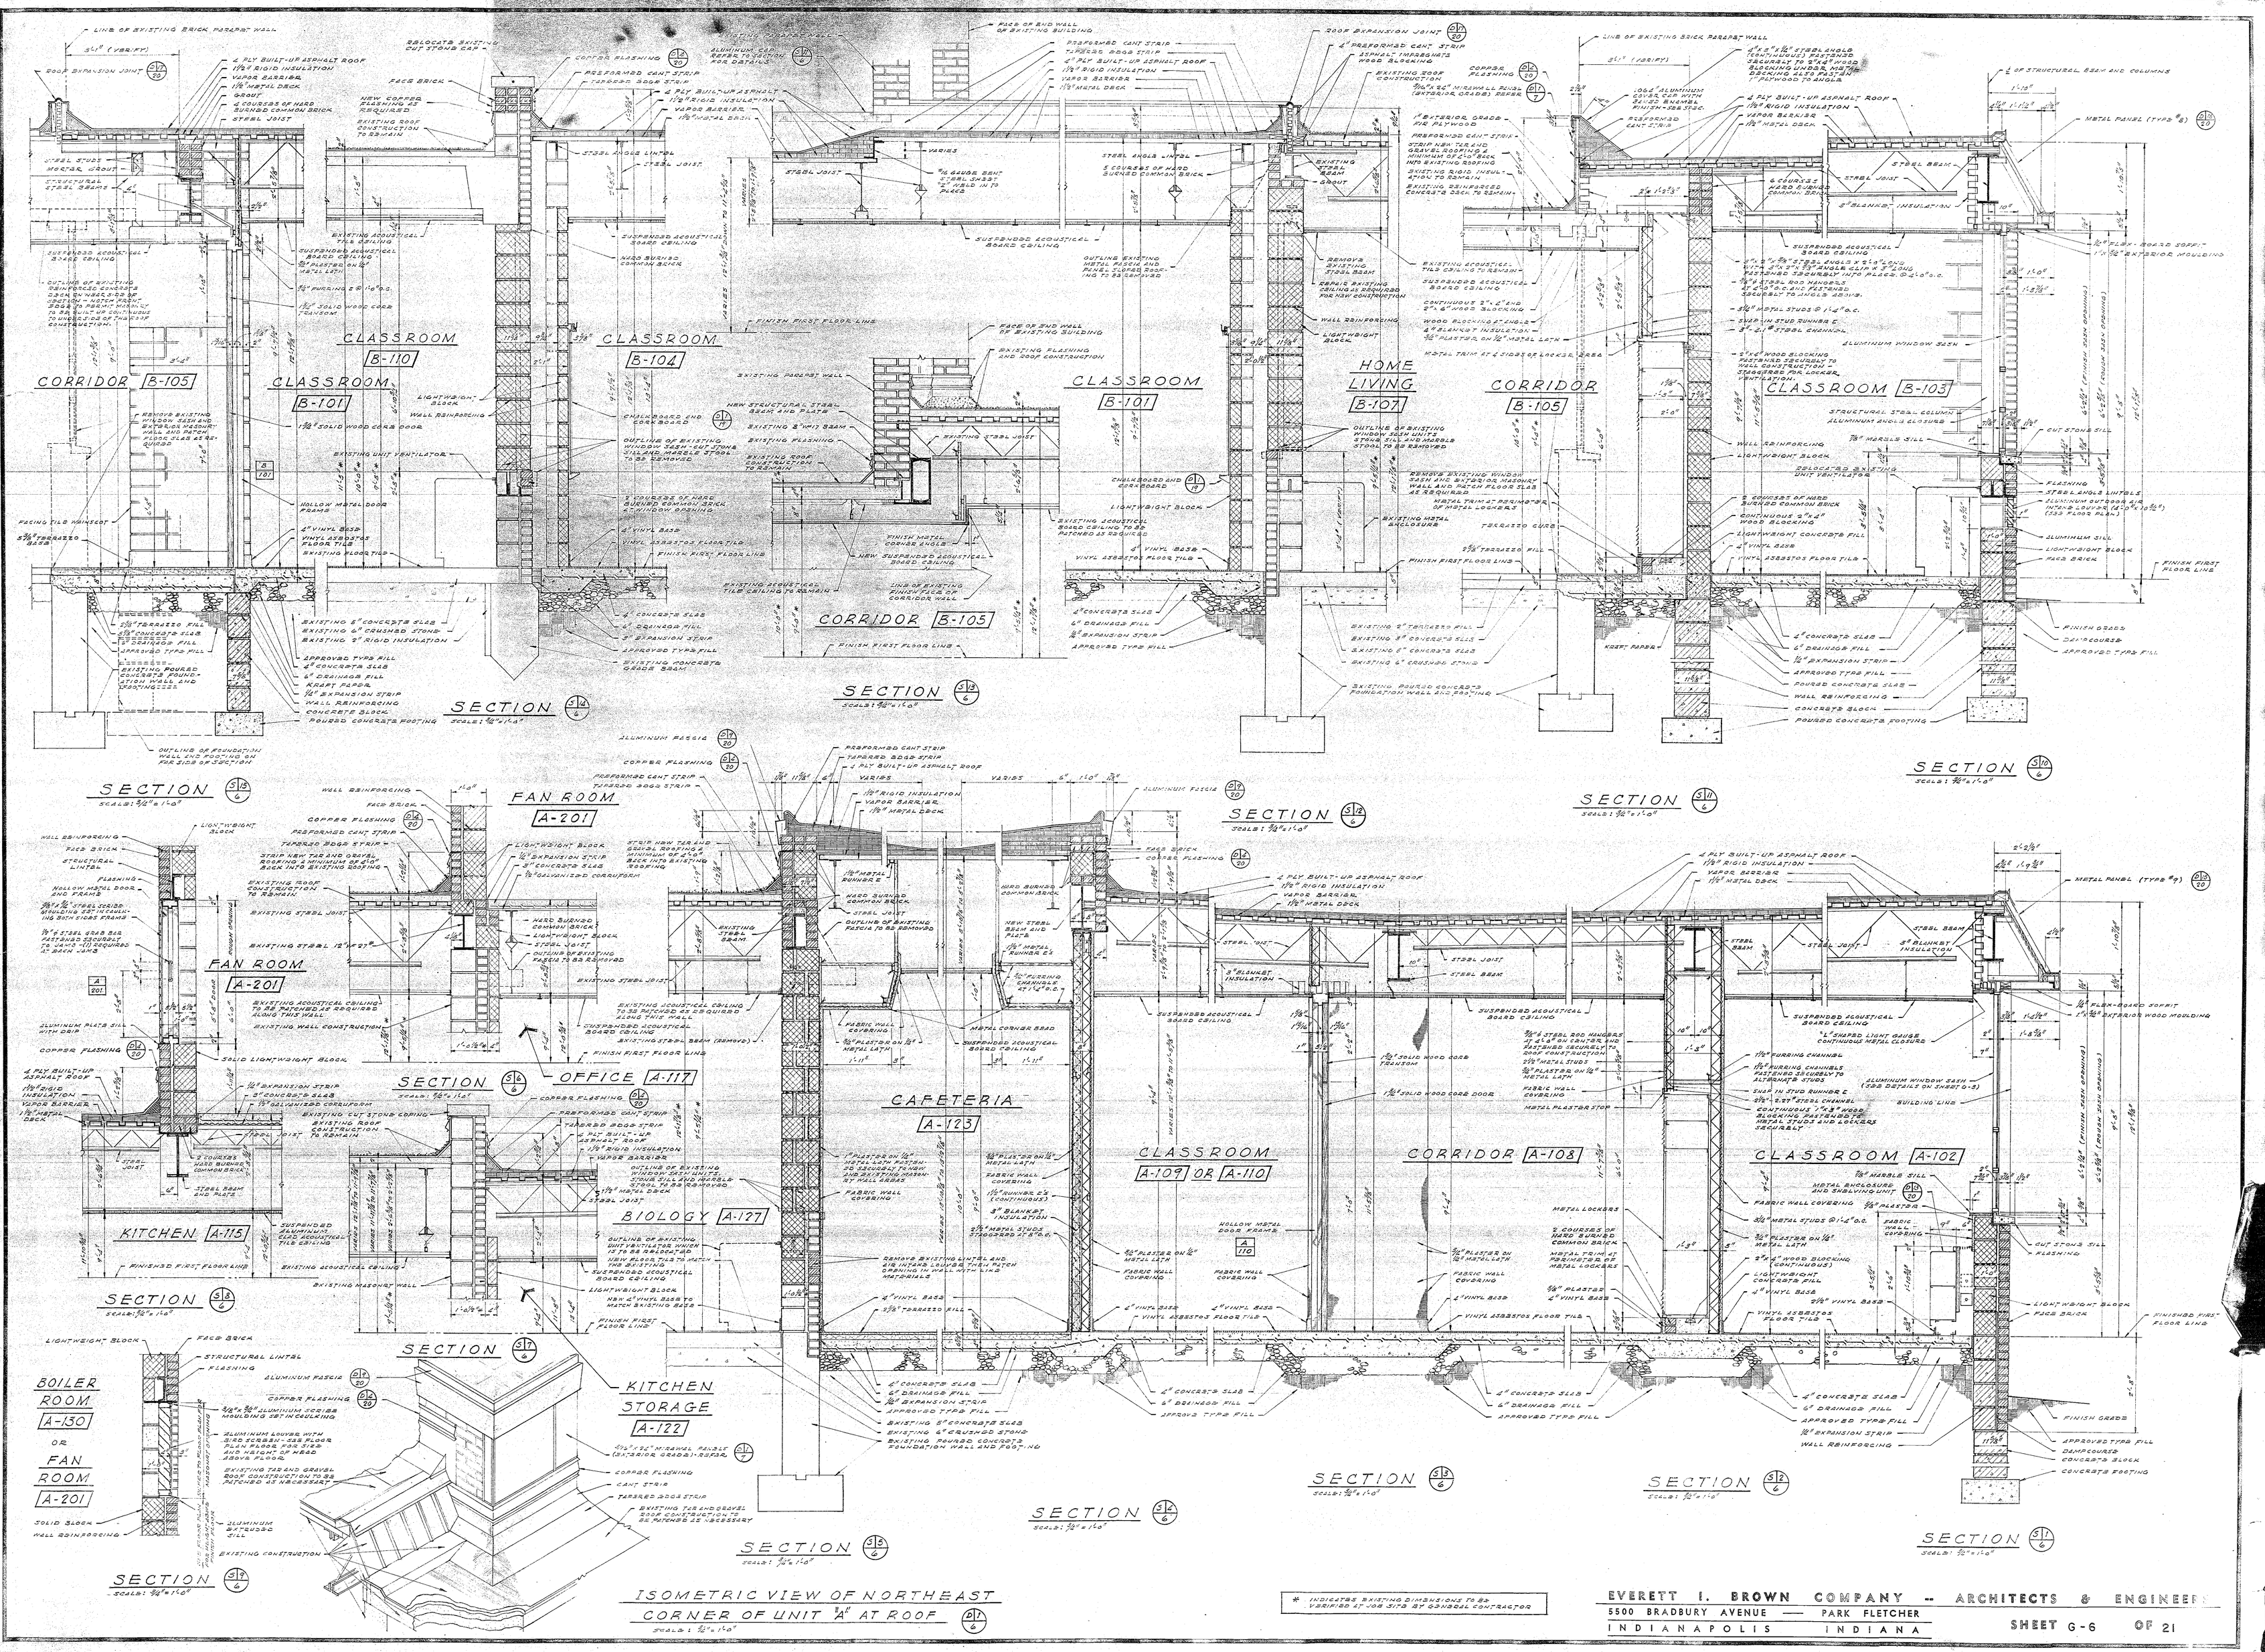

* INDICATES EXISTING DIMENSIONS TO BE VERIFIED AT JOB SITE BY GENERAL CONTRACTOR

EVERETT I. BROWN COMPANY -- ARCHITECTS & ENGINEERS
5500 BRADBURY AVENUE — PARK FLETCHER
INDIANAPOLIS INDIANA

SHEET G-6 OF 21

ADDITION TO CHESTERTON HIGH SCHOOL