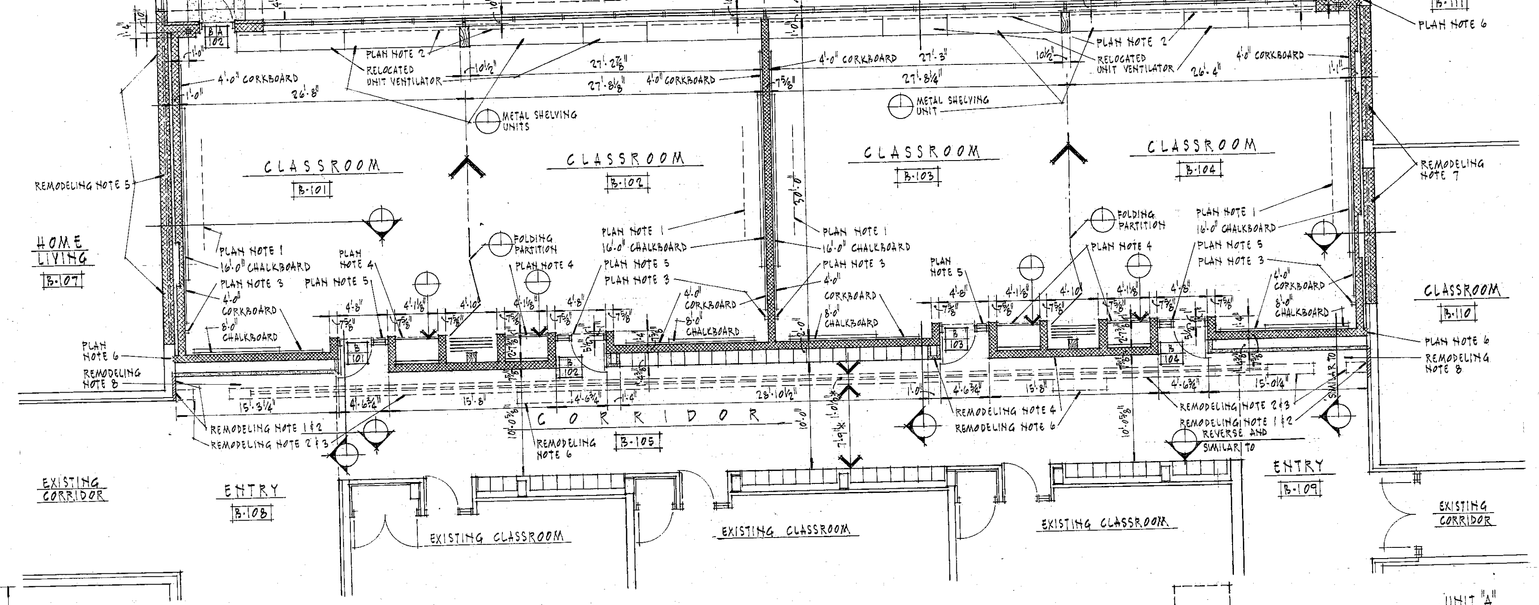

UNIT "B" FLOOR PLAN

SCALE - 1/8" = 1'-0"

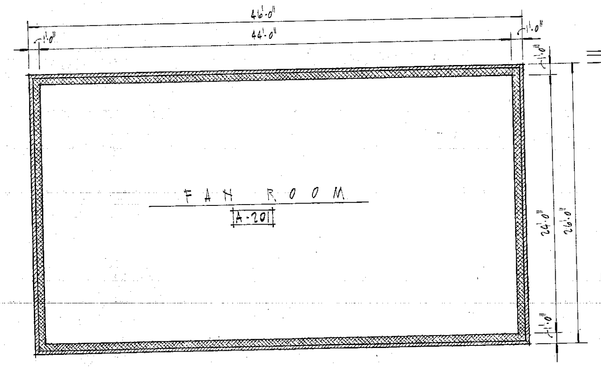

UNIT "A" SECOND FLOOR PLAN

SCALE - 1/8" = 1'-0"

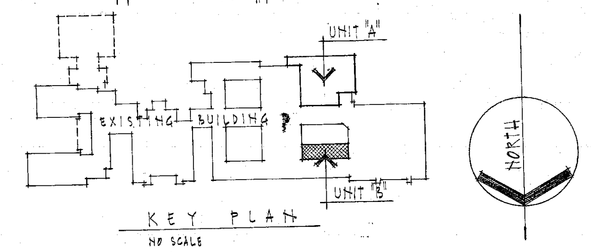

KEY PLAN

NO SCALE

| | | |