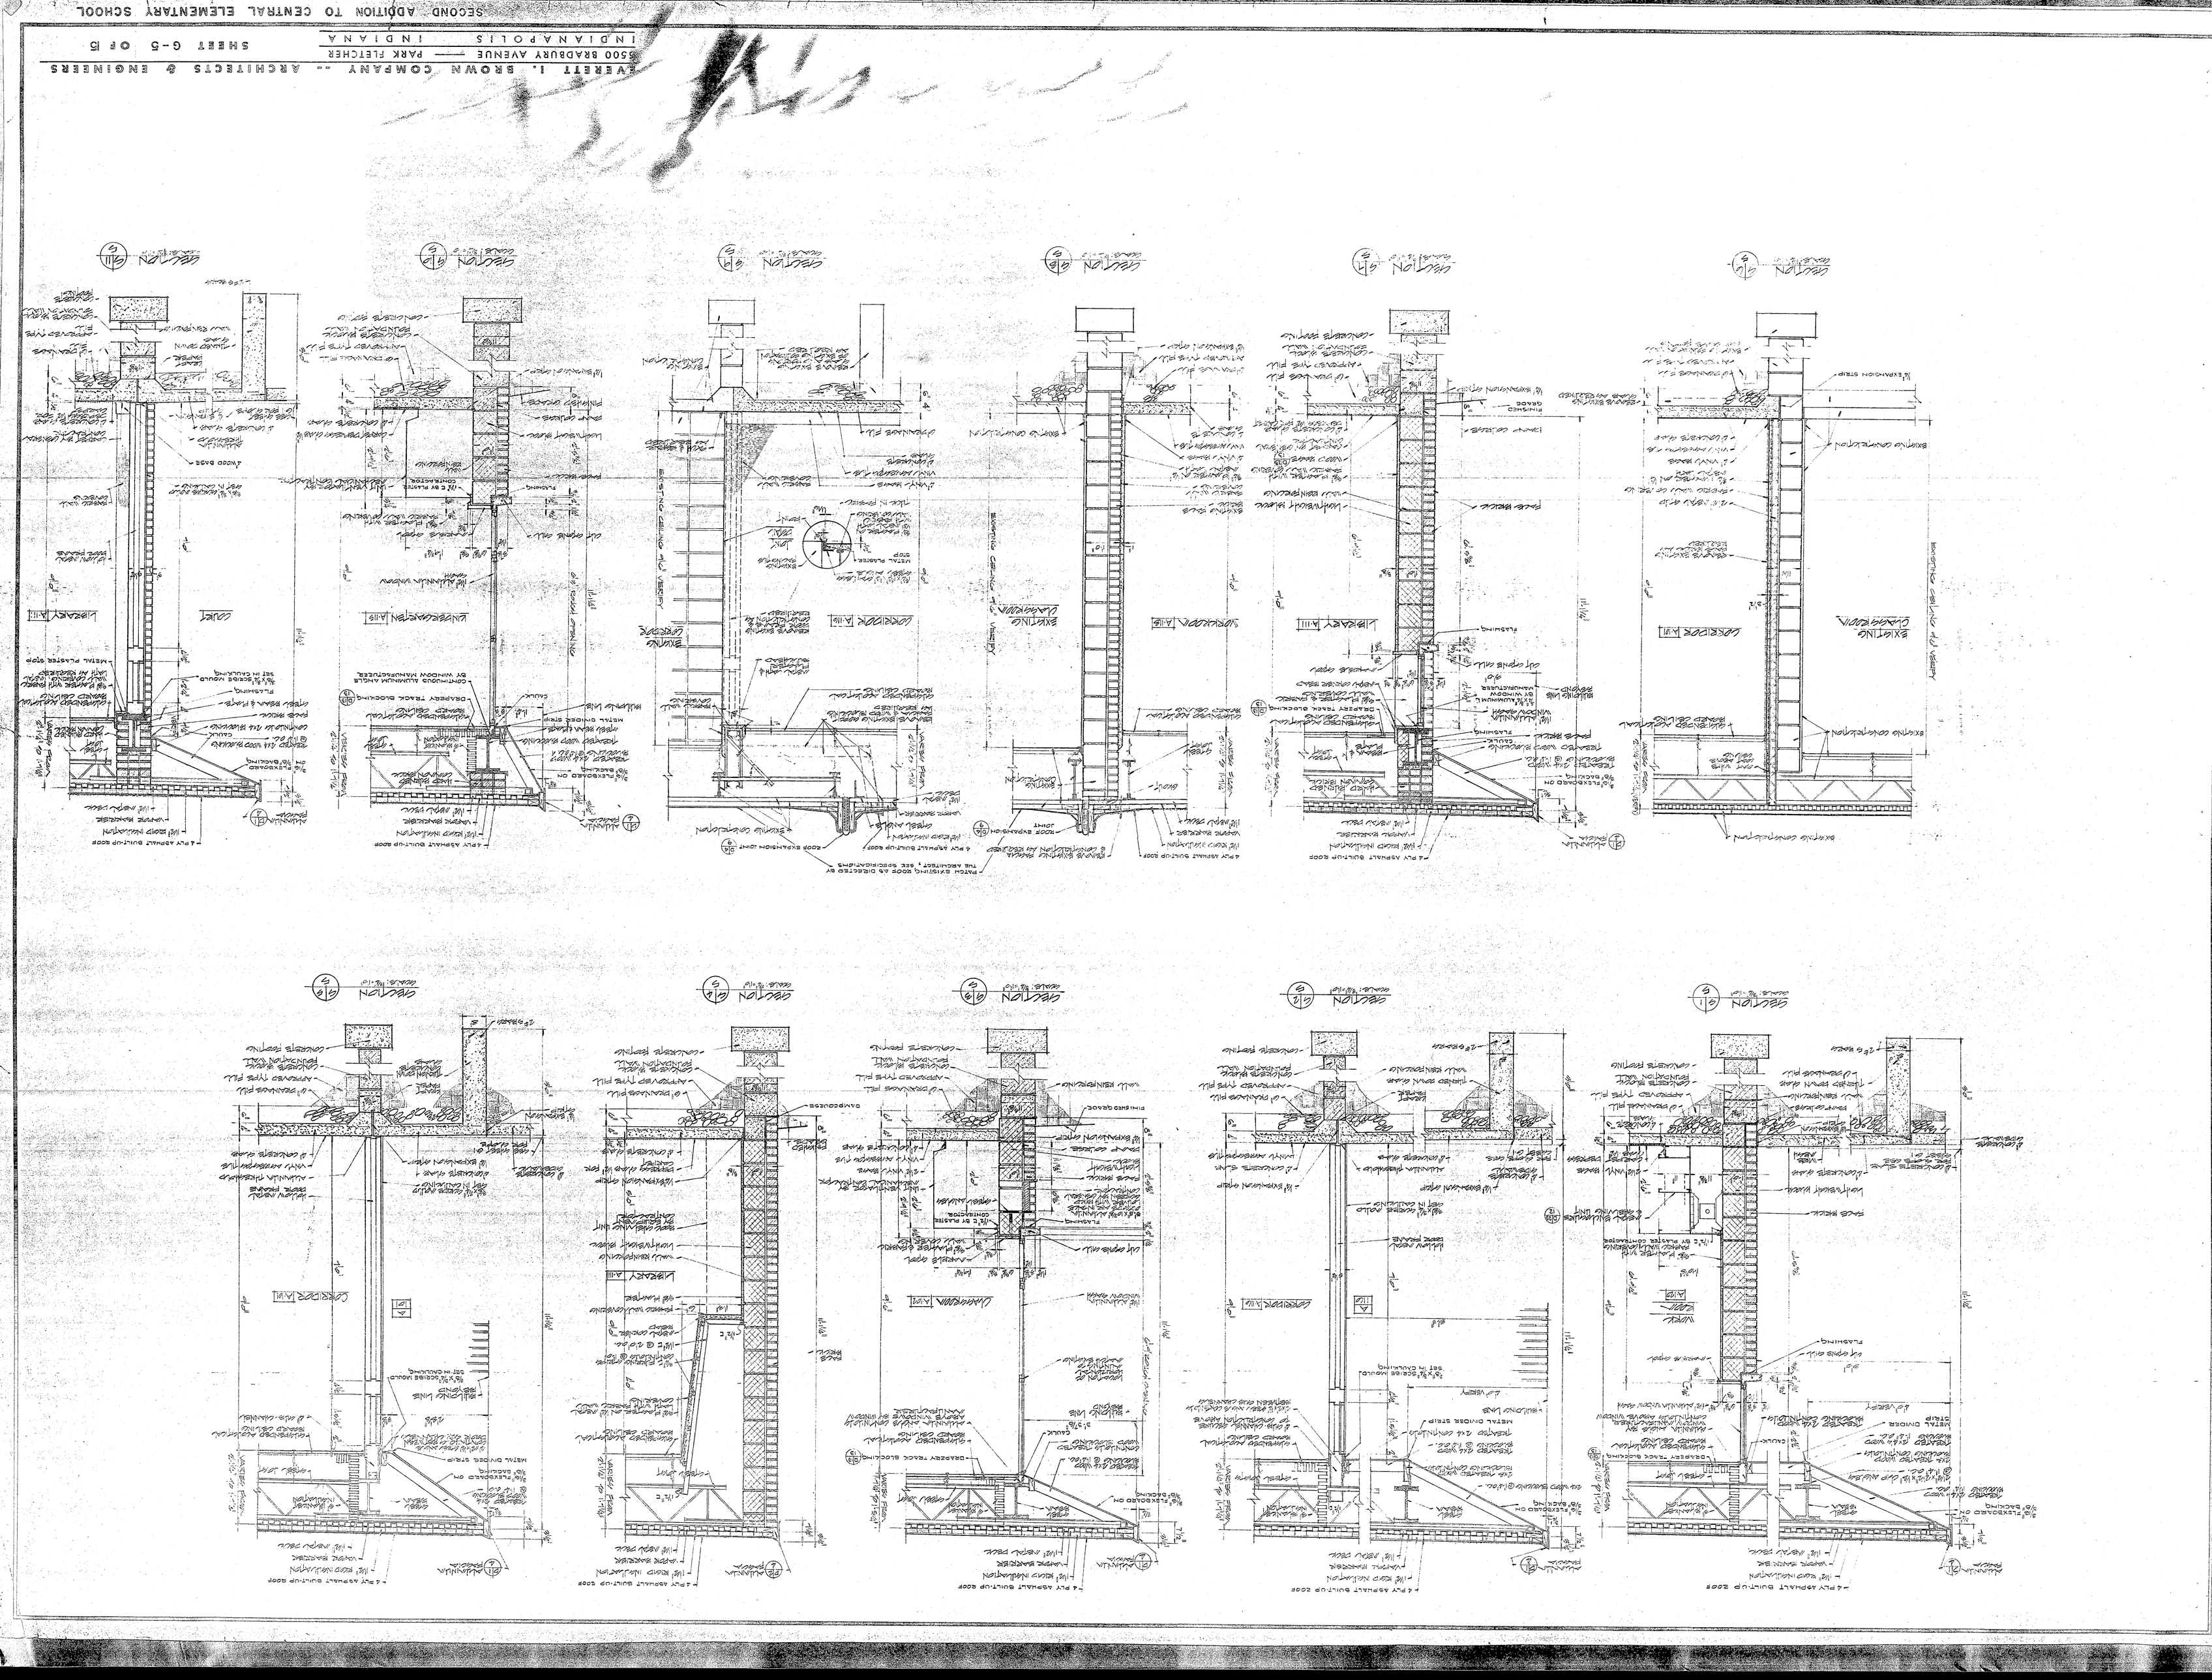
SECOND ADDITION TO CENTRAL ELEMENTARY SCHOOL
AVERETT I. BROWN COMPANY -- ARCHITECTS & ENGINEERS
5500 BRADBURY AVENUE —— PARK FLETCHER
INDIANAPOLIS INDIANA
SHEET G-5 OF 5
SECTION
SECTION
SECTION
SECTION
SECTION
SECTION
SECTION
SECTION
LIBRARY A-III
LIBRARY A-III
4 PLY ASPHALT BUILT-UP ROOF
1/2" ROOF INSULATION
VAPOR BARRIER
METAL DECK
ACOUSTICAL CEILING
FLASHING
METAL PLASTER STOP
METAL DIVIDER STRIP
EXPANSION JOINT
EXISTING CONSTRUCTION
EXISTING CEILING TO REMAIN
PATCH EXISTING ROOF AS DIRECTED BY THE ARCHITECT, SEE SPECIFICATIONS