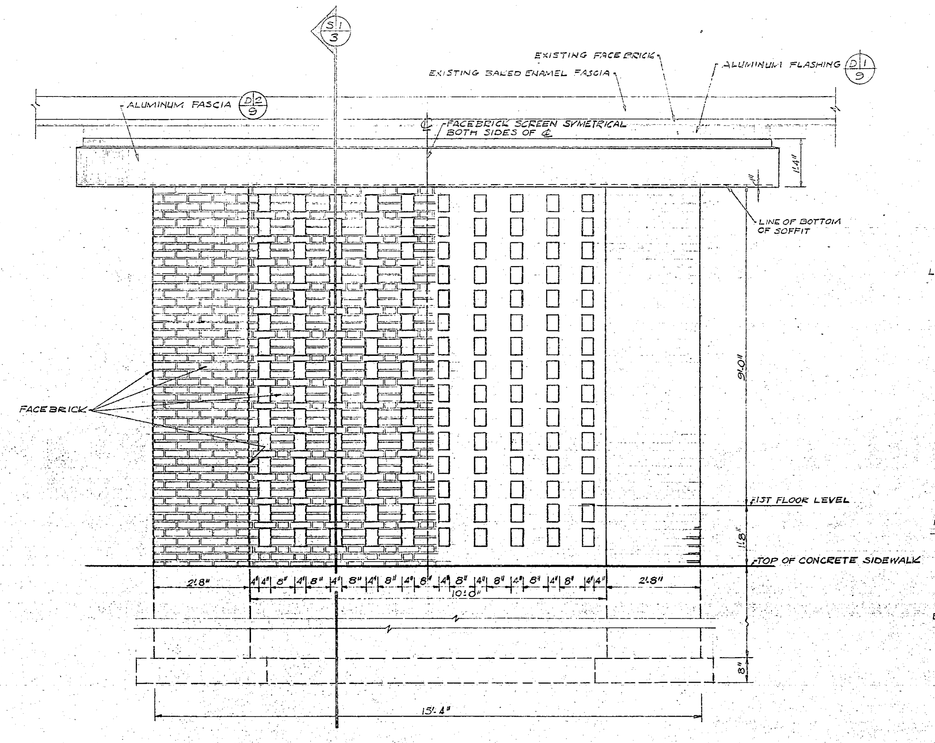

ELEVATION OF FACEBRICK SCREEN
SCALE: 1/2" = 1'-0" SEE PLAN SHEET G-3

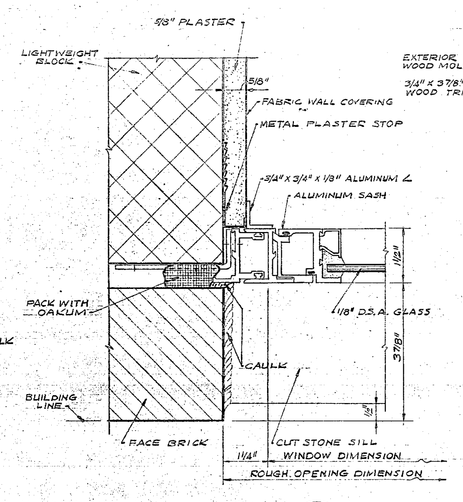

JAMB JE 14
SCALE: 1/2 FULL SIZE

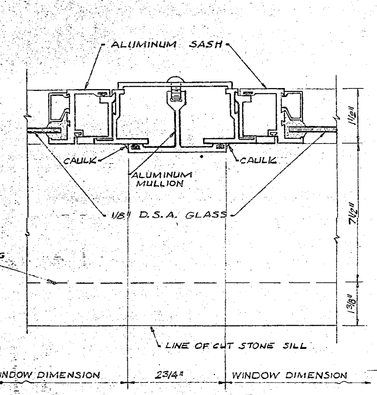

MULLION MF 14
SCALE: 1/2 FULL SIZE

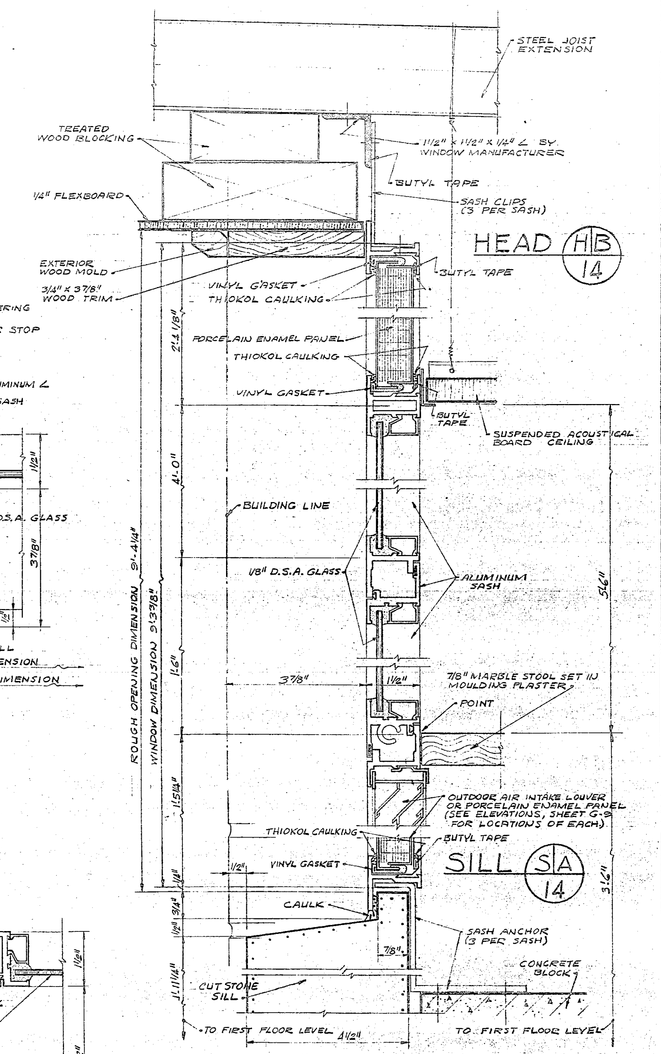

TYPICAL SECTION - WINDOW No. 1
SCALE: 1/2 FULL SIZE

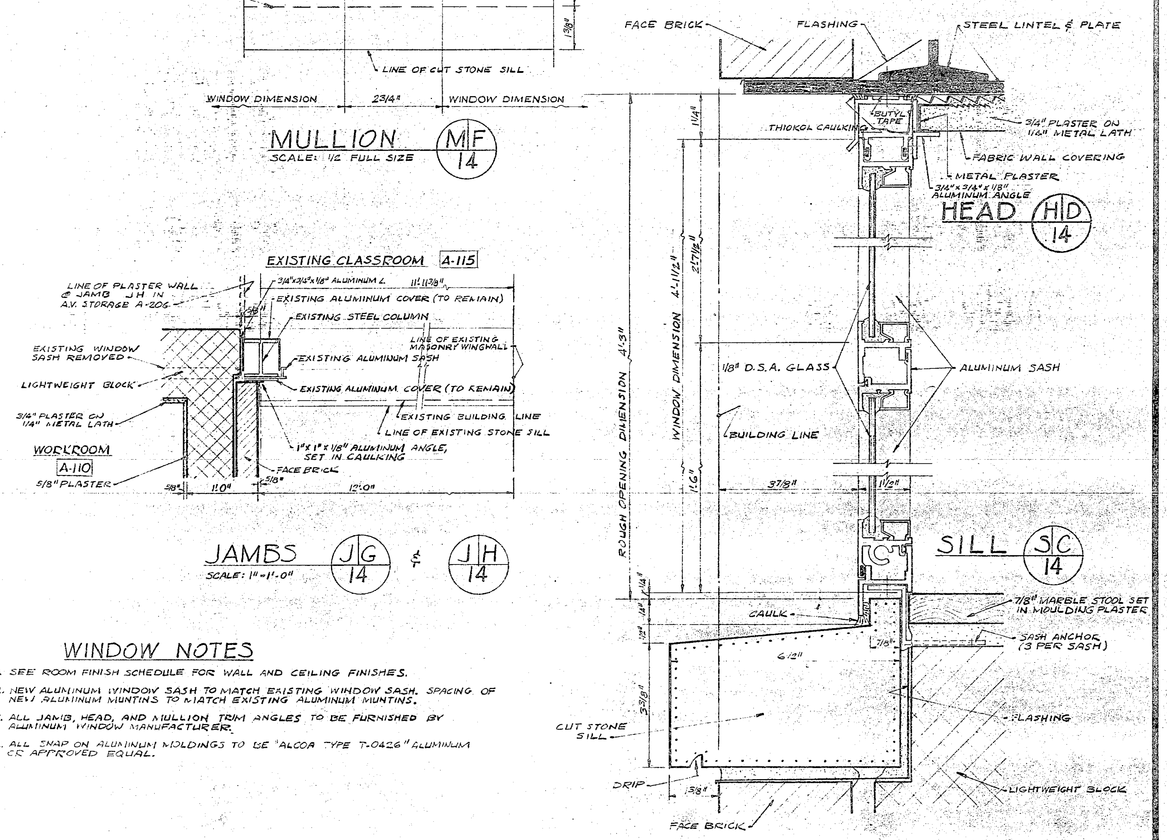

TYPICAL SECTION - WINDOW No. 2
SCALE: 1/2 FULL SIZE

EXISTING CLASSROOM A-115

JAMBS JG 14 & JH 14
SCALE: 1" = 1'-0"

WINDOW NOTES

1. SEE ROOM FINISH SCHEDULE FOR WALL AND CEILING FINISHES.
2. NEW ALUMINUM WINDOW SASH TO MATCH EXISTING WINDOW SASH. SPACING OF NEW ALUMINUM MUNTINS TO MATCH EXISTING ALUMINUM MUNTINS.
3. ALL JAMB, HEAD, AND MULLION TRIM ANGLES TO BE FURNISHED BY ALUMINUM WINDOW MANUFACTURER.
4. ALL SNAP ON ALUMINUM MOLDINGS TO BE "ALCOA TYPE T-0426" ALUMINUM OR APPROVED EQUAL.

·WINDOW SCHEDULE· YOST ELEMENTARY SCHOOL

MARK	ROUGH OPENING WIDTH	ROUGH OPENING HEIGHT	SILL	HEAD	JAMB	MULLION	SCREEN	REMARKS
1	9'-0"	5'-1 1/4"	A	B	E	–	–	SEE SA/11 SC/11
2	9'-0"	4'-3"	C	D	E	F	–	SEE SB/11

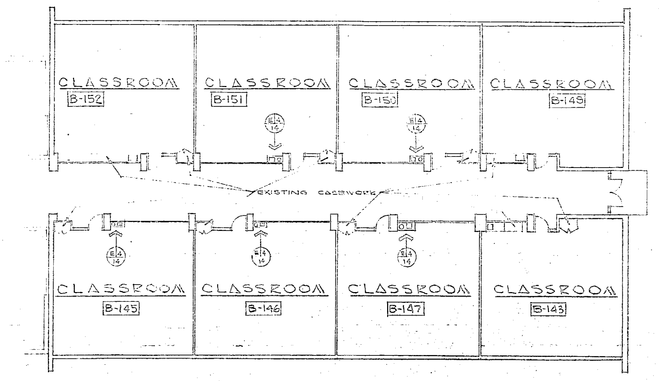

EXISTING NORTH WING
CENTRAL ELEMENTARY
SCALE: 1/16" = 1'-0"

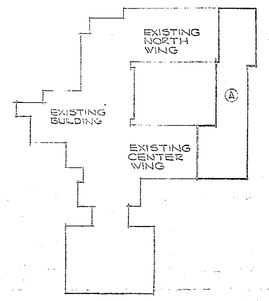

CENTRAL ELEMENTARY
KEY PLAN
NO SCALE

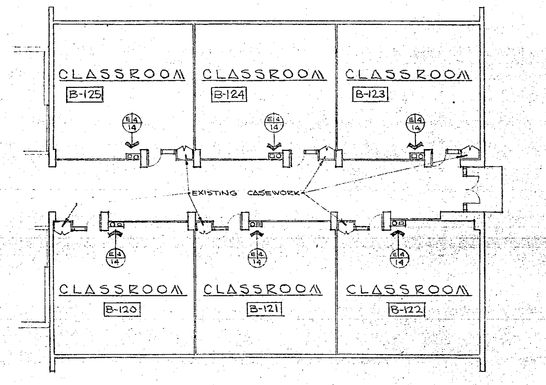

EXISTING CENTER WING
CENTRAL ELEMENTARY
SCALE: 1/16" = 1'-0"

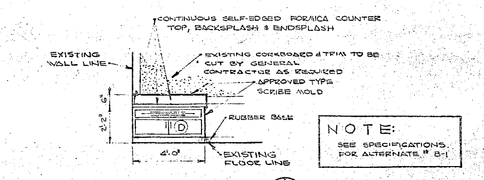

NOTE:
SEE SPECIFICATIONS, FOR ALTERNATE # B-1.

ELEVATION E4 14
SCALE: 3/4" = 1'-0"
CENTRAL ELEMENTARY
CLASSROOMS: B-151, B-150
B-147, B-146, B-149, B-148, B-124, B-123
B-120, B-121 & B-122

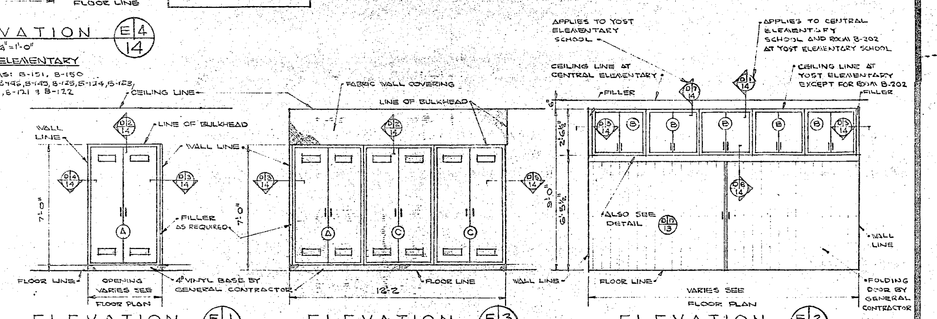

ELEVATION E1 14
SCALE: 3/4" = 1'-0"
ROOMS:
CENTRAL ELEMENTARY:
CLASSROOMS: B-150, B-151, B-146, B-147, B-148, B-149
YOST ELEMENTARY:
CLASSROOMS: A-103, A-104, B-201, B-202, B-203

ELEVATION E3 14
SCALE: 3/4" = 1'-0"
ROOMS:
YOST ELEMENTARY:
BOXA ROOM B-202

ELEVATION E2 14
SCALE: 3/4" = 1'-0"
ROOMS:
CENTRAL ELEMENTARY:
CLASSROOMS: A-103, A-104
YOST ELEMENTARY:
CLASSROOMS: A-102, B-201

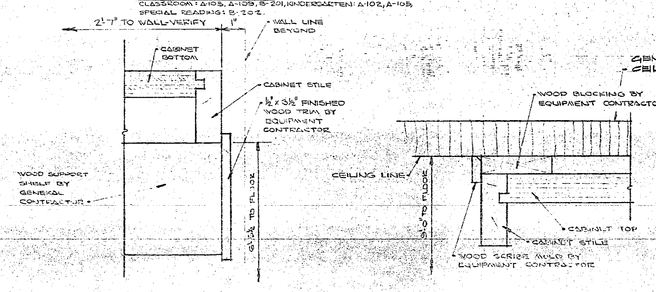

GENERAL CONTRACTOR TO EXTEND CEILING TO WALL CONSTRUCTION

MARK	DESCRIPTION	CATALOG NO.
A	TEACHERS STORAGE CASE	1109
B	WALL CABINET ADDRESS TO 2'-0" IN OVERALL DEPTH	2309 ADDRESS
C	SHELF STORAGE UNIT	3111
	ALTERNATE # E-1	
D	SINK BASE UNIT	4445

DETAIL D6 14
SCALE: HALF SIZE

DETAIL D7 14
SCALE: HALF SIZE

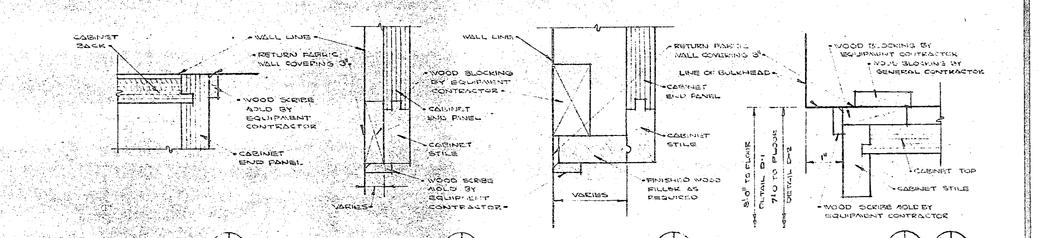

DETAIL D5 14
SCALE: HALF SIZE

DETAIL D4 14
SCALE: HALF SIZE

DETAIL E3 14
SCALE: HALF SIZE

DETAIL D1 14 D2 14
SCALE: HALF SIZE

BUILT-IN CABINETWORK
DIVISION # 7

EVERETT I. BROWN COMPANY -- ARCHITECTS & ENGINEERS
5500 BRADBURY AVENUE — PARK FLETCHER
INDIANAPOLIS INDIANA
SHEET G-14 OF 15

CENTRAL & YOST ADDITIONS