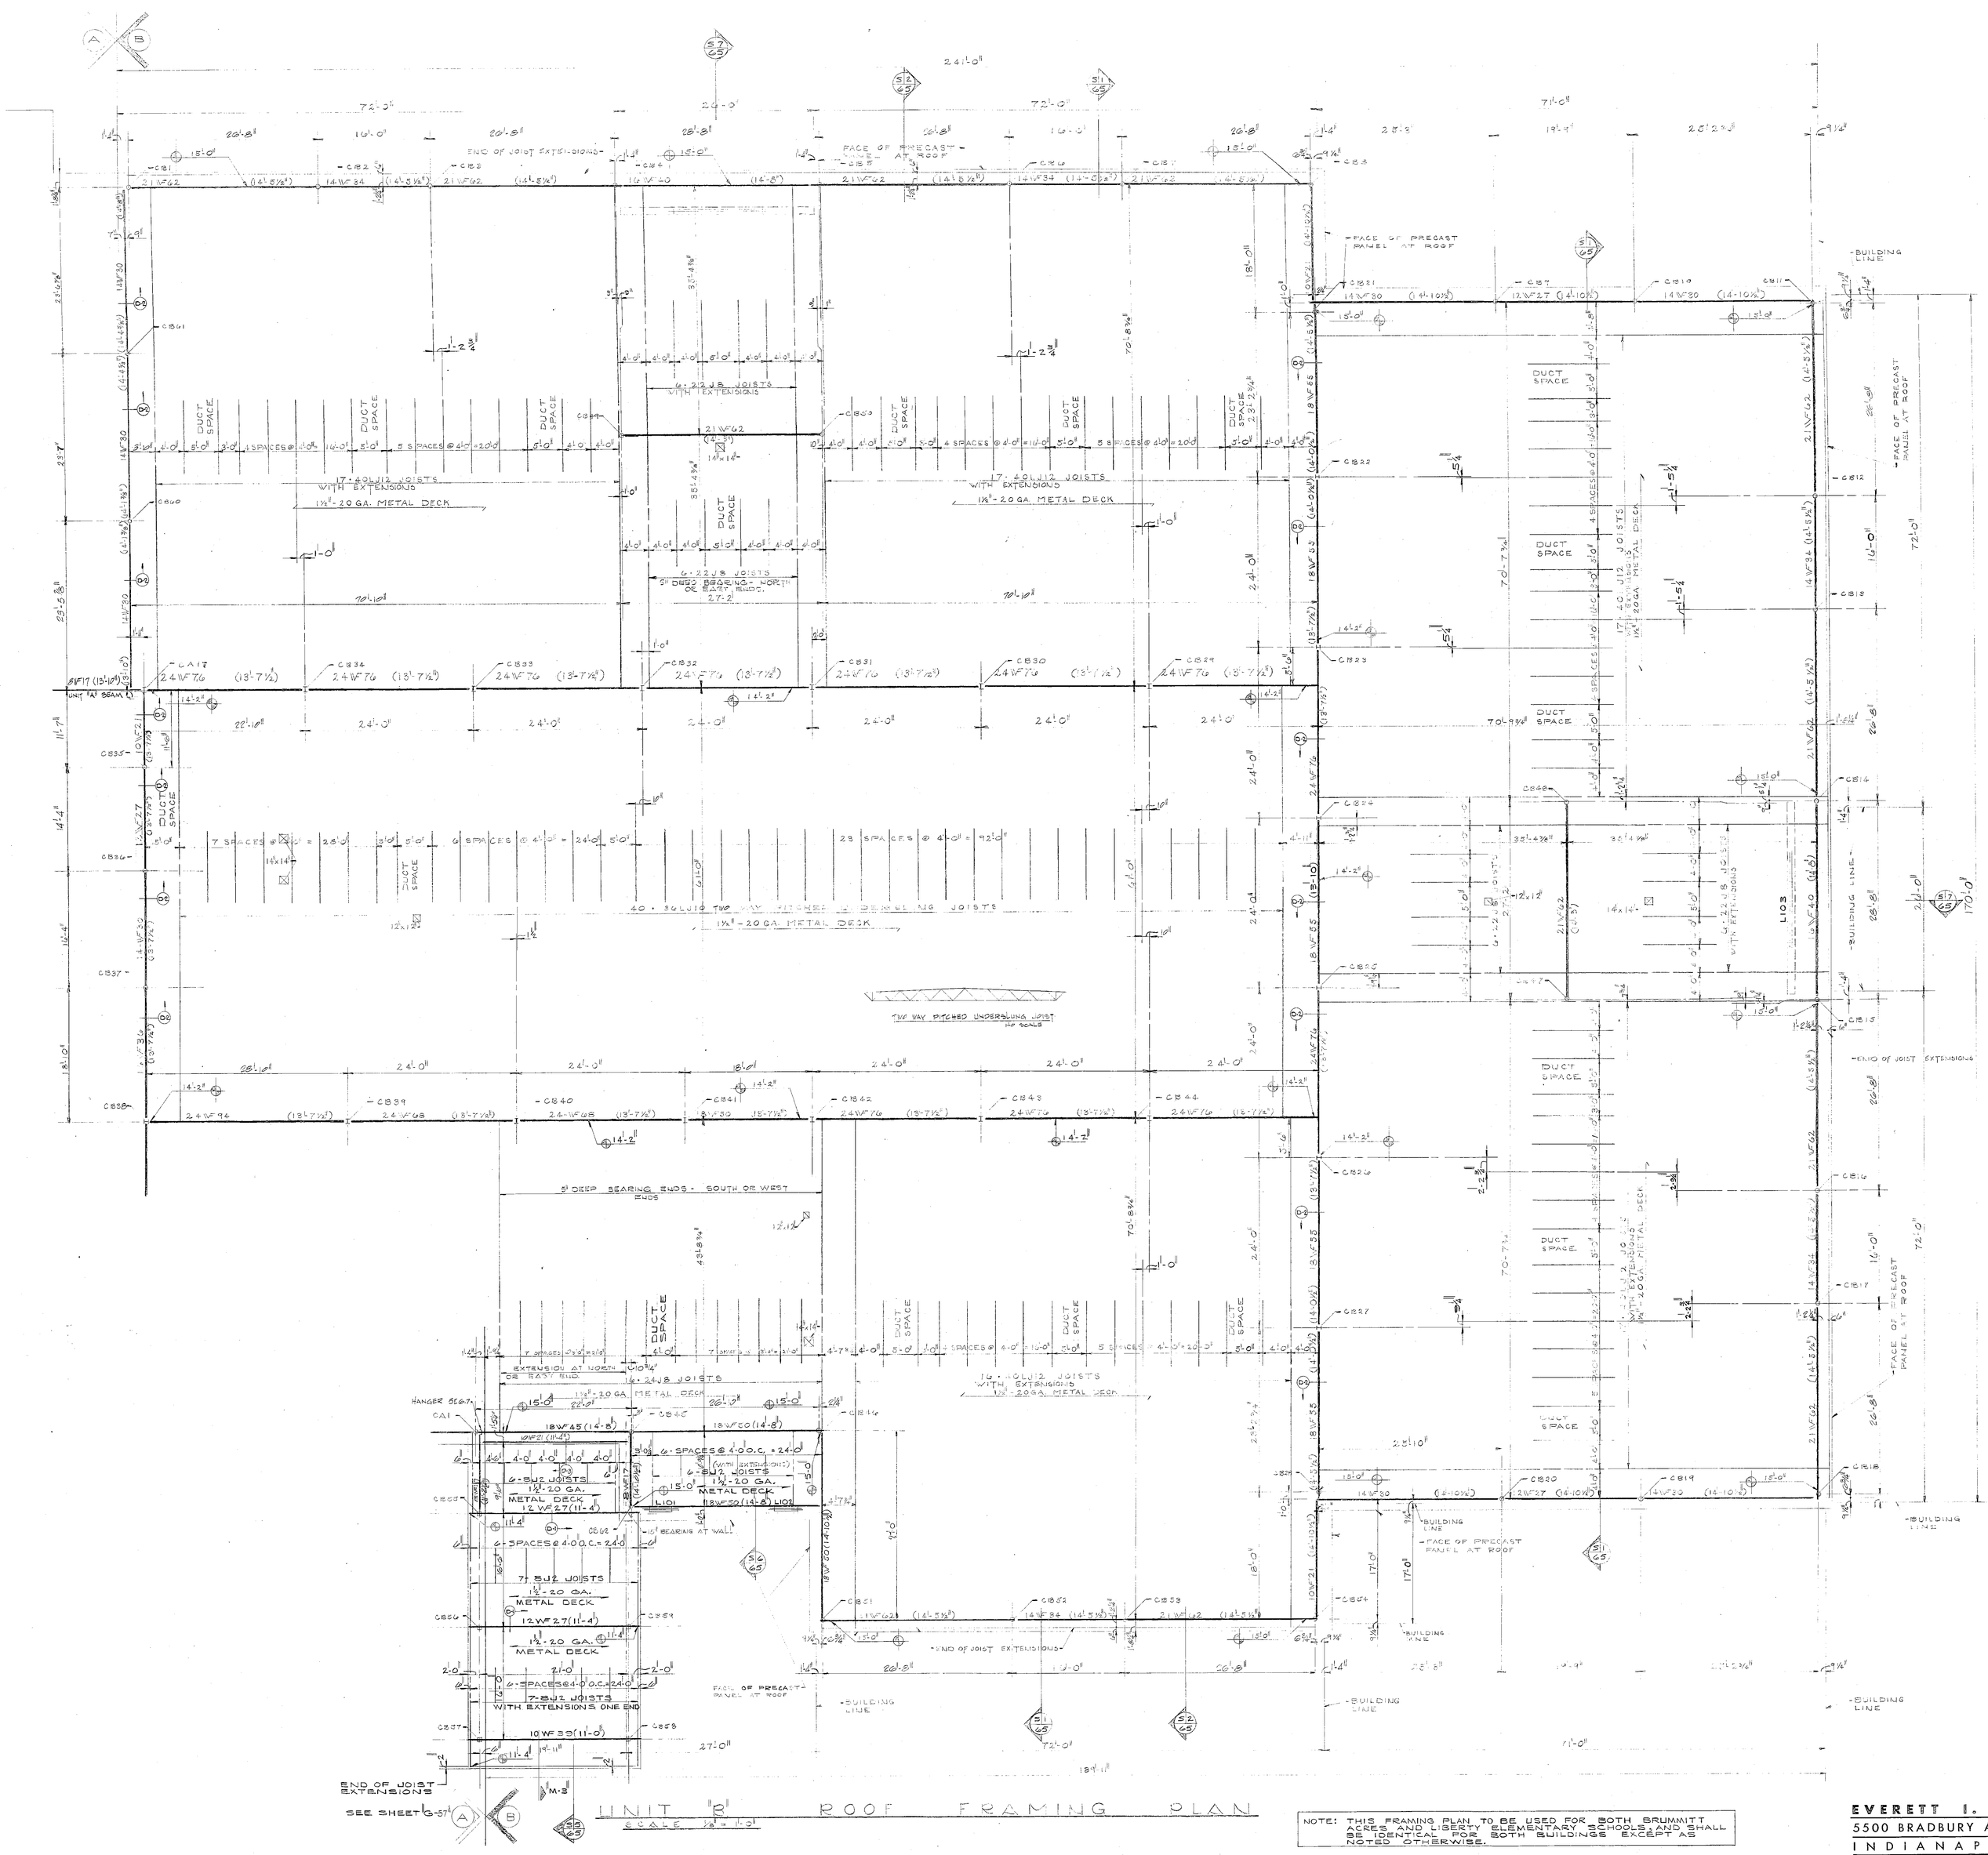

NOTE: THIS FRAMING PLAN TO BE USED FOR BOTH BRUMMITT ACRES AND LIBERTY ELEMENTARY SCHOOLS AND SHALL BE IDENTICAL FOR BOTH BUILDINGS EXCEPT AS NOTED OTHERWISE.

COLUMN SCHEDULE

MARK	SECTION	TOP ℄	BASE ℄	TO 1st PIER BELOW ELEVATION ✱
CB1, CB2, CB3, CB4, CB5, CB6, CB7, CB8, CB15, CB16, CB17, CB52, CB53	4" ⌀ E.S. PIPE	3/8" x 13/16" x 10'	6" x 1 1/2" x 11'	8'
CB8, CB11, CB18, CB51, CB54	4" ⌀ PIPE	3/8" x 13/16" x 10'	5" x 1" x 11'	8'
CB9, CB10, CB19, CB20	4" ⌀ PIPE	1/4" x 3/8" x 10'	5" x 3/8" x 11'	8'
CB21	4" ⌀ PIPE	7" x 3/8" x 10'	6" x 1" x 11'	8'
CB22, CB23, CB24, CB25, CB26, CB27, CB28, CB29, CB30, CB31, CB32, CB33, CB34, CB35, CB36, CB37, CB38, CB39, CB40, CB41, CB42, CB43, CB44,	8 WF 28	——	12" x 12 1/2" x 12 1/2" ✱✱	8'
CB28	4" ⌀ PIPE	7" x 3/8" x 10'	7" x 1" x 11'	8'
CB35, CB36,	4" ⌀ PIPE	6" x 3/8" x 10'	6" x 1" x 11'	8'
CB37	4" ⌀ PIPE	7" x 3/8" x 10'	7" x 1" x 11'	8'
CB45	4" ⌀ E.S. PIPE	7" x 3/8" x 10'	7" x 1" x 11'	8'
CB46, CB47, CB48, CB49, CB50	4" ⌀ PIPE	8" x 3/8" x 10'	6" x 1" x 11'	8'
CB55, CB56, CB57, CB58, CB59	5" x 5" x 1/4" TUBE	6" x 3/8" x 11'	6" x 3/8" x 11'	1'-4'
CB60, CB61	4" ⌀ PIPE	6" x 3/8" x 10'	6" x 3/8" x 11'	8'
CB62	4" ⌀ PIPE	7" x 3/8" x 10'	6" x 1" x 11'	8'

● SEE BASE ℄ DETAIL ON SHEET 'G-58'.

✱ ELEVATION - 100'-0" FOR LIBERTY ELEMENTARY
643'-0" FOR BRUMMITT ACRES
✱✱ SEE SHEET 'G-58' FOR COLUMN BASE DETAIL.

FRAMING PLAN NOTES (ROOF FRAMING)

1. SEE SHEET 'G-5' FOR GENERAL FRAMING NOTES AND DETAILS.
2. ⊕ 15'-0" DENOTES TOP OF METAL DECK ABOVE NOMINAL FIRST FLOOR ELEVATION OF 648'-0" BRUMMITT ACRES ELEMENTARY
   100'-0" LIBERTY ELEMENTARY
3. BEAM SIZE - TOP OF LINTEL BEAM
   ~~TOP OF~~ ~~BOTTOM~~
   TOP OF SLOPING BEAM
   NOTE: TOP OF BEAMS ARE REFERENCED TO NOMINAL FIRST FLOOR ELEVATION. 648'-0" BRUMMITT ACRES ELEMENTARY
   100'-0" LIBERTY ELEMENTARY
4. ALL BEAMS SHALL BEAR 8" ON MASONRY WALLS UNLESS OTHERWISE NOTED ON THIS PLAN.
5. ⊡ 14", 14" DENOTES ROOF OPENING AND SIZE. MISCELLANEOUS METALS CONTRACTOR SHALL PROVIDE CURB ANGLES FOR OPENINGS SHOWN OR WHERE REQUIRED.
6. SEE SHEET 'G-57' FOR LINTEL SCHEDULE.

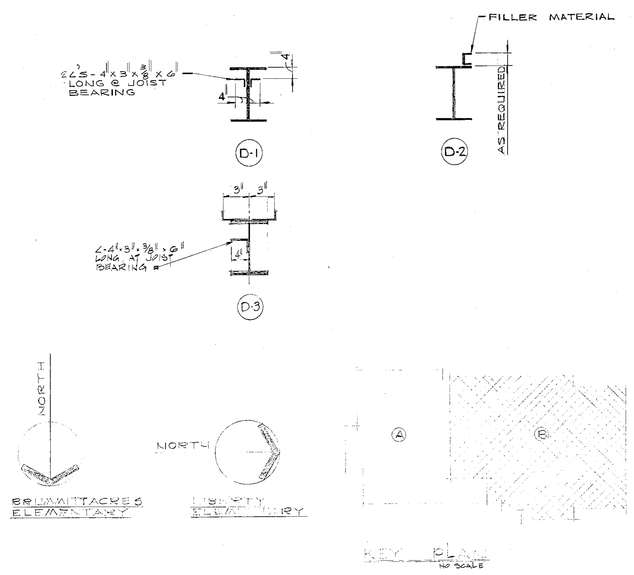

EVERETT I. BROWN COMPANY -- ARCHITECTS & ENGINEERS
5500 BRADBURY AVENUE —— PARK FLETCHER
INDIANAPOLIS INDIANA

SHEET G-61 OF 72

LIBERTY AND BRUMMITT ACRES ELEMENTARY SCHOOLS