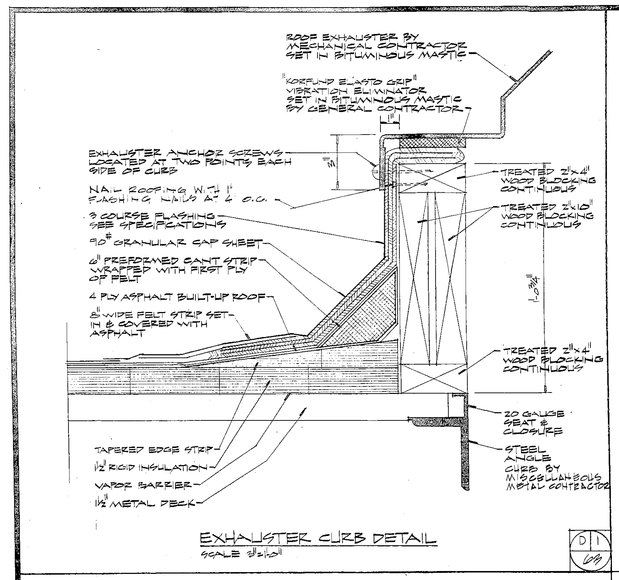

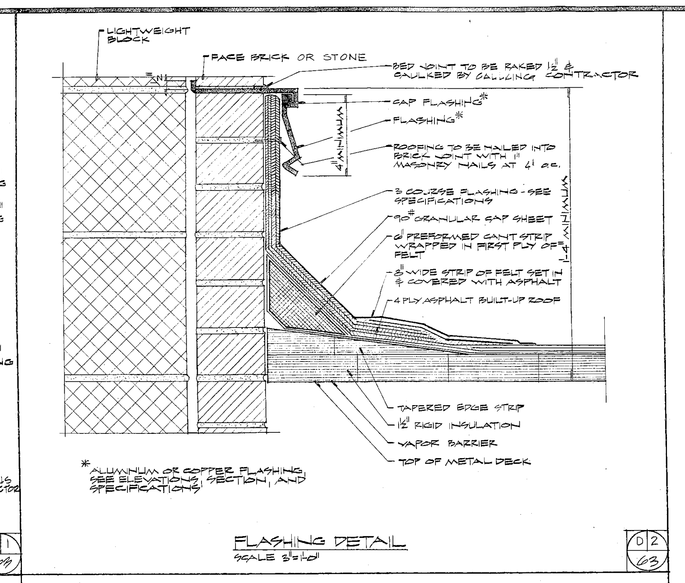

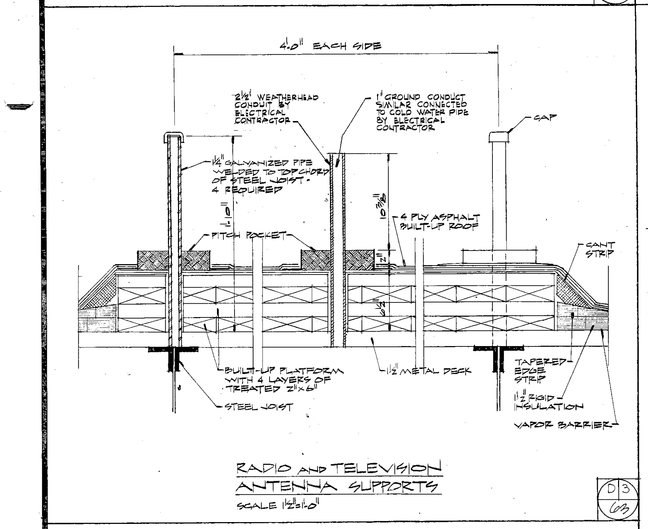

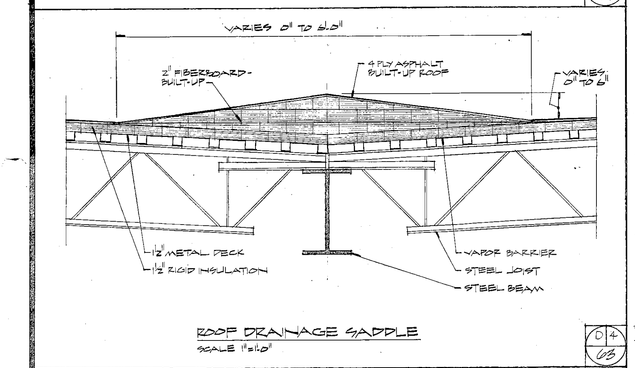

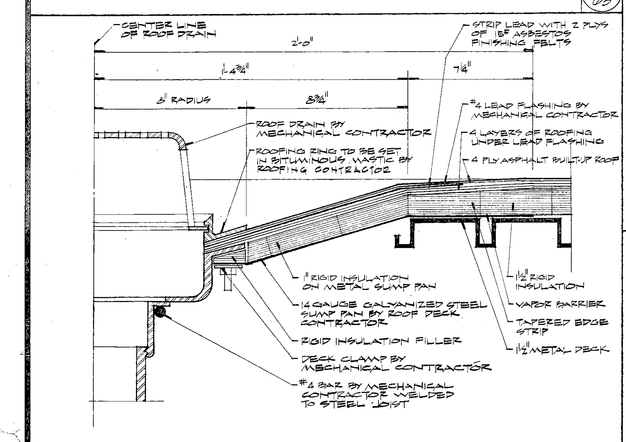

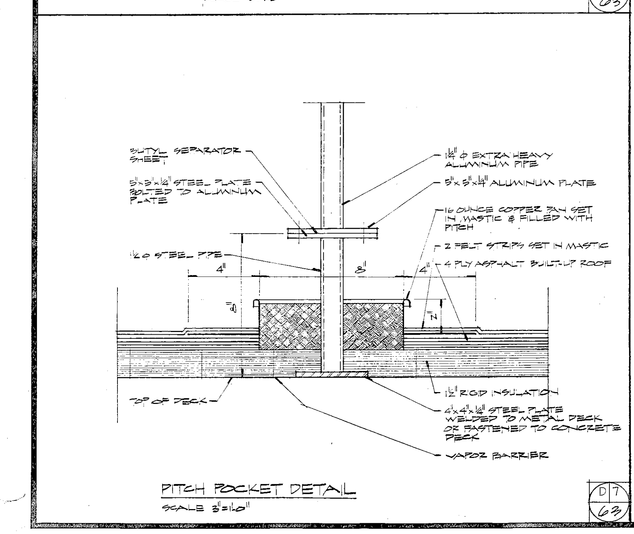

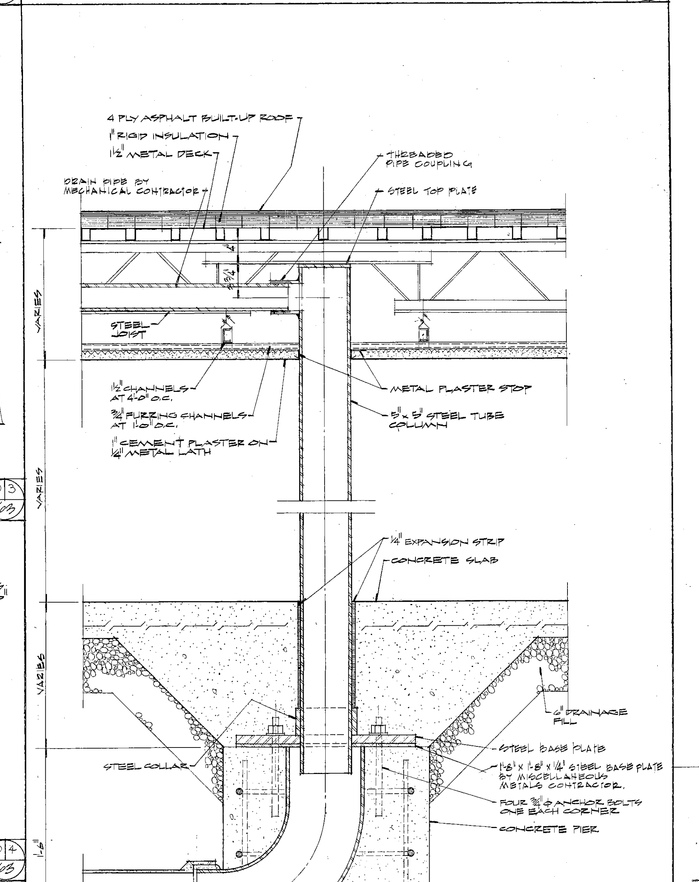

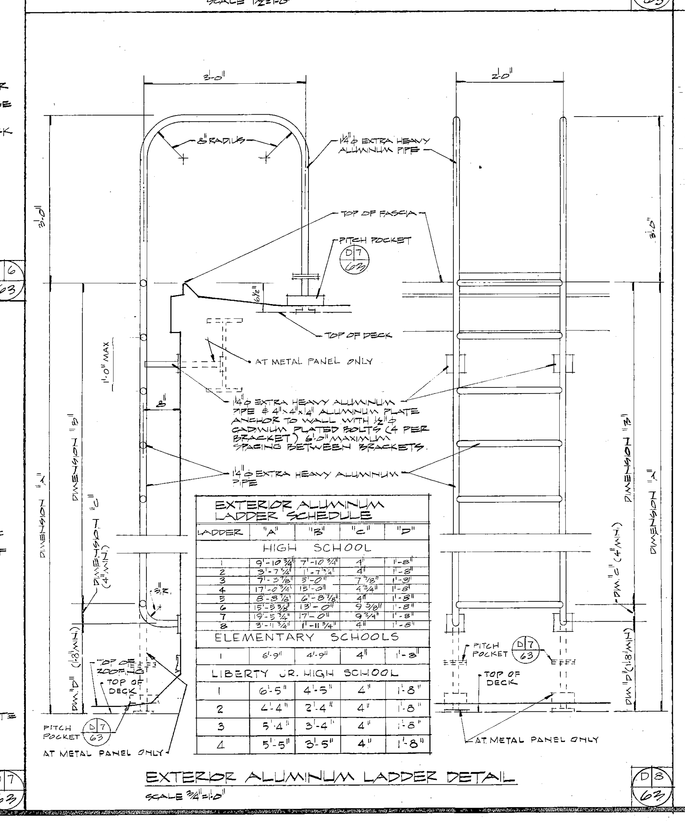

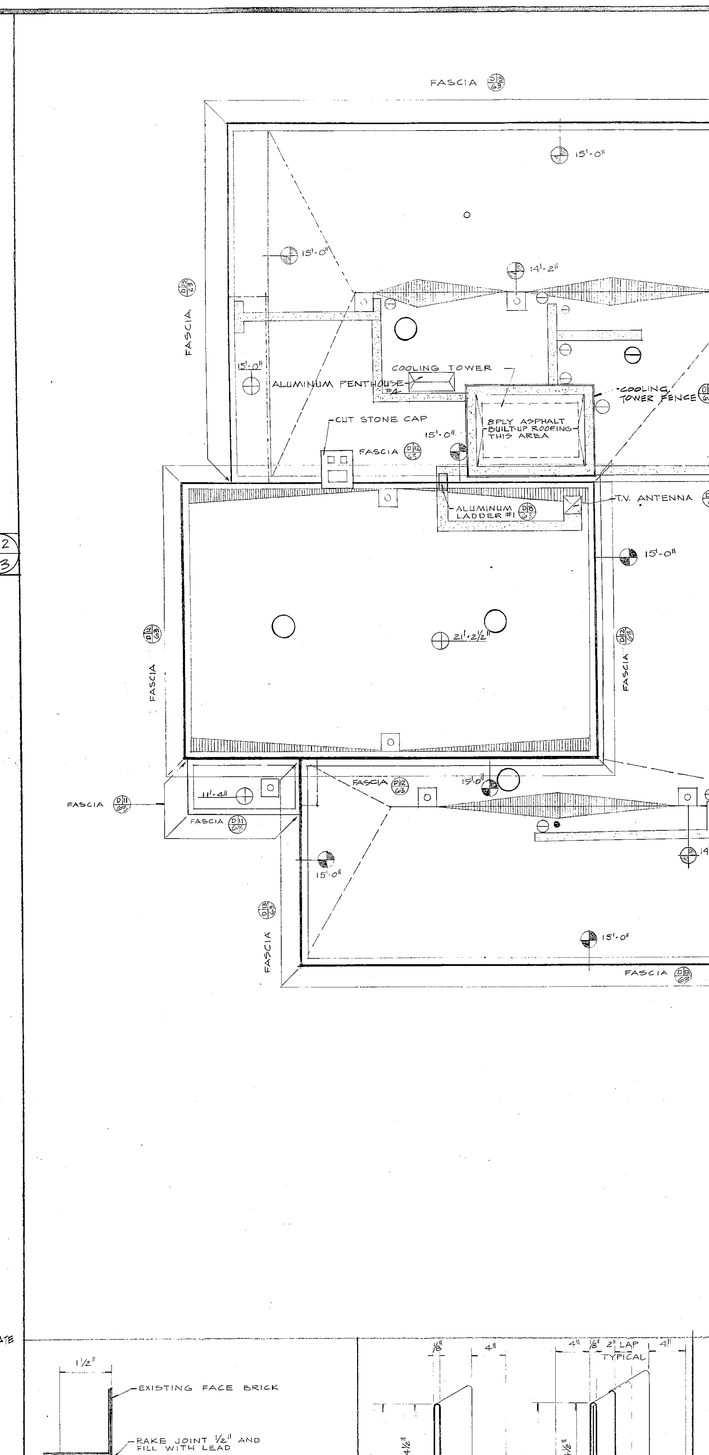

ROOF PLAN SYMBOLS	
ROOF DRAIN AND SUMP PAN	ROOF DRAINAGE SADDLE
PLUMBING VENT	ELEVATION TOP OF METAL DECK
EXHAUST FAN	ELEVATION TOP OF SLOPING METAL DECK
T.V. ANTENNA	20# GRANULAR ROOF SHEET PATH
RELIEF VENT	

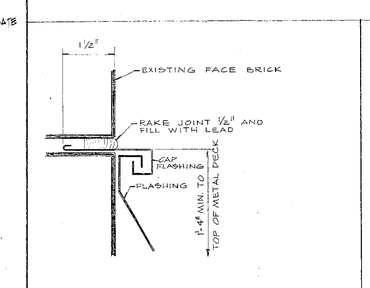

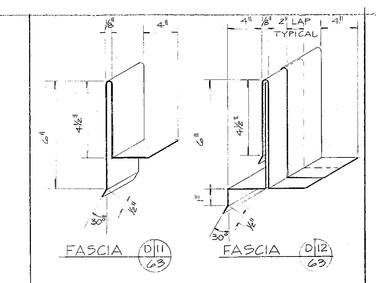

ALUMINUM PENTHOUSE SCHEDULE				
MARK	LENGTH	WIDTH	HEIGHT	REMARKS
HIGH SCHOOL				
#1	84"	52"	30"	
#2	42"	18"	16"	
#3	120"	48"	36"	
#4	120"	48"	36"	
#5	84"	42"	30"	
#6	42"	18"	12"	
ELEMENTARY SCHOOLS				
#1	72"	36"	42"	
#2	72"	36"	42"	
#3	60"	24"	24"	
#4	120"	48"	36"	

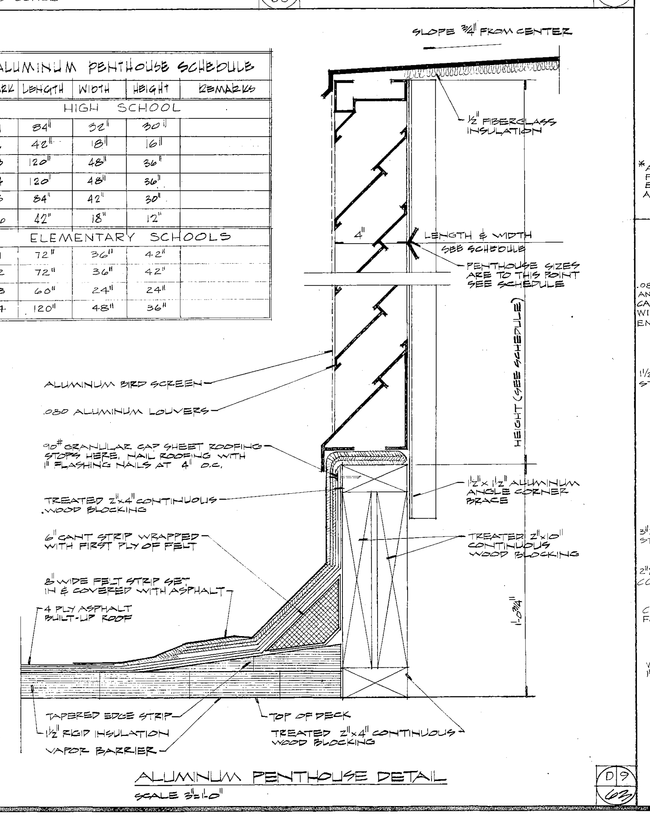

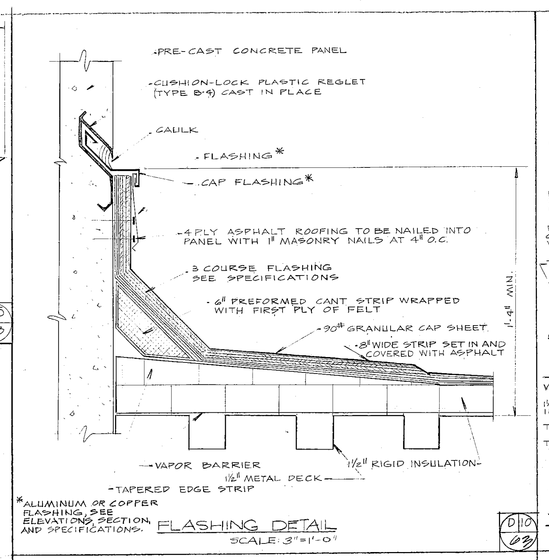

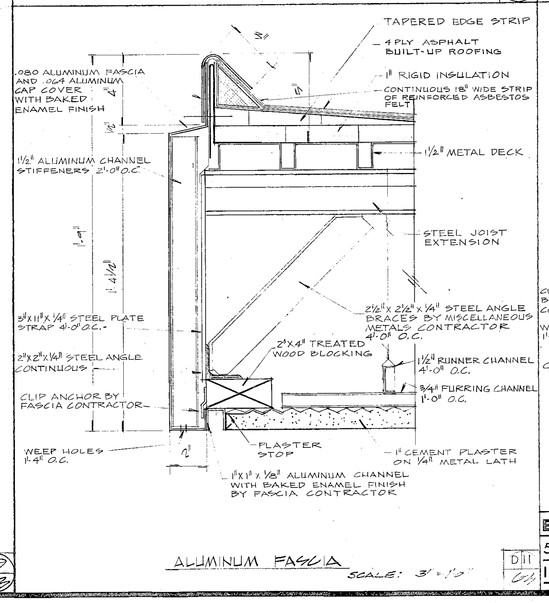

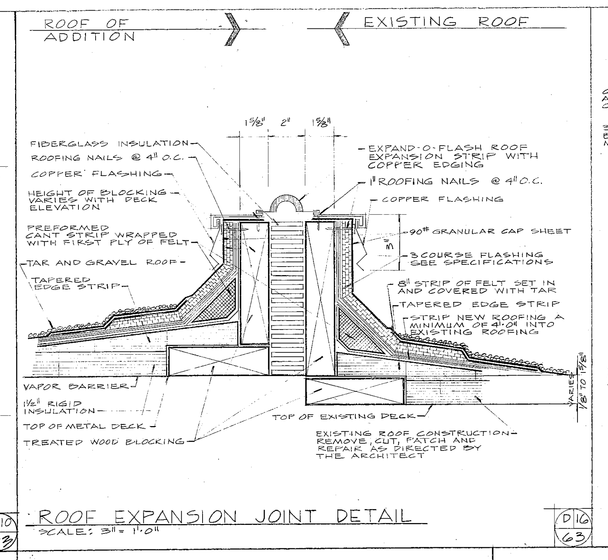

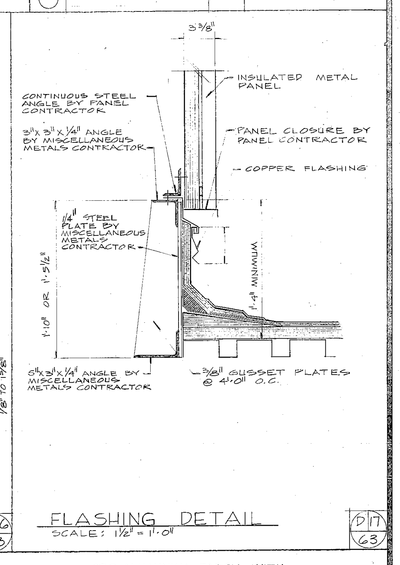

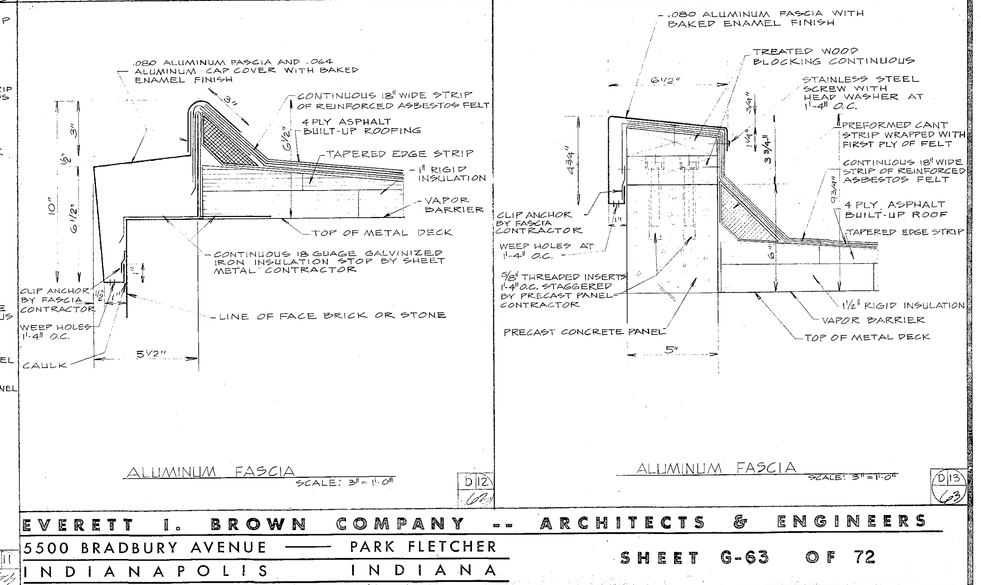

EVERETT I. BROWN COMPANY -- ARCHITECTS & ENGINEERS
5500 BRADBURY AVENUE — PARK FLETCHER
INDIANAPOLIS INDIANA

SHEET G-63 OF 72

CHESTERTON H. S. - LIBERTY JR. H.S. - LIBERTY AND BRUMMITT ACRES ELEM. SCHOOLS

JOB NO 1969