KGE 10 3139 1-70

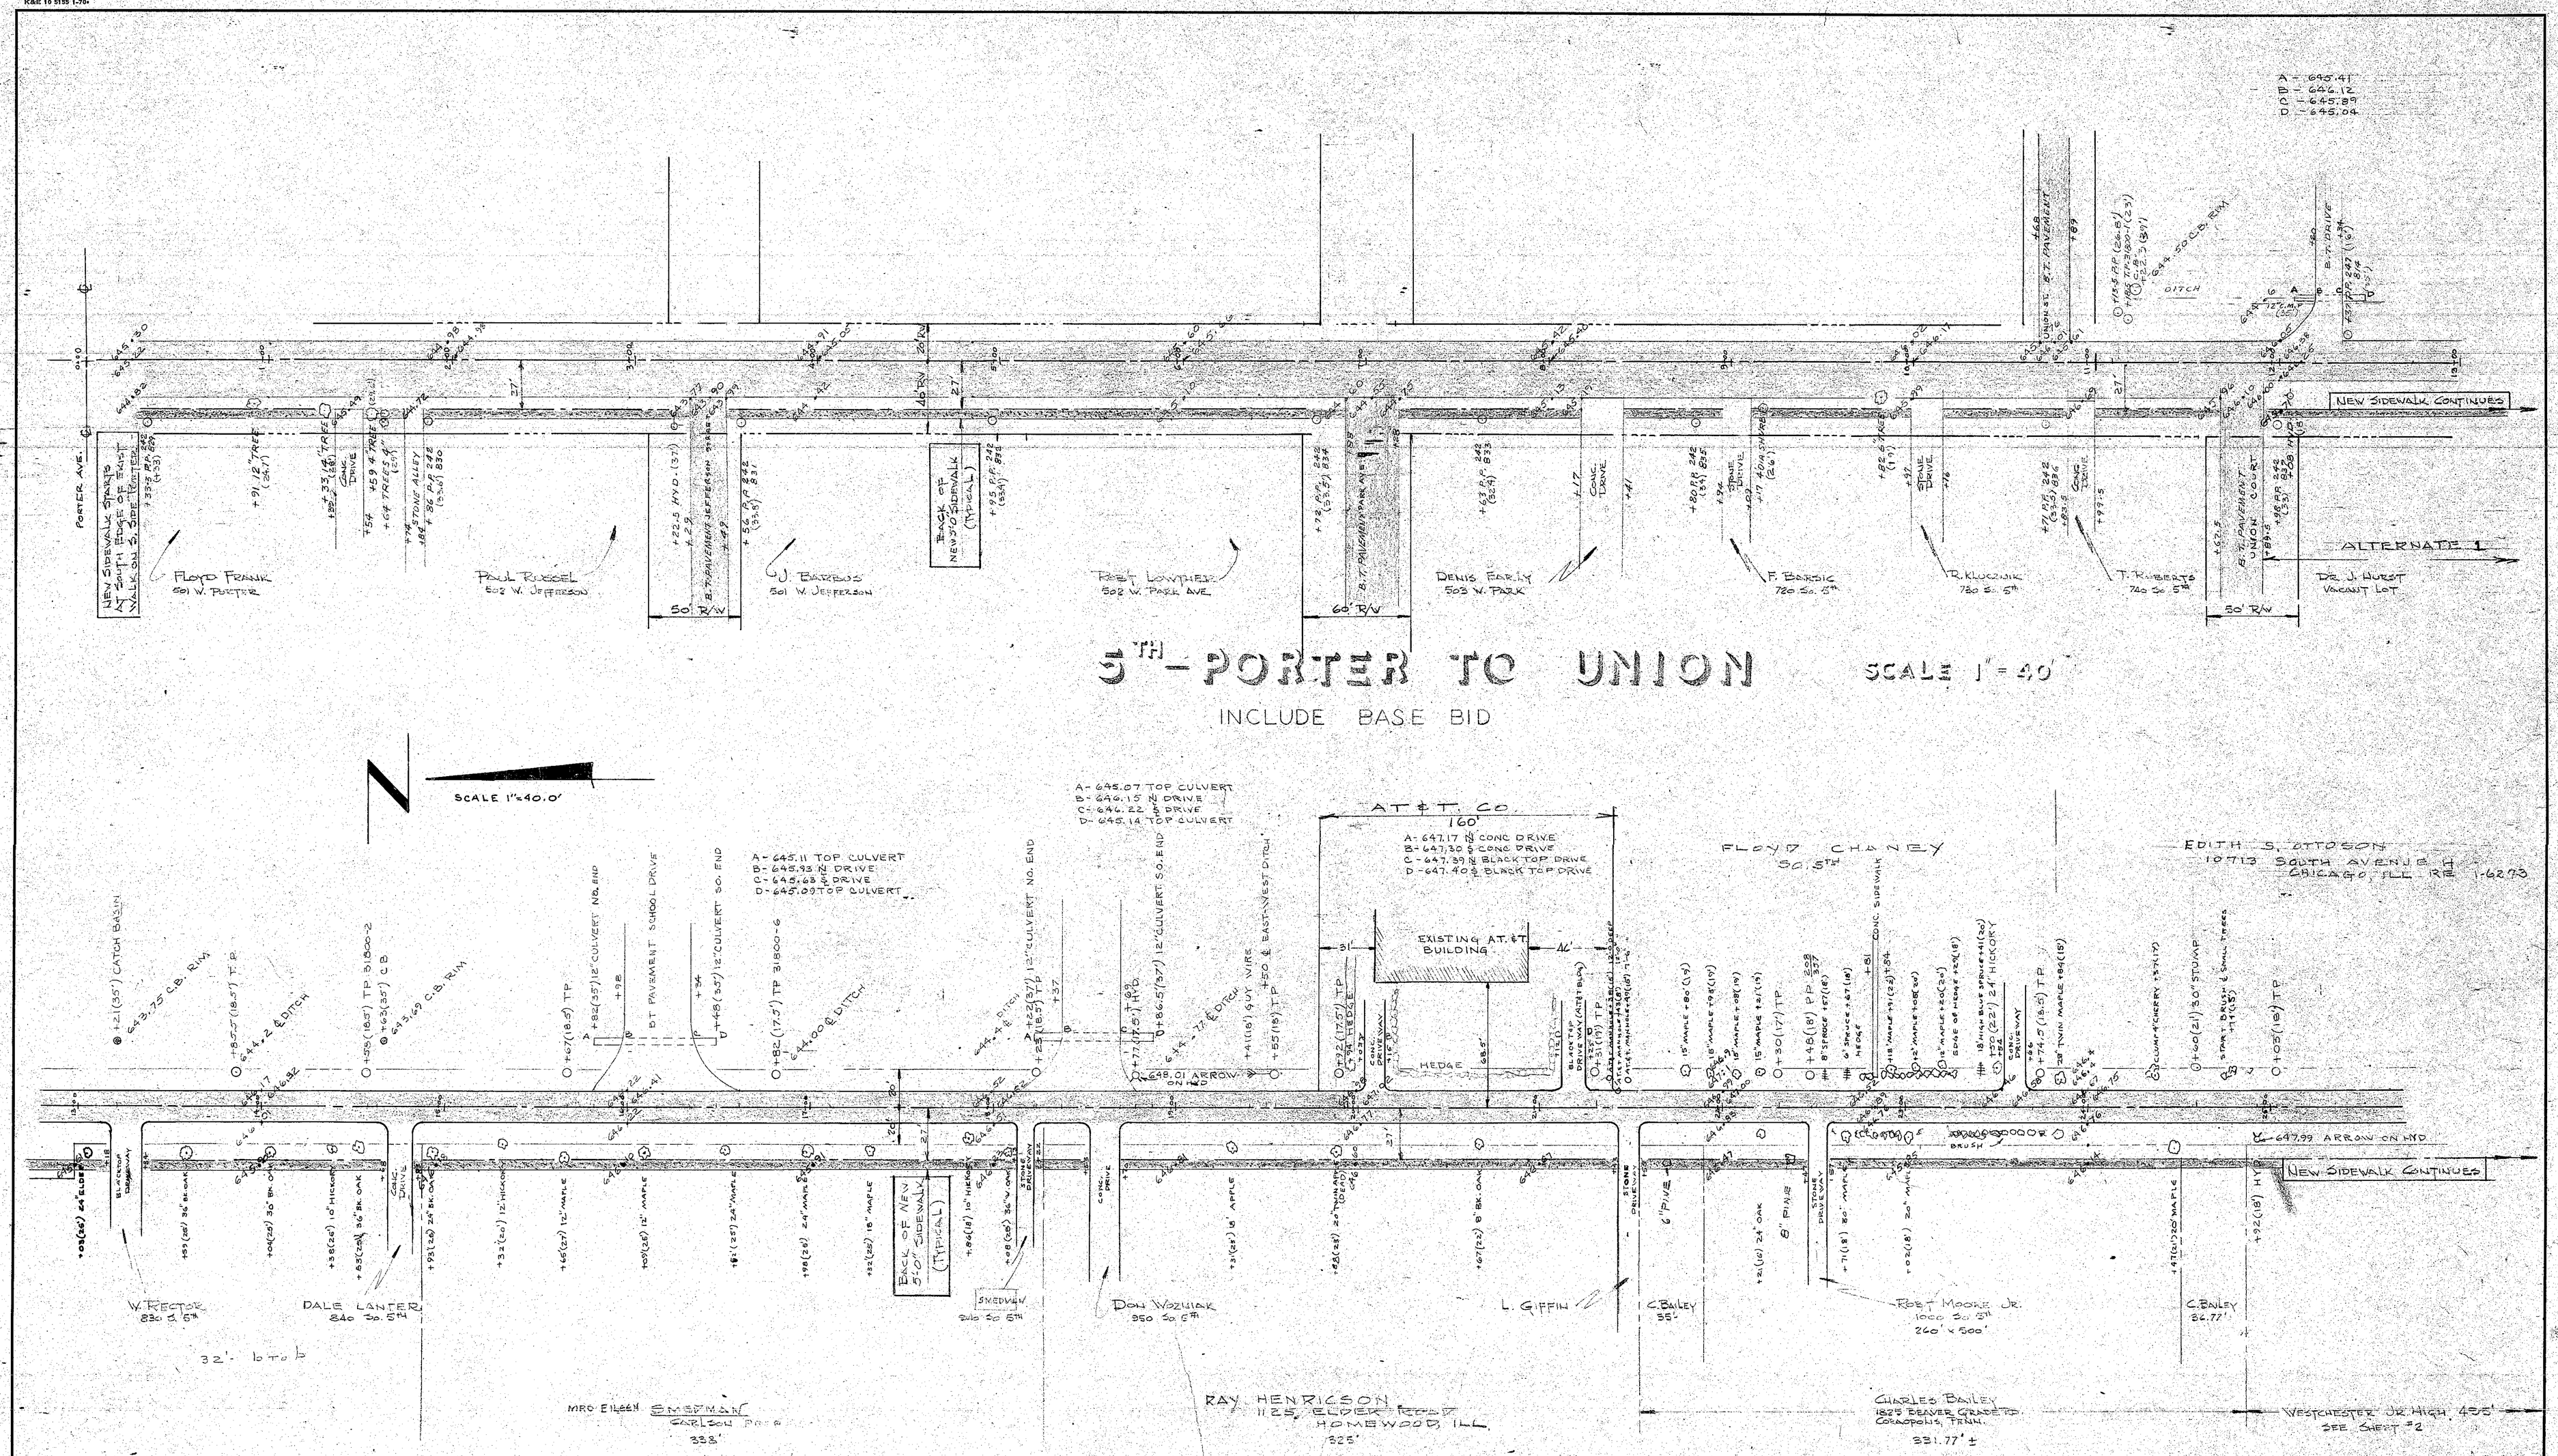

5TH - PORTER TO UNION

INCLUDE BASE BID

5TH - UNION TO JR. HIGH DRIVE

INCLUDE IN ALTERNATE 1

71 G 02

5TH ST.	2 OF 5
PORTER AV. TO JR. HIGH	

DUNELAND SCHOOL CORP.
SIDEWALK PROJECT (5TH STREET)
CHESTERTON, INDIANA

CHESTER L. STEMP & ASSOCIATES
PROFESSIONAL ENGINEERS — ARCHITECTURAL DEVELOPMENTS
132 NORTH CALUMET ROAD - P.O. BOX 5
CHESTERTON, INDIANA 46304
PHONE 219 926-1790

DRWG. NO. 6-15-
7-1-