K&E 10 5133 4-72 50397

NOTE "A" TYPICAL FOR ALL CULVERTS AND DRIVES

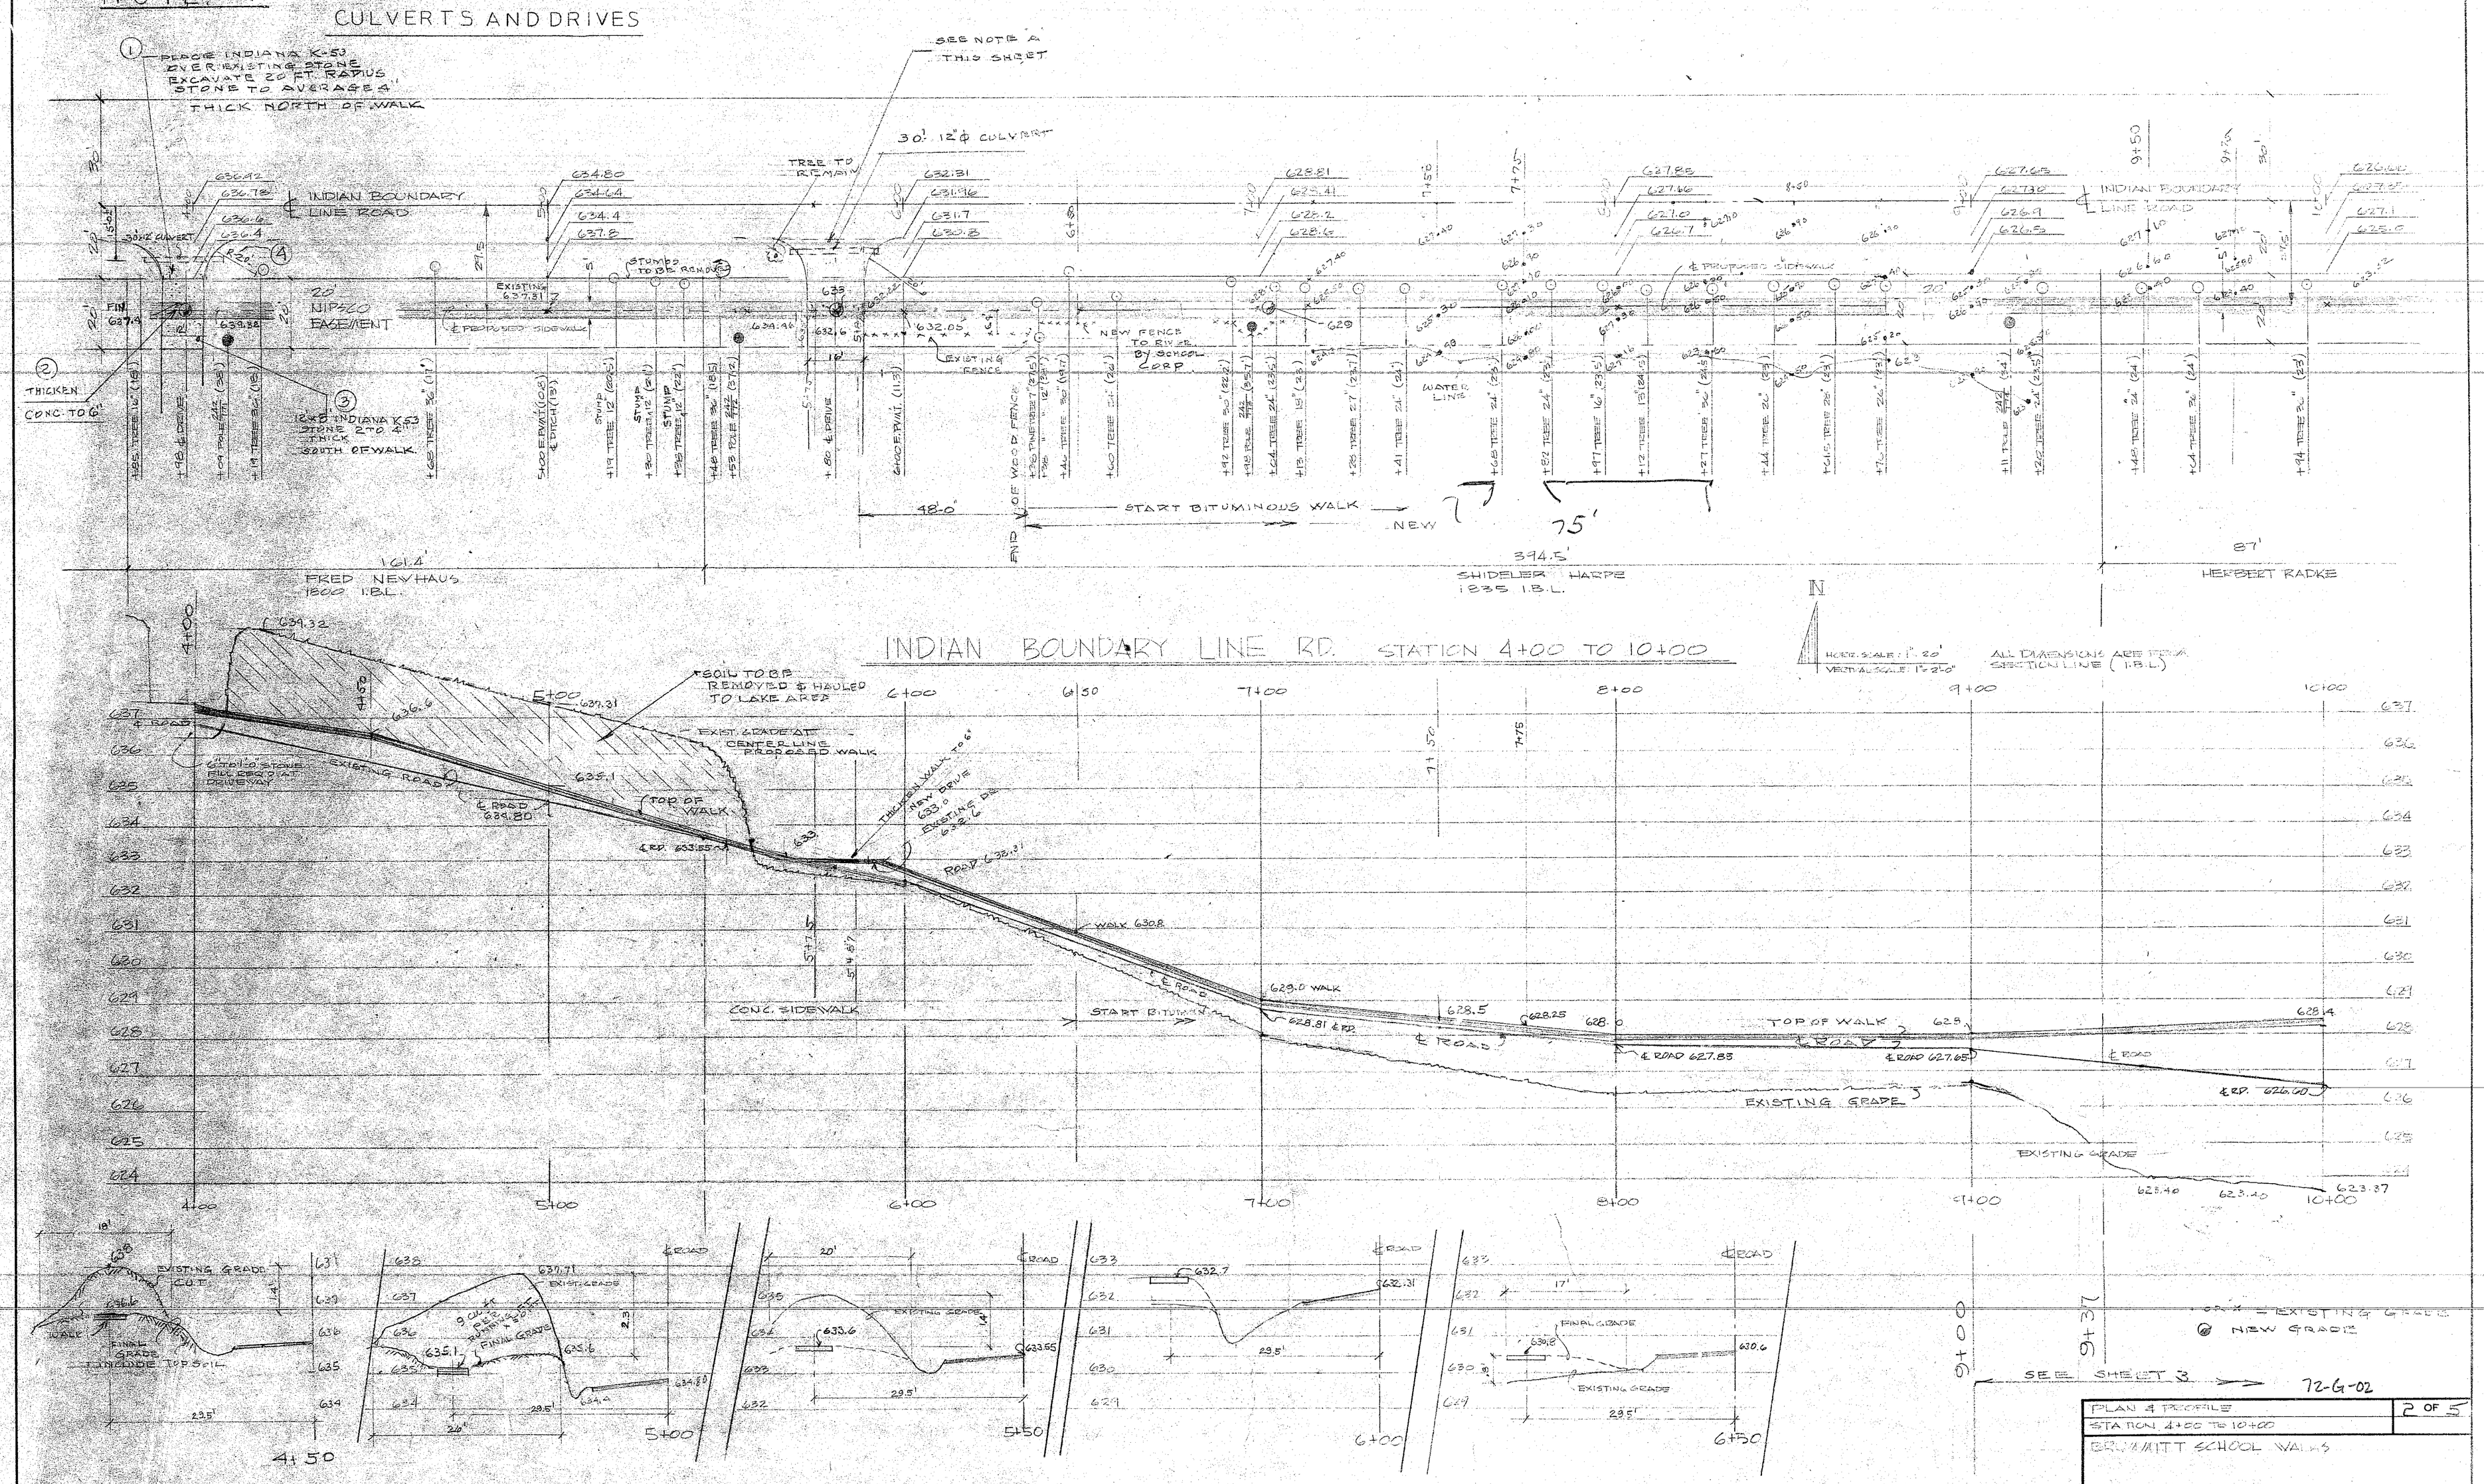

PLAN & PROFILE	2 OF 5
STATION 4+00 TO 10+00	
BRUMMITT SCHOOL WALKS	

CHESTER L. STEMP & ASSOCIATES
PROFESSIONAL ENGINEERS — ARCHITECTURAL DEVELOPMENTS
132 NORTH CALUMET ROAD - P.O. BOX 5
CHESTERTON, INDIANA 46304
PHONE 219 926-1790