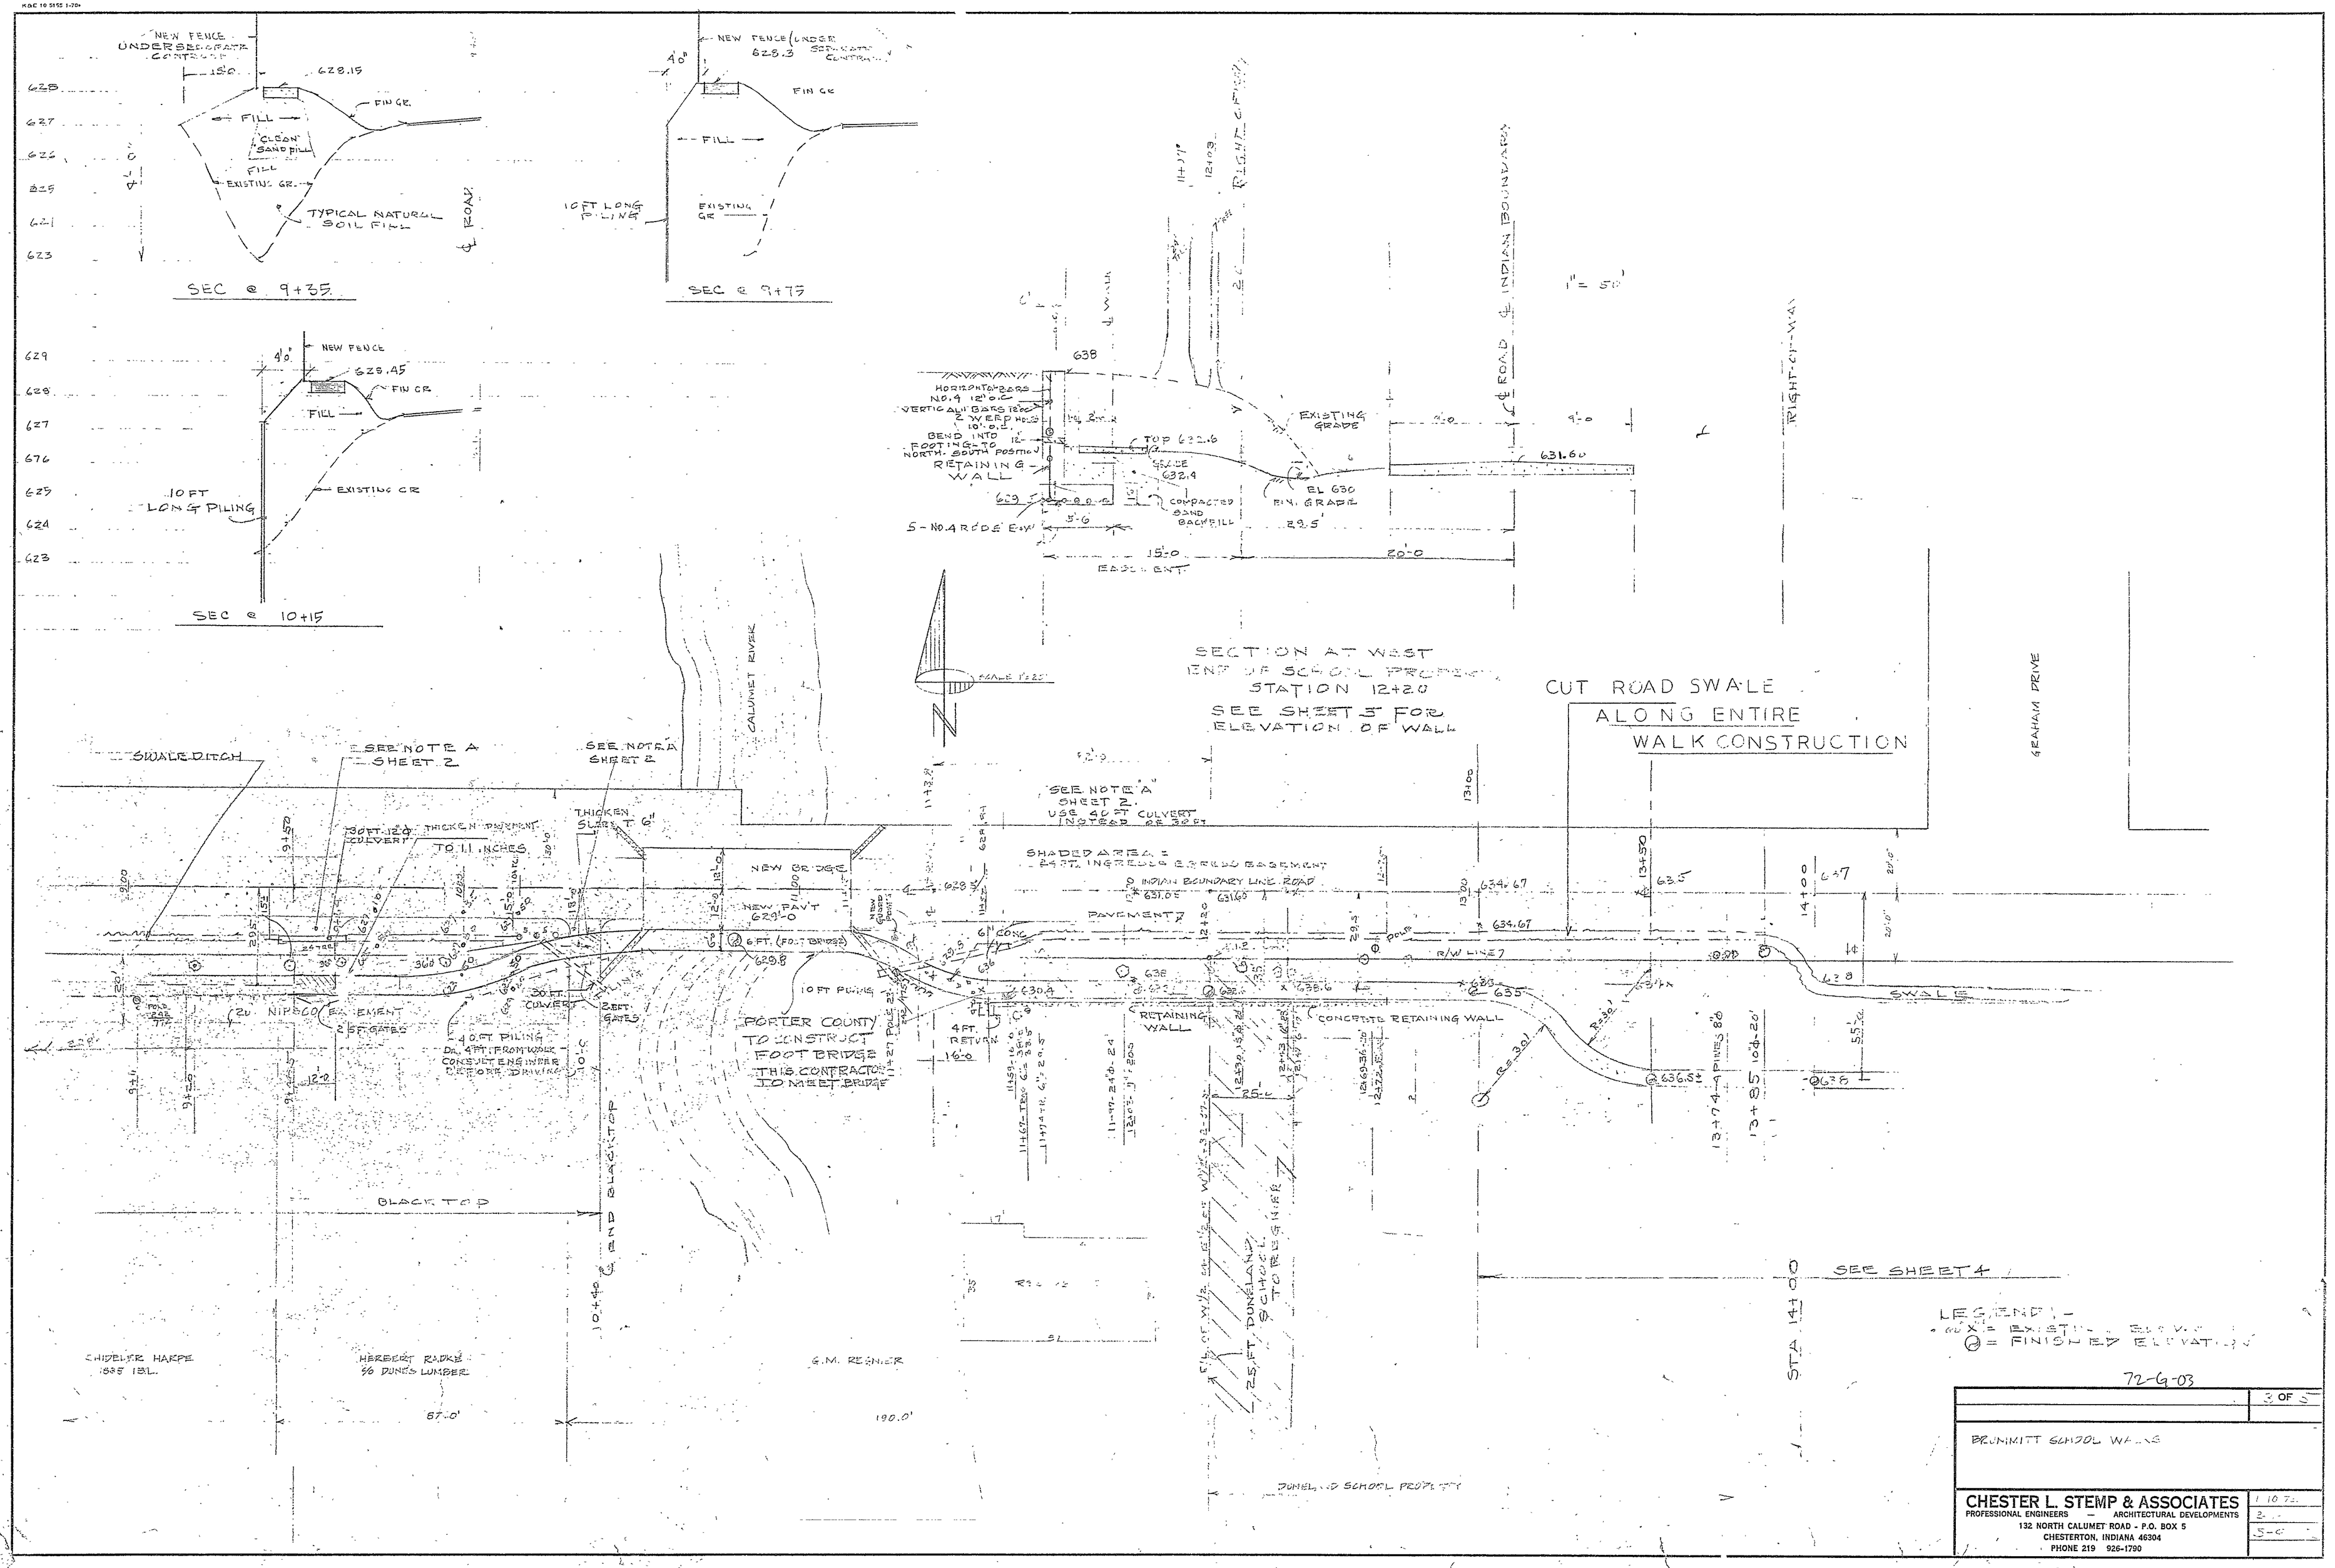

72-G-03

3 OF 5

BRUMMITT SCHOOL WALKS

CHESTER L. STEMP & ASSOCIATES
PROFESSIONAL ENGINEERS — ARCHITECTURAL DEVELOPMENTS
132 NORTH CALUMET ROAD - P.O. BOX 5
CHESTERTON, INDIANA 46304
PHONE 219 926-1790

1-10-72
2
5-0