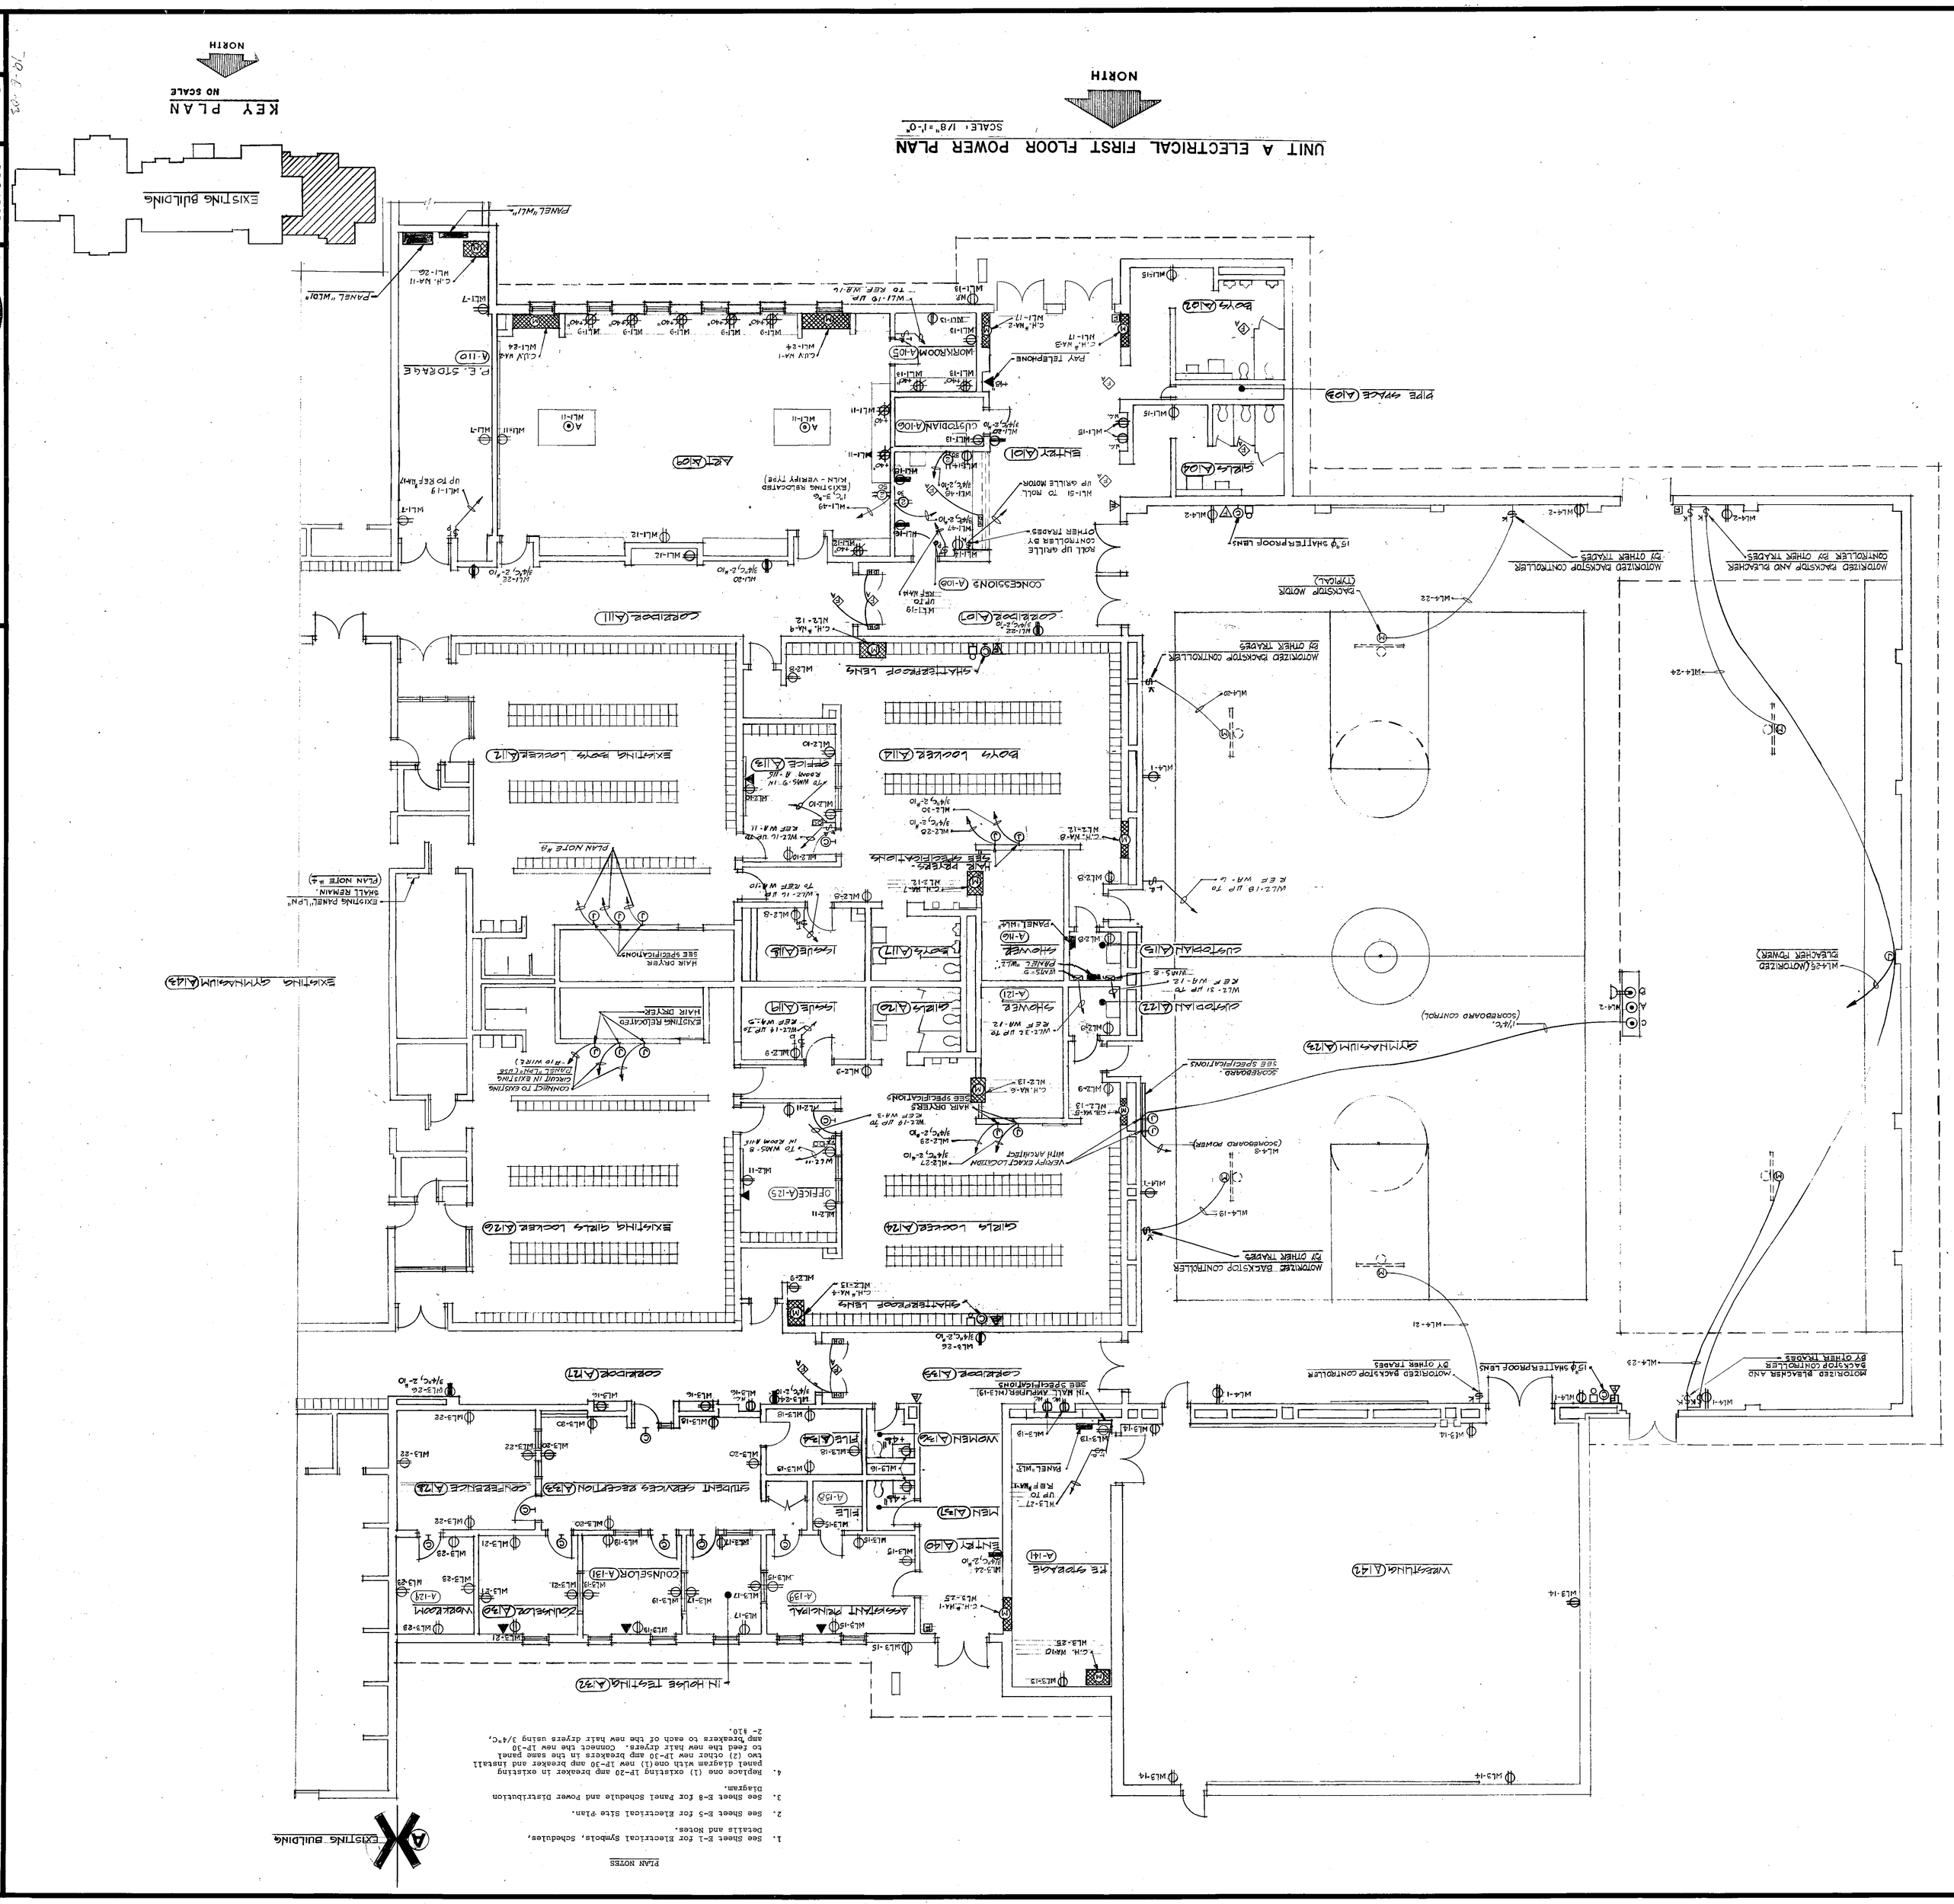

PROJECT 3178
DATE NOV. 5, 1979
REVISED

NO. E-7
OF 13

JAMES W. ROBERTS
PROFESSIONAL ENGINEER
8583
STATE OF INDIANA

James W. Roberts

EVERETT · I · BROWN COMPANY

ARCHITECTS ENGINEERS

• INDIANAPOLIS, INDIANA • 46241

5500 WEST BRADBURY AVENUE •

• PARK FLETCHER •

ADDITION TO AND RENOVATION OF WESTCHESTER MIDDLE SCHOOL

© EVERETT I. BROWN COMPANY