PANEL SCHEDULE

MARK & TYPE	CIRCUITS	BREAKER OR SWITCH	FRAME OR FUSE	REMARKS
WL1 NLAB-4 120/208V, 3Ø, 4W 225 AMP MAIN LUGS SURFACE MOUNTED	1-46 47-48 49 50 51 52	1P-20 2P-30 2P-50 2P-SPACE 3P-15 3P-SPACE	QB QB QB QB QB QB	TWO SECTION HORIZONTAL PANEL BOTH SECTIONS SAME HEIGHT
WL4 NLAB-4 120/208V, 3Ø, 4W 225 AMP MAIN LUGS SURFACE MOUNTED	1-26 27-30 31-32 33-34	1P-20 1P-30 3P-15 3P-SPACE	QB QB QB QB	
WL3 NLAB-4 120/208V, 3Ø, 4W 225 AMP MAIN LUGS SURFACE MOUNTED	1-42	1P-20	QB	
WL4 NLAB-4 120/208V, 3Ø, 4W 100 AMP MAIN LUGS SURFACE MOUNTED	1-18 19-24 25 26	1P-20 1P-30 3P-30 3P-SPACE	QB QB QB QB	
WL5 NLAB-4 120/208V, 3Ø, 4W 225 AMP MAIN LUGS SURFACE MOUNTED	1-36 37-42	1P-20 1P-SPACE	QB QB	
WL6 VB-23 120/208V, 3Ø, 4W 225 AMP MAIN LUGS SURFACE MOUNTED	1 2 3 4 5 6 7-8	3P-30 3P-30 3P-30 3P-30 3P-60 3P-60 3P-100	17.5 17.5 SPARE SPARE SPACE 40 65	
WL7 NLAB-4 120/208V, 3Ø, 4W 225 AMP MAIN LUGS SURFACE MOUNTED	1-18 19-27 28	1P-20 3P-15 3P-40	QB QB QB	
WLD1 FC-1 120/208V, 3Ø, 4W 800 AMP MAIN LUGS FREE STANDING FRONT ACCESSIBLE	1 2 4 5-8 9	3P-100 3P-100 3P-100 3P-200 3P-200	100 SPARE SPACE 150 200	SINGLE SECTION SWITCHBOARD 38" W x 90" H x 20" D

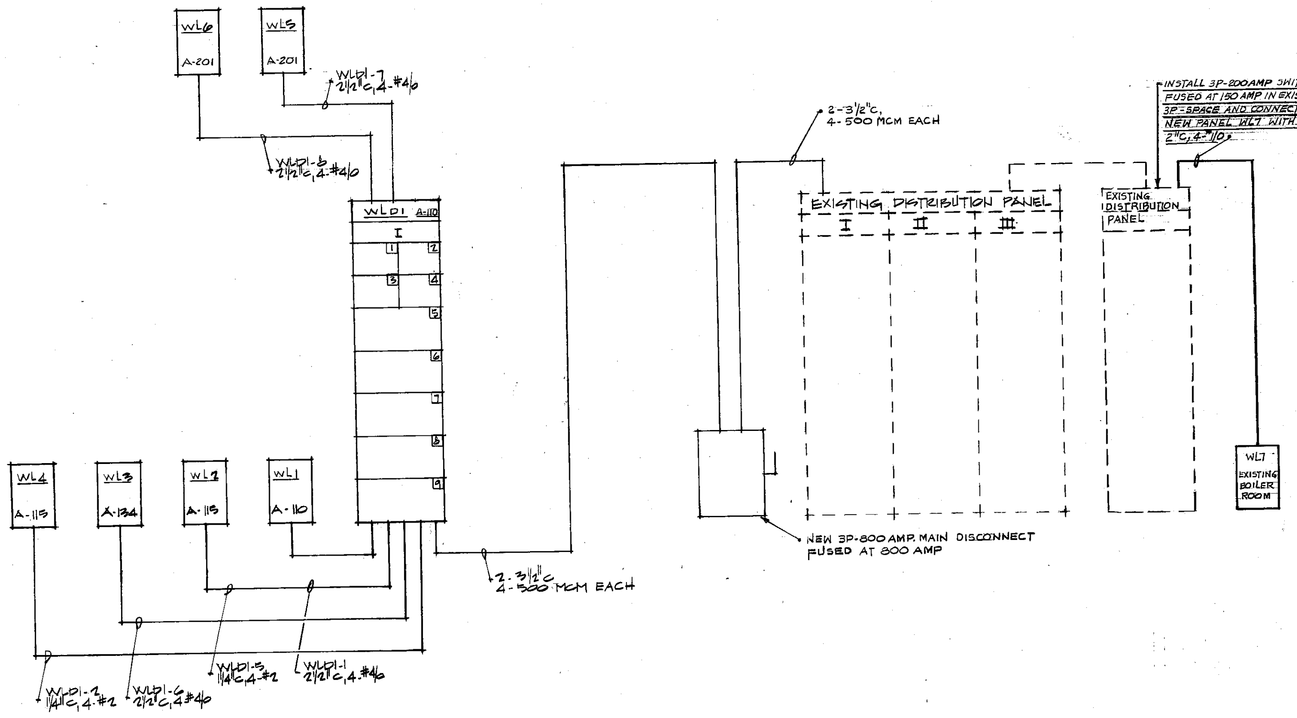

PARTIAL ELECTRICAL POWER DISTRIBUTION DIAGRAM
NO SCALE

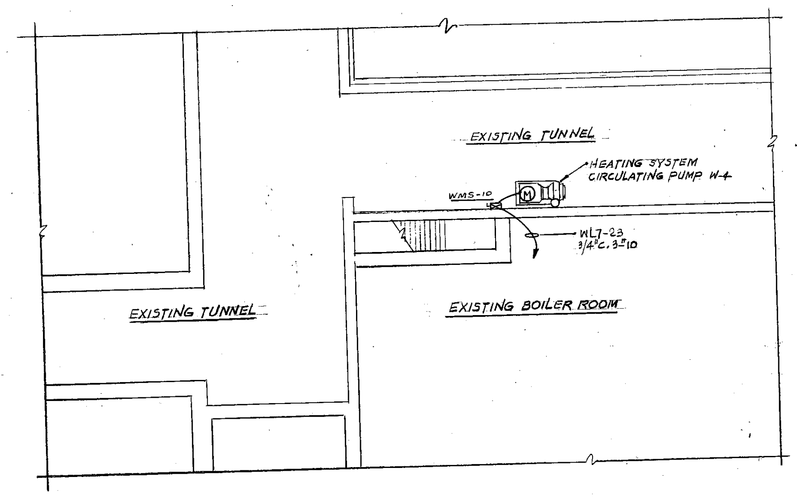

PARTIAL ELECTRICAL TUNNEL PLAN
SCALE: 1/8"=1'-0"

NORTH

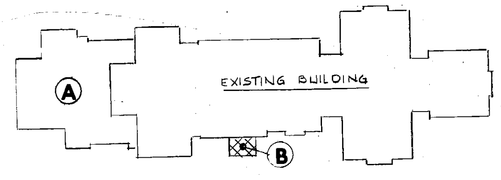

KEY PLAN
NO SCALE

NORTH

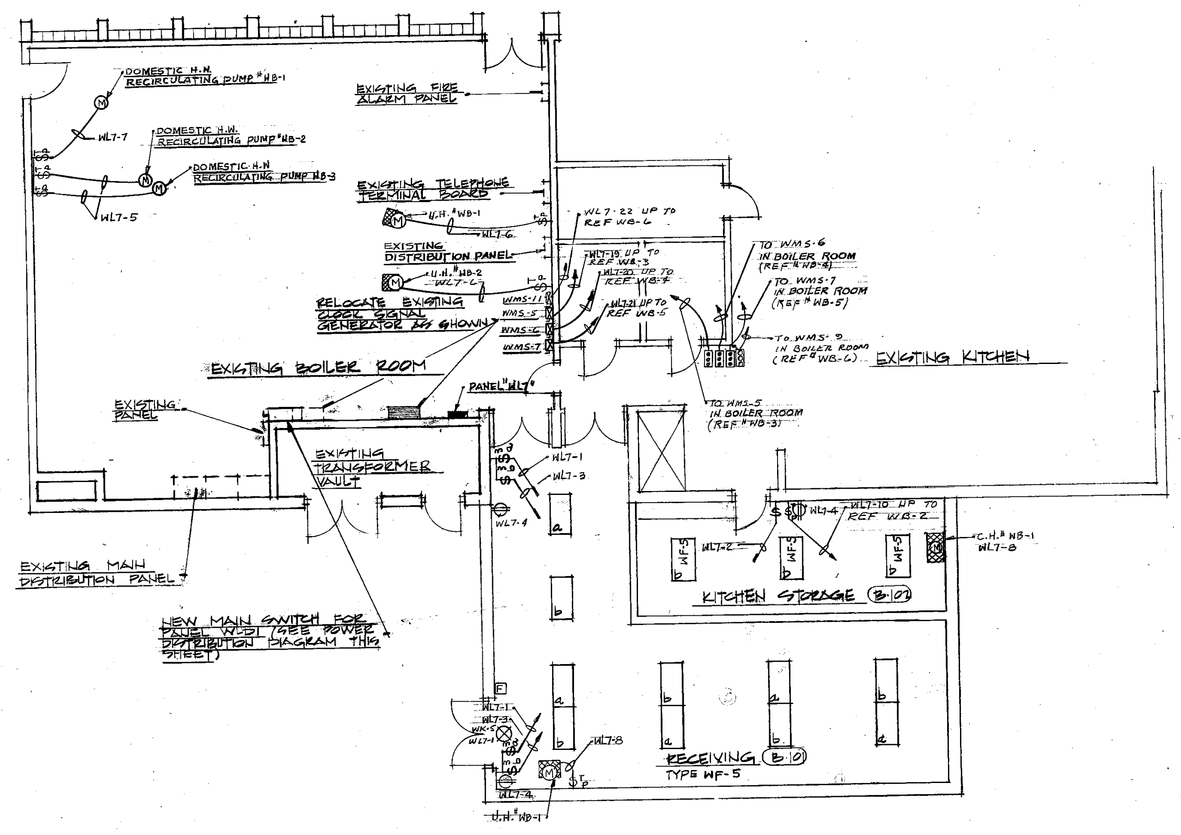

UNIT B ELECTRICAL FIRST FLOOR PLAN
SCALE: 1/8"=1'-0"

NORTH

EVERETT · I · BROWN COMPANY
ARCHITECTS ENGINEERS
• INDIANAPOLIS, INDIANA • 46241
5500 WEST BRADBURY AVENUE • • PARK FLETCHER •
ADDITION TO AND RENOVATION OF WESTCHESTER · MIDDLE SCHOOL

©EVERETT I. BROWN COMPANY

JAMES W. ROBERTS REGISTERED # 8583 STATE OF INDIANA PROFESSIONAL ENGINEER

PROJECT 3178	DATE NOV. 5, 1979	REVISED

NO. E·8
OF 13

MARSAUGH—19-1153