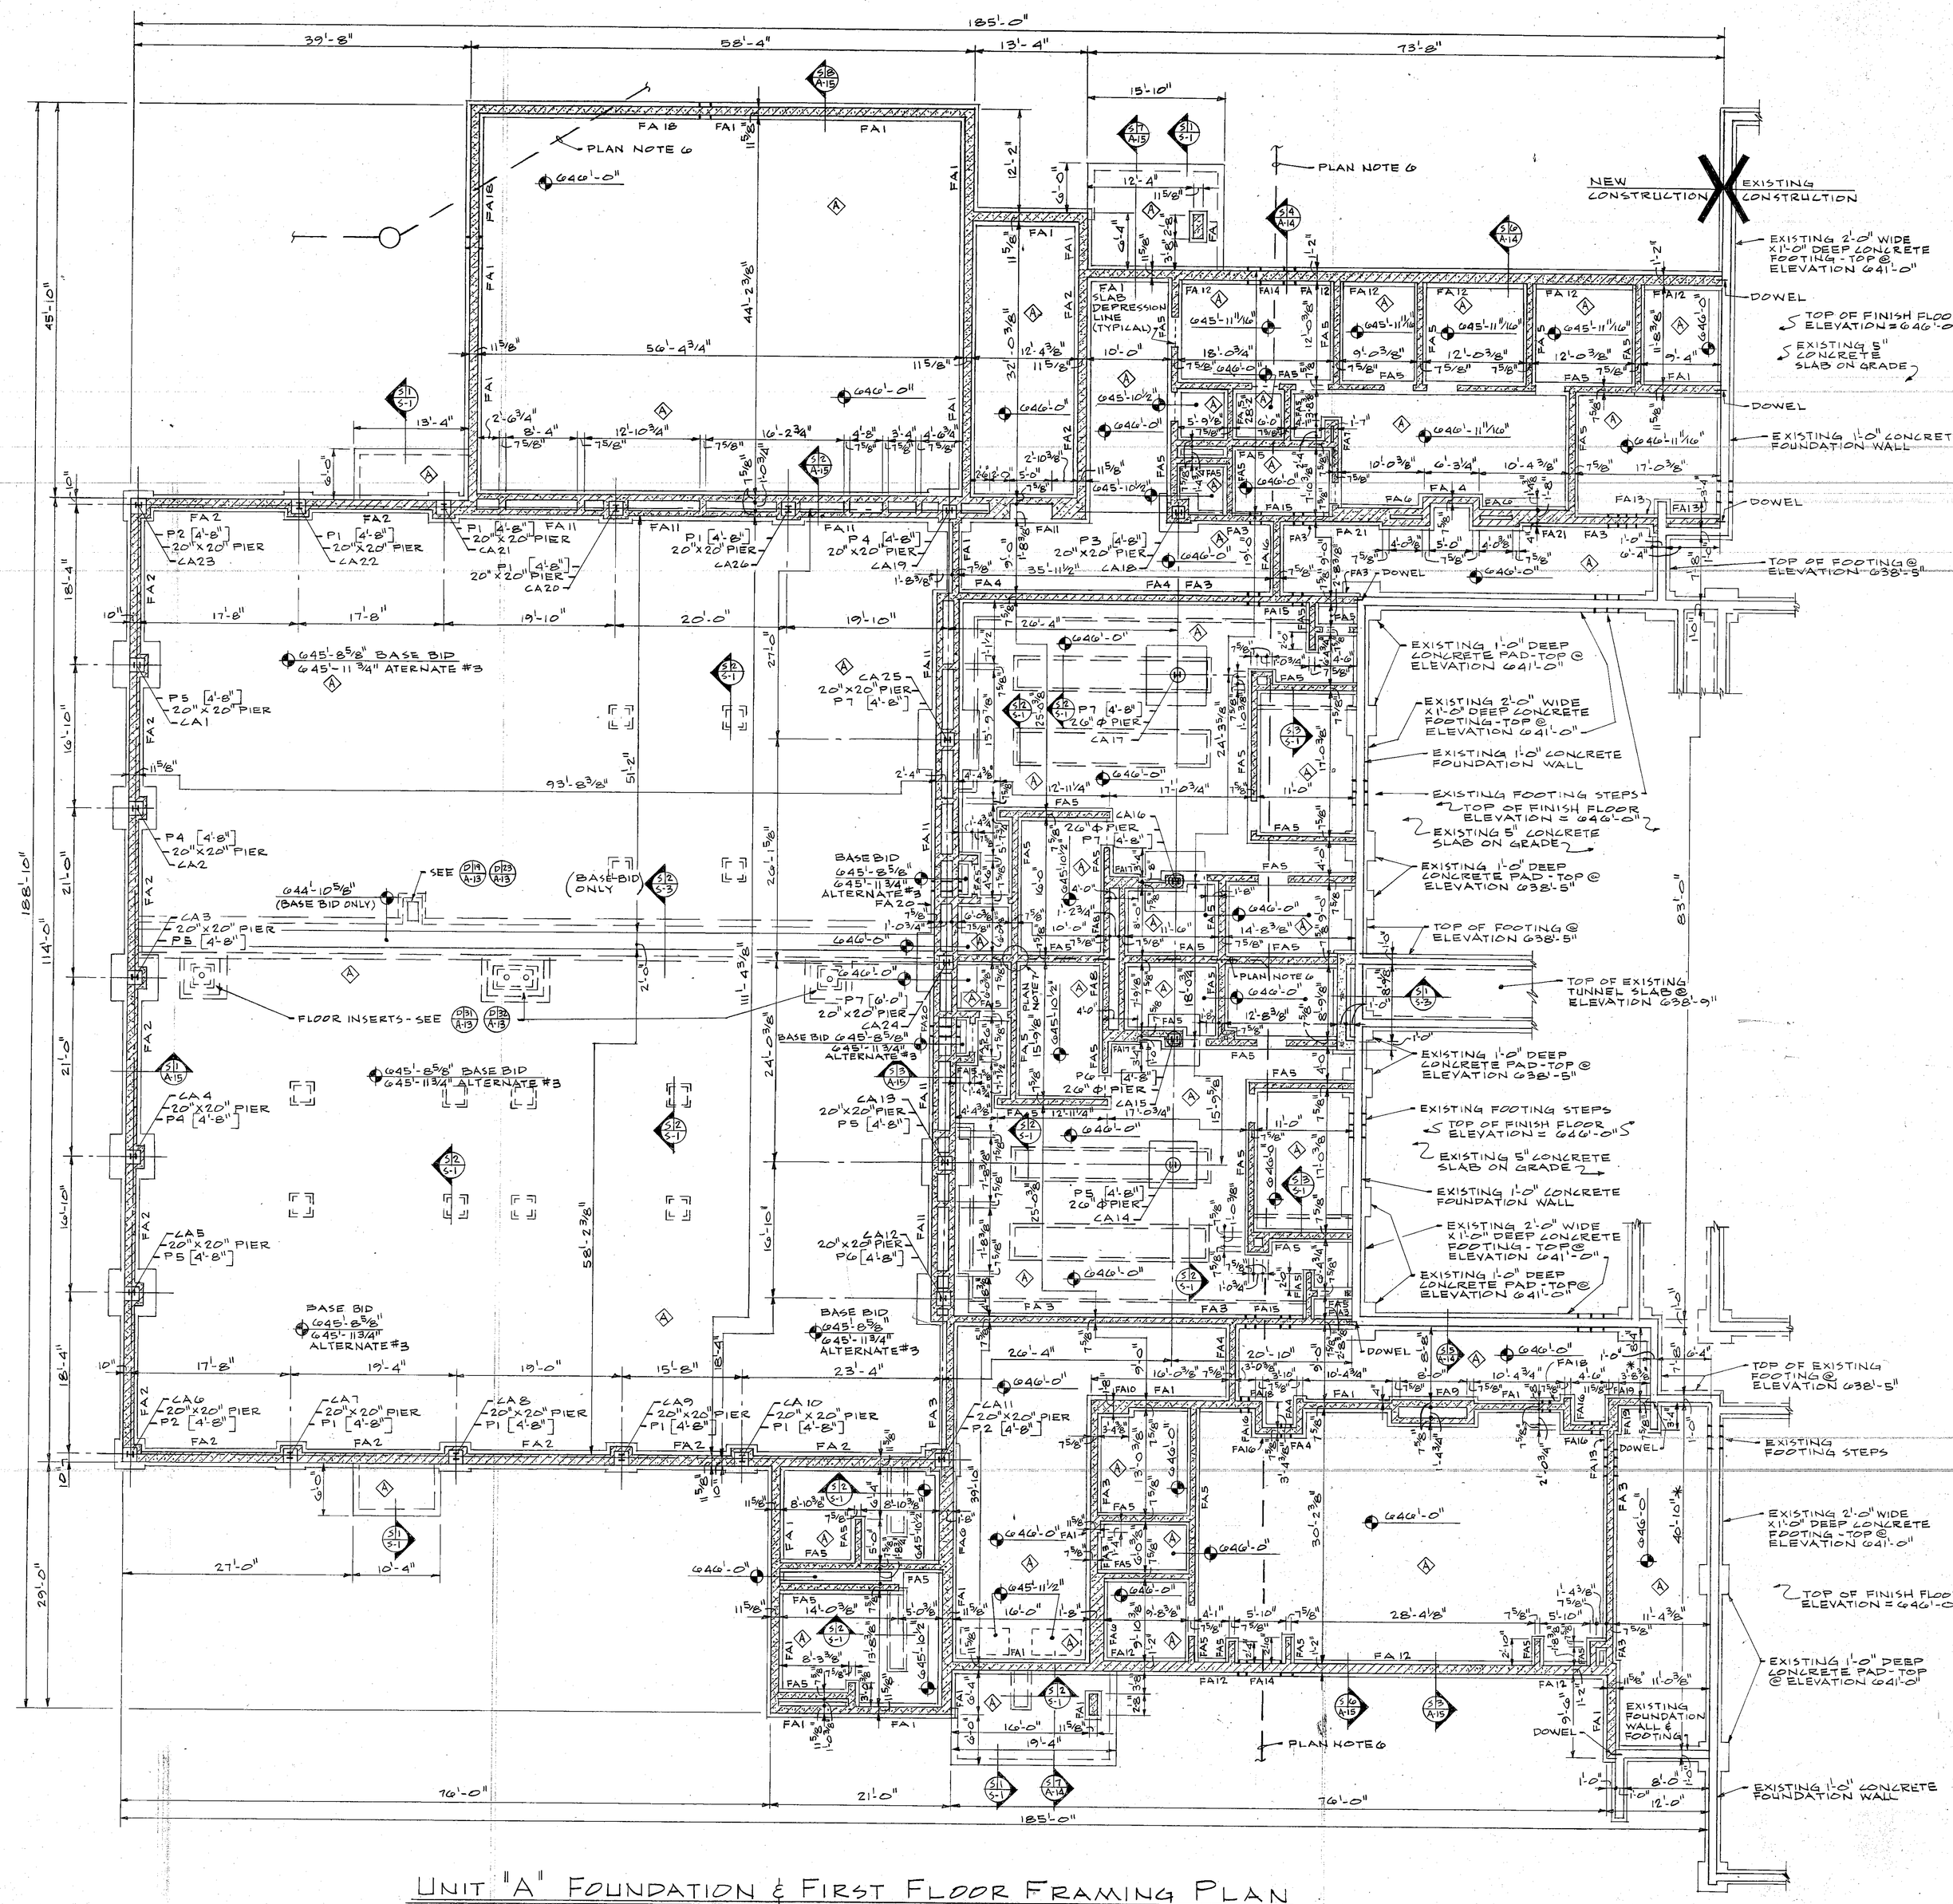

UNIT "A" FOUNDATION & FIRST FLOOR FRAMING PLAN

SCALE ~1/8"=1'-0"

FOOTING SCHEDULE				
MARK	WIDTH	DEPTH	TOP OF FOOTING BELOW ELEVATION 646'-0"	ELEVATION BOTTOM OF FOOTING
FA1 (1)	1'-8"	0'-8"	4'-8"	640.67'
FA2	1'-8"	0'-8"	4'-8"	640.67'
FA3 (1)	1'-4"	0'-8"	4'-8"	640.67'
FA4	1'-4"	0'-8"	4'-8"	640.67'
FA5	1'-4"	0'-8"	0'-8"	644.67'
FA6 (2)	2'-8"	0'-8"	4'-8"	640.67'
FA7	2'-4"	0'-8"	0'-8"	644.67'
FA8	3'-2"	0'-8"	0'-8"	644.67'
FA9 (2)	3'-4"	0'-8"	4'-8"	640.67'
FA10 (2)	2'-6"	0'-8"	4'-8"	640.67'
FA11 (3)	3'-0"	0'-8"	4'-8"	640.67'
FA12 (1)	1'-10"	0'-8"	4'-8"	640.67'
FA13 (1)	1'-4"	0'-8"	7'-4"	638.00'
FA14 (1)	1'-10"	0'-8"	6'-0"	639.33'
FA15 (1)	1'-4"	0'-8"	6'-0"	639.33'
FA16	1'-4"	0'-8"	6'-0"	639.33'
FA17	2'-0"	0'-8"	0'-8"	644.67'
FA18 (1)	1'-8"	0'-8"	6'-0"	639.33'
FA19 (1)	1'-8"	0'-8"	7'-4"	638.00'
FA20 (3)	3'-0"	0'-8"	6'-0"	639.33'
FA21 (2)	2'-4"	0'-8"	4'-8"	640.67'

(1) PROVIDE 2 - #5 IN FOOTING.

(2) PROVIDE 2 - # 5 CONTINUOUS WITH ADJACENT FOOTING.

(3) PROVIDE 3 - # 5 IN FOOTING.

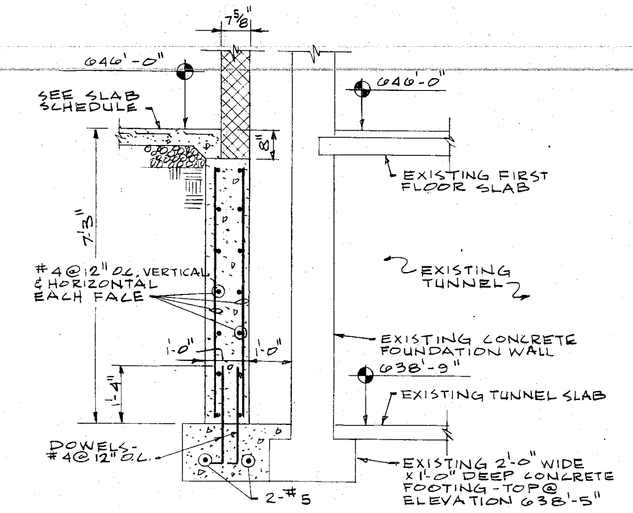

SECTION S1/S-3

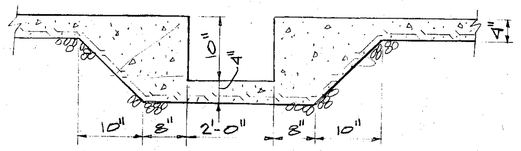

SECTION S2/S-3

PLAN NOTES

1. See Sheet "S-1" for concrete slab schedule, concrete pier schedule, concrete pad schedule, and general notes and details.
2. @646'-0" denotes elevation top of floor slab.
3. denotes concrete slab; see slab schedule.
4. [4'-8"] after pad mark denotes elevation top of pad below nominal first floor elevation of 646'-0".
5. See Sheet "S-5" for column schedule and elevation top of piers.
6. Approximate location of underground sewer pipes, verify in field and adjust foundations as directed by the Architect.
7. Approximate location of manhole, verify in field and adjust foundations as directed by the Architect.
8. ■ Verify dimension in field.

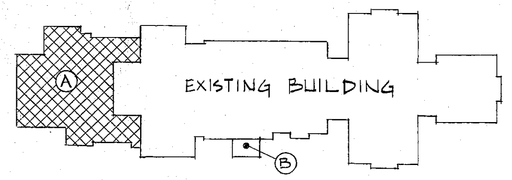

KEY PLAN
NO SCALE

NORTH

EVERETT · I · BROWN COMPANY

ARCHITECTS ENGINEERS

• INDIANAPOLIS, INDIANA • 46241

• PARK FLETCHER •

5500 WEST BRADBURY AVENUE •

ADDITION TO AND RENOVATION OF WESTCHESTER MIDDLE SCHOOL

©EVERETT I. BROWN COMPANY

CHAS. T. WILLIAMS No. 9092 STATE OF INDIANA REGISTERED PROFESSIONAL ENGINEER

PROJECT 3178	DATE NOV 5 1979	REVISED

NO. S-3 OF 10