PLAN NOTES

1. SEE SHEET M-3 FOR GENERAL NOTES, LEGEND AND SCHEDULES.
2. REMOVE EXISTING EQUIPMENT NOTED AND TURN OVER TO OWNER.

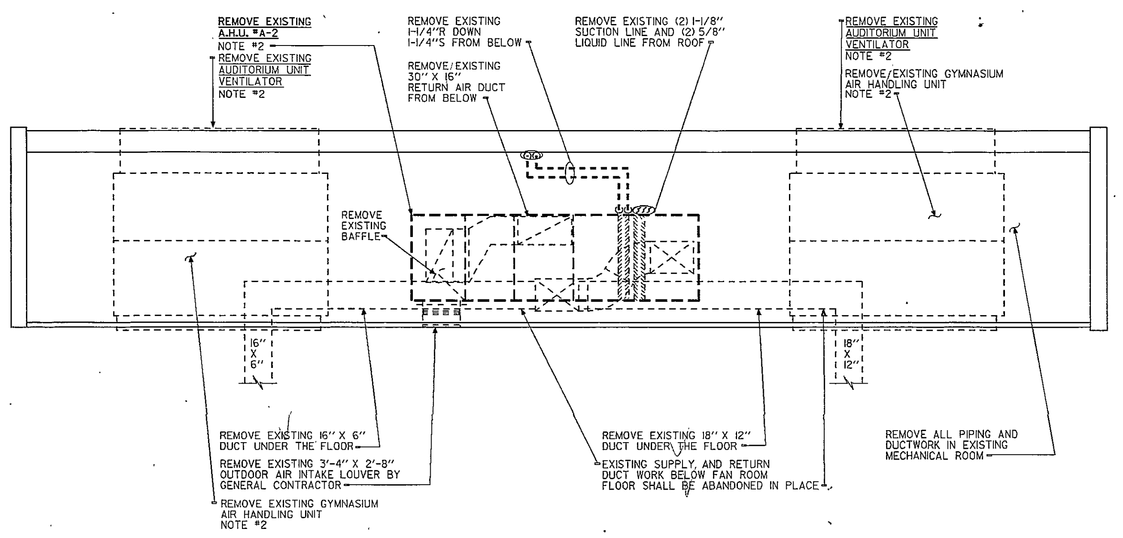

EXISTING MECHANICAL EQUIPMENT ROOM (DEMOLITION)

SCALE: 1/4" = 1'-0"

NOTE:
SEE MECHANICAL EQUIPMENT LAYOUT E-2010N SHEET M-34 FOR NEW WORK IN THIS AREA.

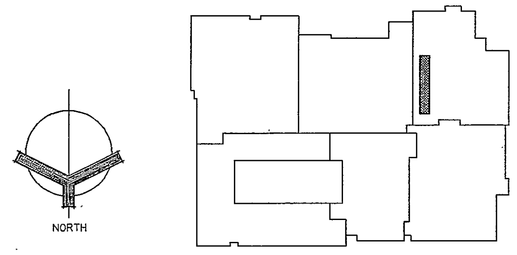

KEY PLAN
NO SCALE

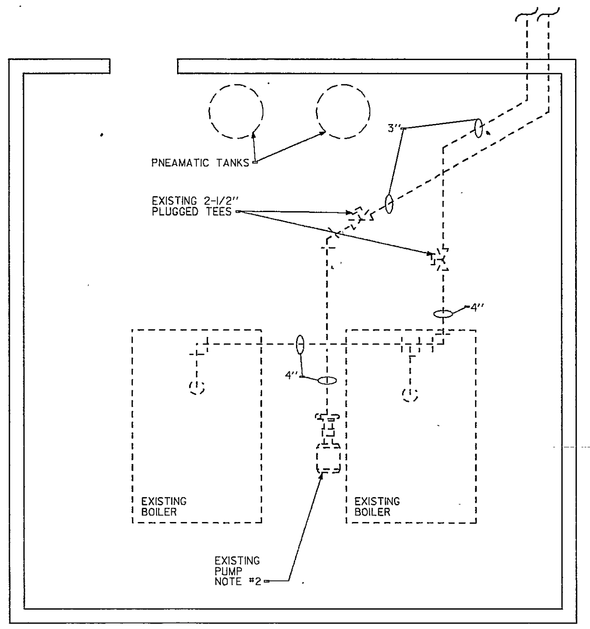

EXISTING BOILER ROOM PLAN (UNIT 'B')

SCALE: 1/4" = 1'-0"

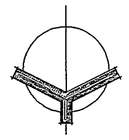

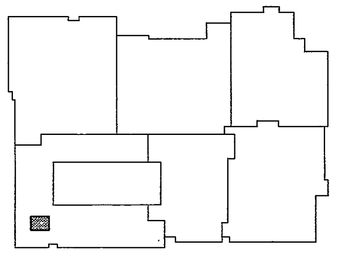

KEY PLAN
NO SCALE

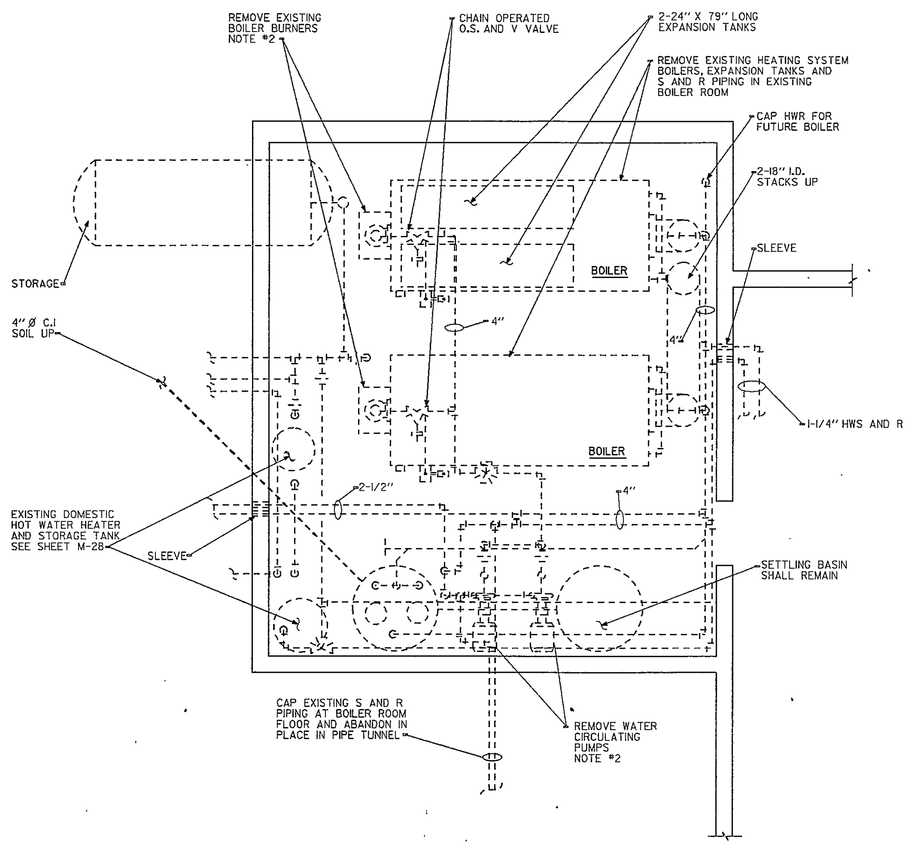

EXISTING BOILER ROOM PLAN (UNIT 'E')

SCALE: 1/4" = 1'-0"

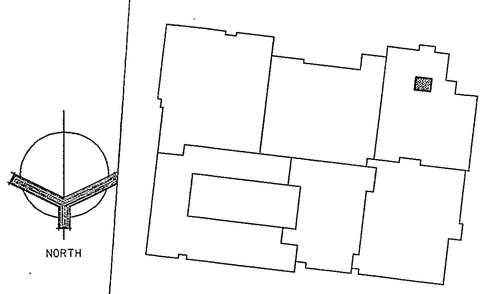

KEY PLAN
NO SCALE

EVERETT I. BROWN COMPANY
ARCHITECTS
BRADBURY AVENUE • PARK FLETCHER • ANDERSON, INDIANA • 46241
ELEMENTARY SCHOOL

JAMES WALLER PARTRIDGE
REGISTERED
12545
STATE OF INDIANA
PROFESSIONAL ENGINEER

PROJECT	DATE	REVISED
12579.00	MAY 3, 1982	

NO. M-35
OF 36

80-M-22