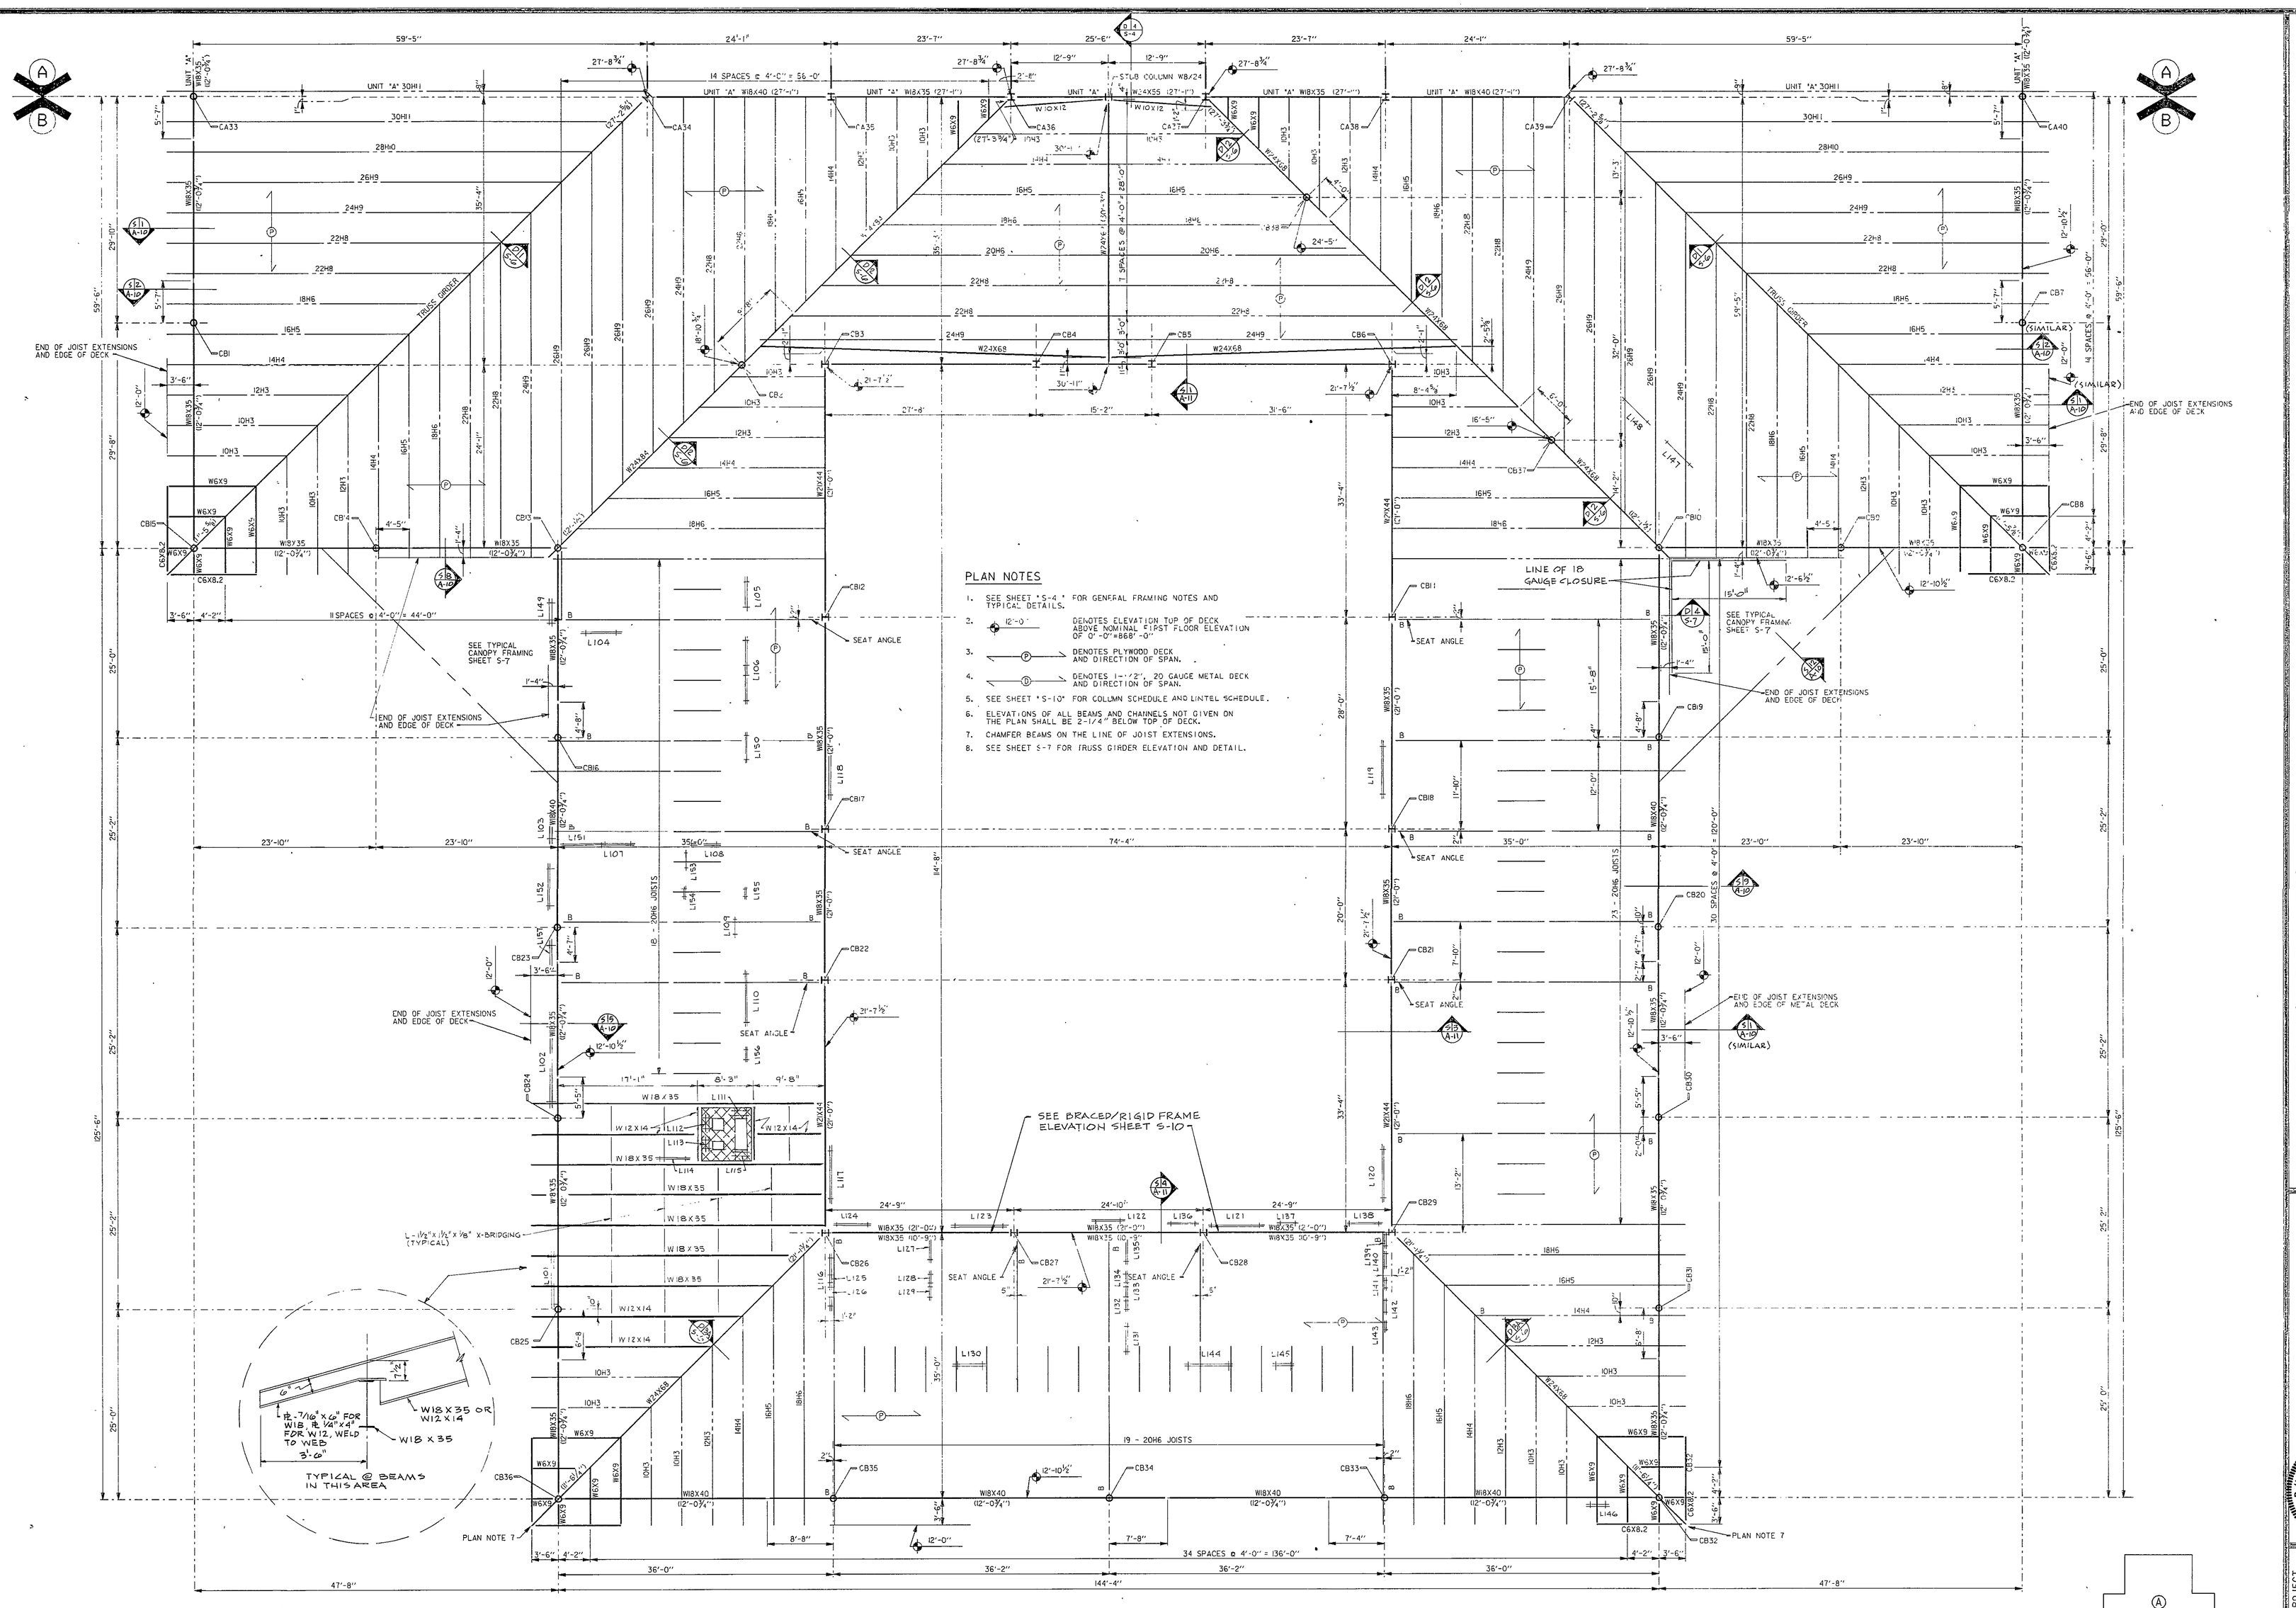


UNIT "B" ROOF FRAMING PLAN

SCALE: 1/8" = 1'-0"

EVERETT · I · BROWN COMPANY
ARCHITECTS
ENGINEERS
• PARK FLETCHER • INDIANAPOLIS, INDIANA • 46241

EVERETT I. BROWN COMPANY

EVERETT · I · BROWN COMPANY
5500 WEST BRADBURY AVENUE • INDIANAPOLIS, INDIANA • 46241
JACKSON ELEMENTARY SCHOOL

CHARLES R. HOMBURG
No. 19939
STATE OF INDIANA
PROFESSIONAL ENGINEER

Charles R. Homburg

| PROJECT | DATE | REVISED |
|---|---|---|
| 12579.00 | MAY 3, 1982 | |

NO. S-9
OF 20

81-S-08