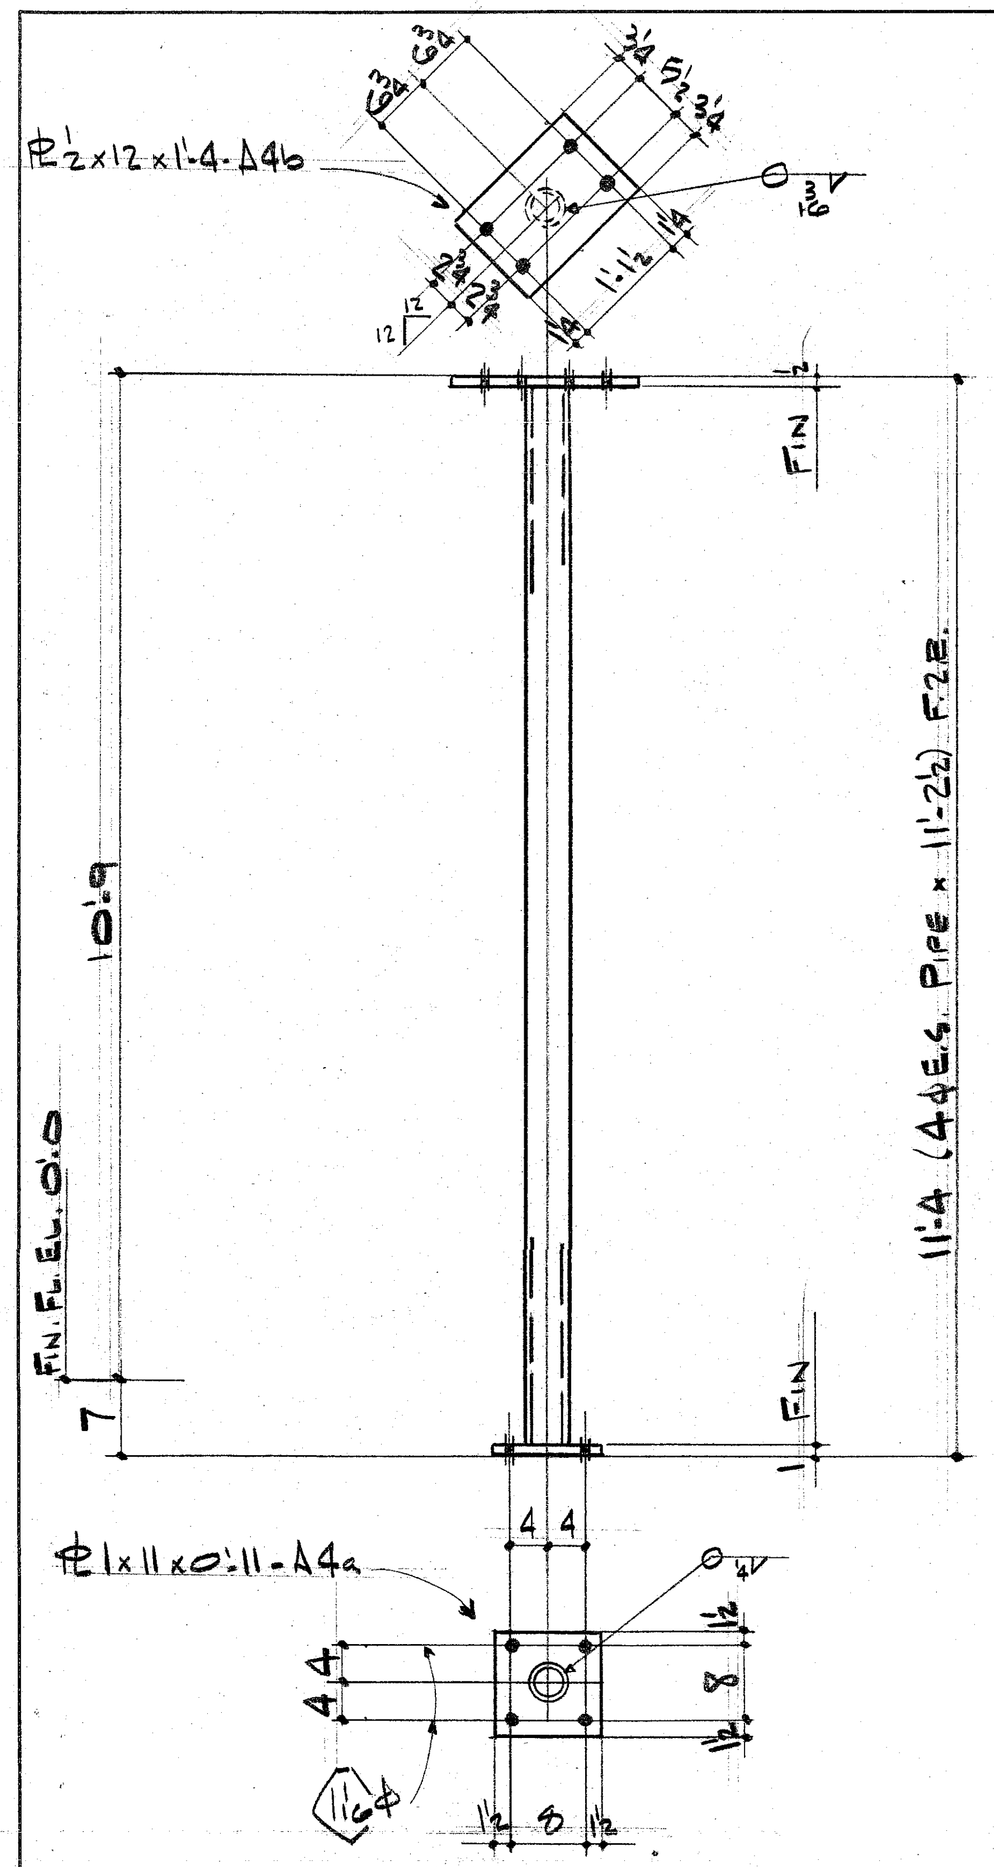

6-COLUMNS-A4 {4-UNIT A, 2-UNIT B}

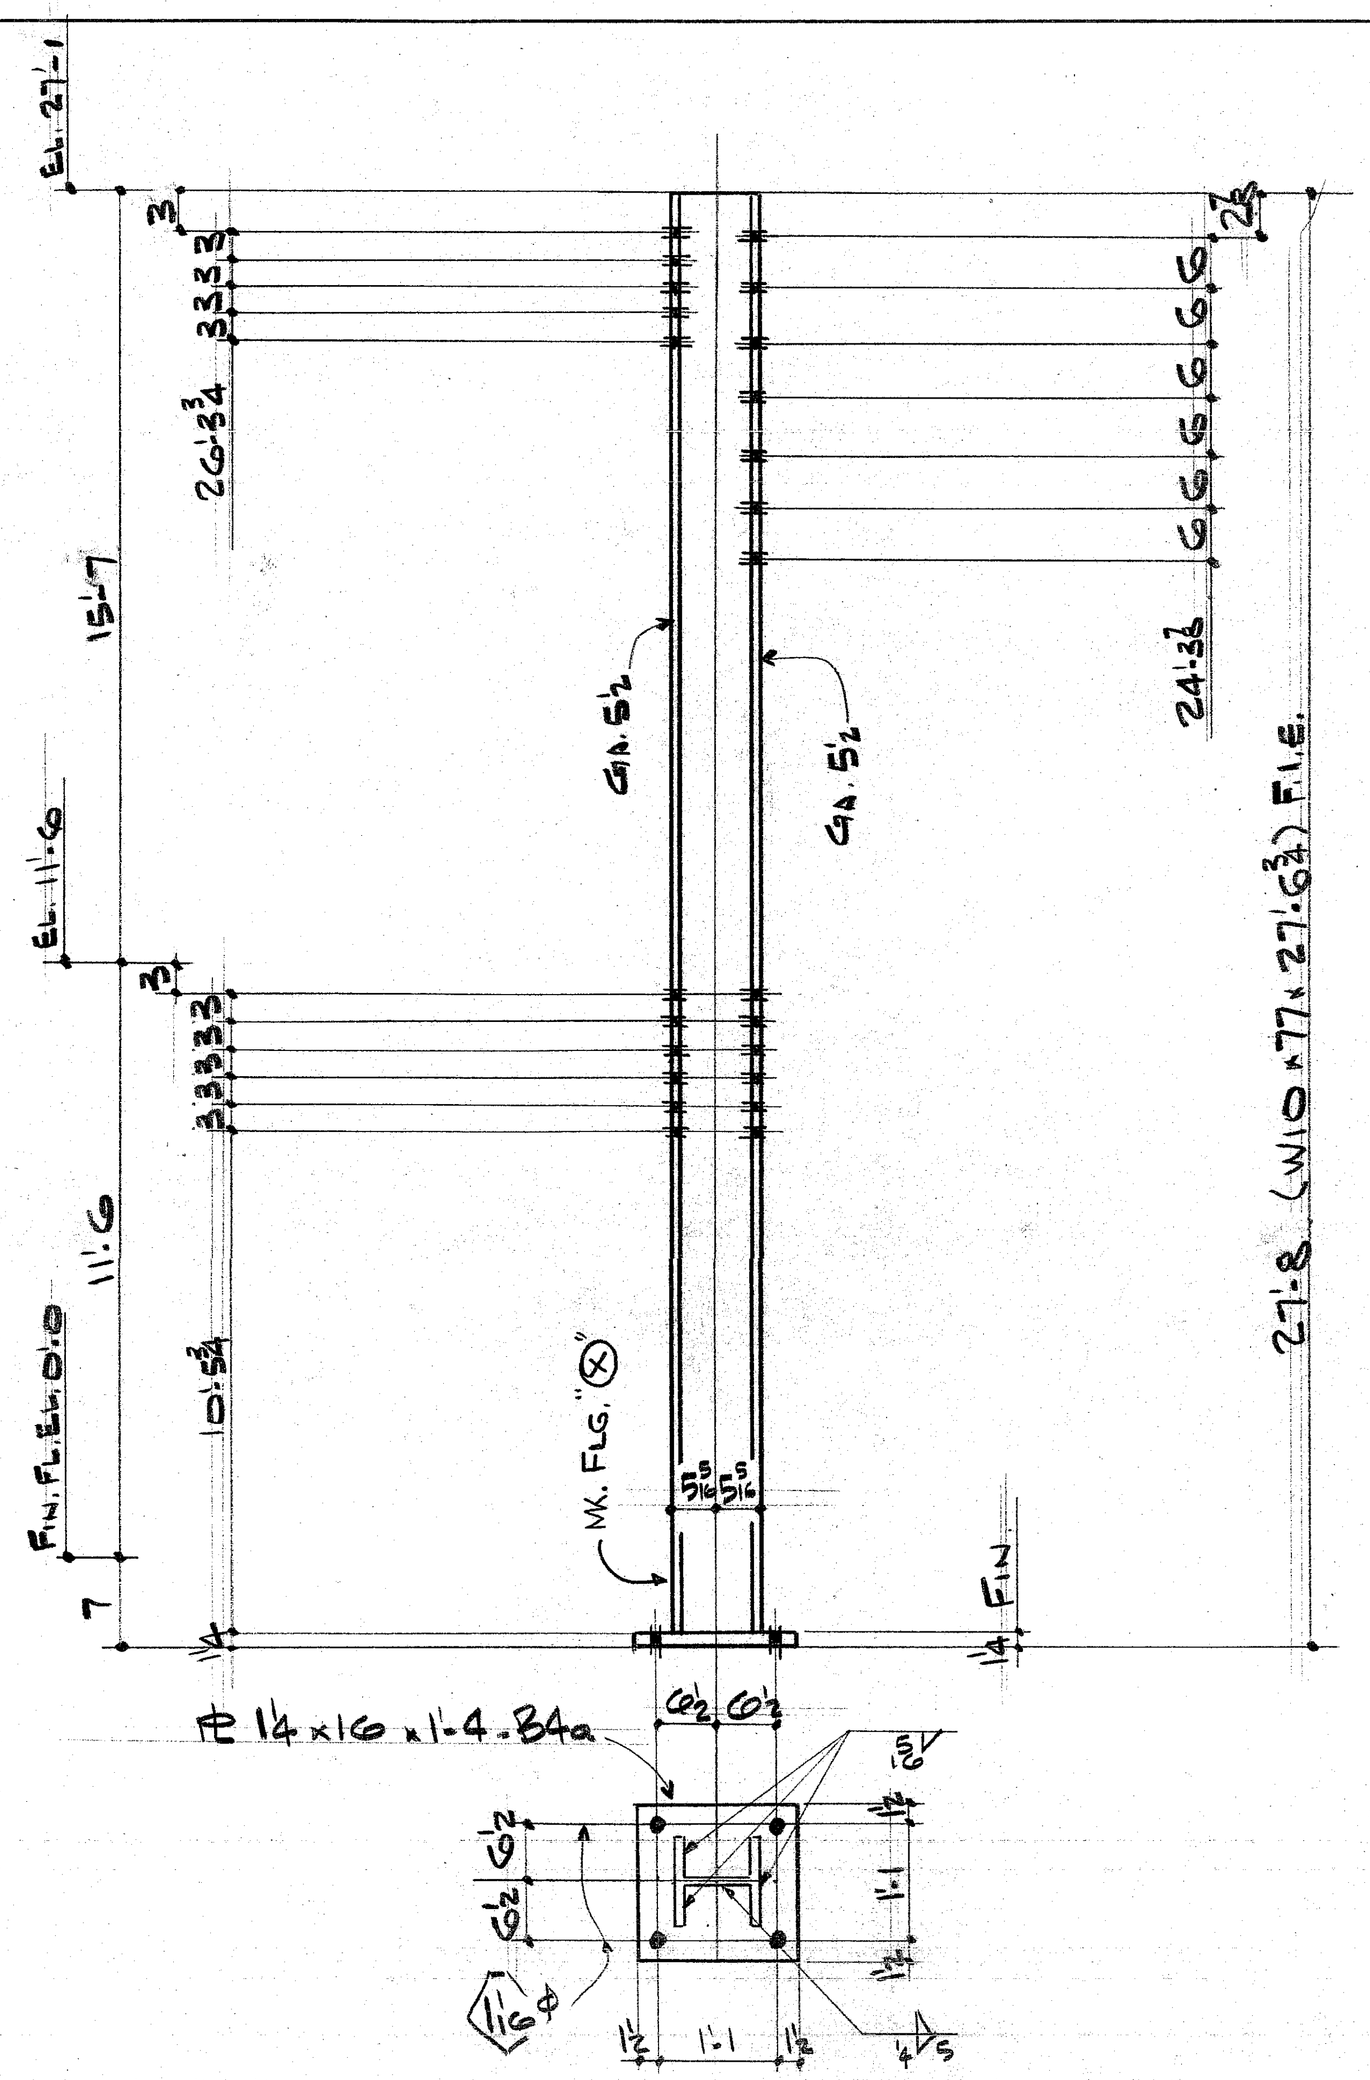

4-COLUMNS-B4 (UNIT A)

APPROVED
EVERETT I. BROWN CO.
BY
DATE MAR 21
APPROVED DRAWINGS FOR FIELD USE
DATE

63-R-04

ISSUE	#BP	FOR	DATE	BY
1	WR	APP	11-1-82	SS
2	3BL	APP	11-3	SS
3	1	F&B		
4	4	FIELD	3/9/83	AH

REV.	DATE	DESCRIPTION	MADE BY

INTERSTATE WELDING & FABRICATION, INC.
1670 DAVIS AVENUE • TERRE HAUTE, INDIANA 47802

HOLES 13/16 ϕ (U.N.)
PAINT 1-CT. RED MAB. 60802
CLEAN'G.
REF. DWG'S.

JACKSON ELEMENTARY SCHOOL

DWN. BY S
CHK'D. BY
JOB # 6300
SHT. # 4