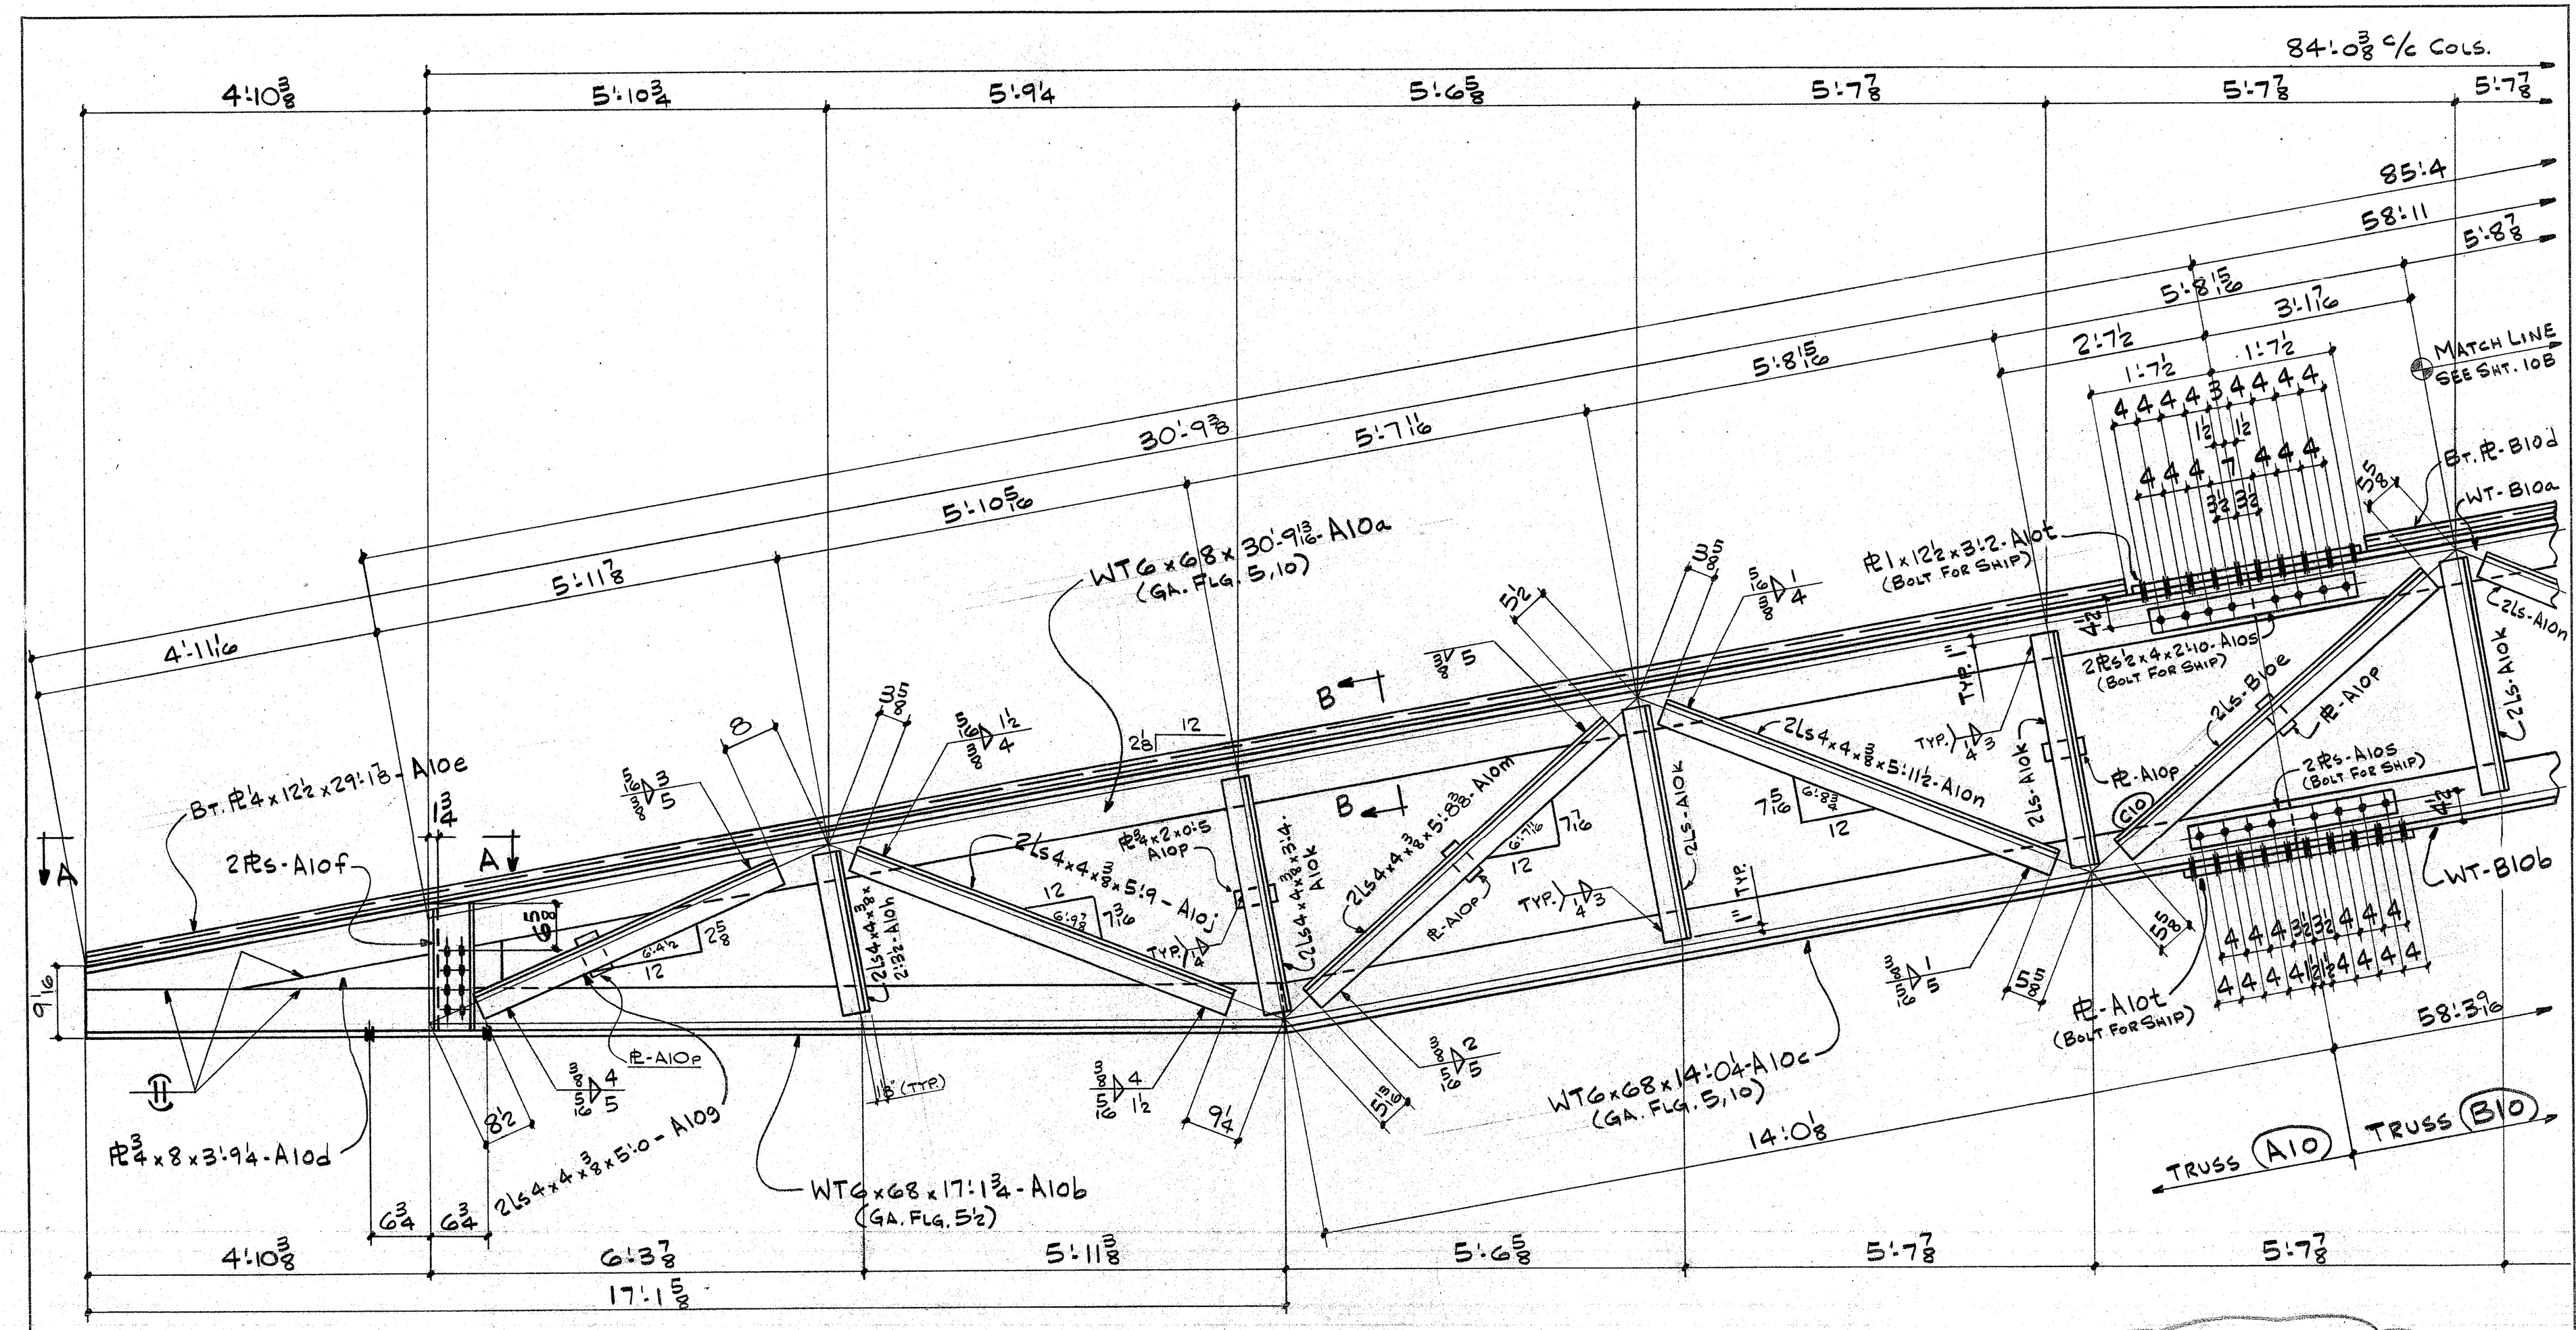

24-3/4φ x 3 H.S. W/W

6 - TRUSSES-A10
6 - Do -B10
6 - BRACES-C10
SEE SHT. 10E FOR MARKS REF. TOP CHORD

96-3/4φ x 3 H.S. W/W
564-3/4φ x 3 1/2 H.S. W/W

SHOP NOTE
WORK THIS SHEET W/ SHEETS 10B, 10C & 10D

APPROVED
EVERETT I. BROWN CO.
BY
DATE MAR 21
APPROVED DRAWINGS FOR FIELD USE
DATE MAR 9 1983

ISSUE	#BP	FOR	DATE	BY
1	3BL	APP	11-3	SS
2	1	FOR		
3	1	FAB		SB
4	4	FIELD	3/7/83	AA

REV.	DATE	DESCRIPTION	MADE BY
1	11/22	APPROVAL	SS

INTERSTATE WELDING & FABRICATION, INC.
1670 DAVIS AVENUE • TERRE HAUTE, INDIANA 47802

HOLES 13/16φ
PAINT 1-CT. RED MAB-60802
CLEAN'G.
REF. DWG'S.

JACKSON ELEMENTARY SCHOOL

DWN. BY WK
CHK'D. BY B.
JOB # 6300
SHT. # 10A